© Design Copyright reserved. Written consent must be obtained before copying or reproducing this drawing.
Do not scale this drawing, use figured dimensions only. Contractors are responsible for taking and checking site dimensions. Any discrepancy must be reported to the Architect immediately.

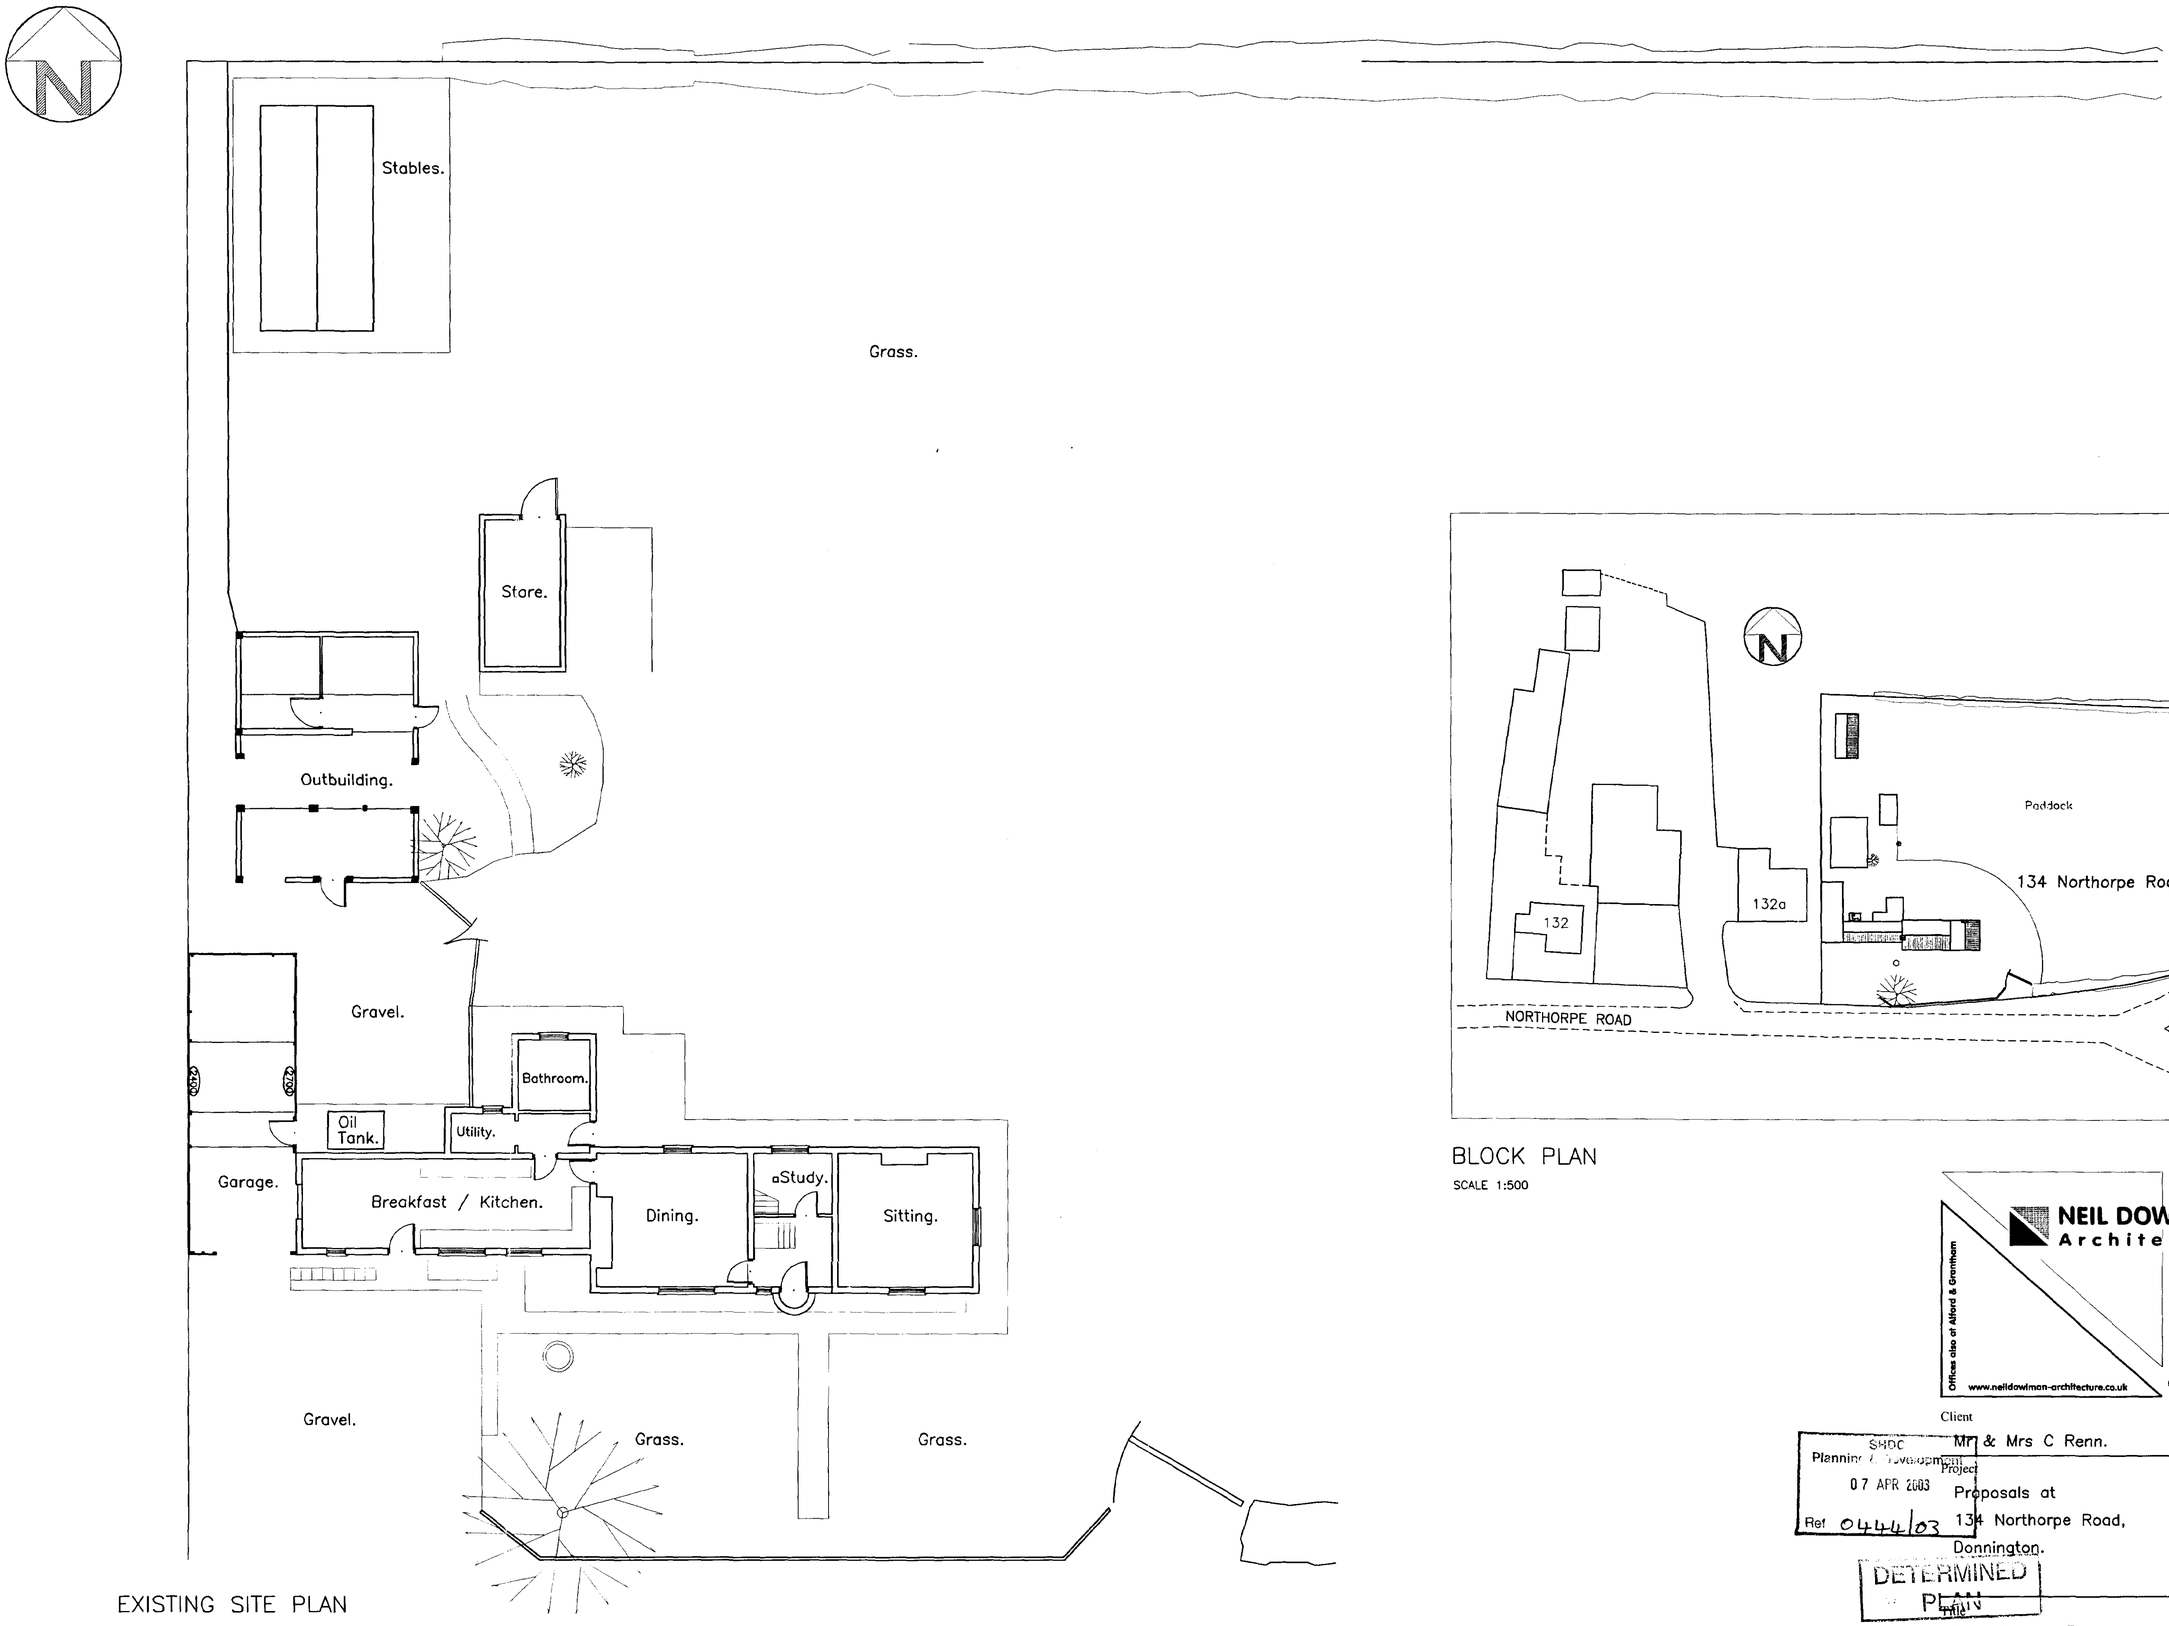

EXISTING SITE PLAN

SCALE 1:100

BLOCK PLAN

SCALE 1:500

NEIL DOWLMAN Architecture
Neil Dowlman Architecture Ltd
14 Market Place
Boston, Lincs PE21 6EH
Tel: 01205 357272 Fax: 01205 351115
Email: boston@neildowlman-architecture.co.uk
Offices also at Alford & Grantham
www.neildowlman-architecture.co.uk
Member of The Royal Institute of British Architects
Members of British Institute of Architectural Technologists
Chartered Architect
Architectural Technologists . Planning Supervisors
Project Managers . Party wall Surveyors . Access Consultants

Client
Mr & Mrs C Renn.

Project
Proposals at
134 Northorpe Road,
Donnington.

Title
Site Plan as Existing.

Scale
1:100

Date
Feb 2003.

Drawn by:
MD

Drawing No.
1034–04.

Revision

SHDC
Planning & Development
07 APR 2003
Ref 0444/03

DETERMINED
PLAN

© Design Copyright reserved. Written consent must be obtained before copying or reproducing this drawing. Do not scale this drawing, use figured dimensions only. Contractors are responsible for taking and checking site dimensions. Any discrepancy must be reported to the Architect immediately.



FRONT ELEVATION

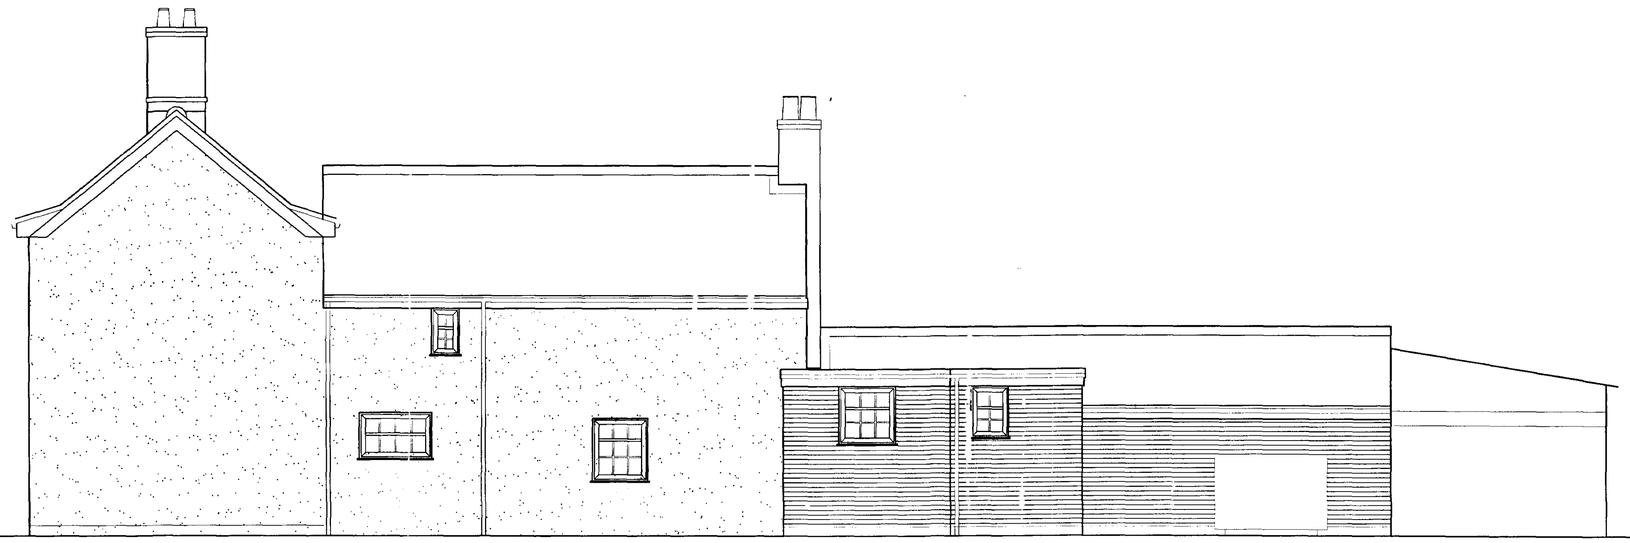

REAR ELEVATION



SIDE ELEVATION

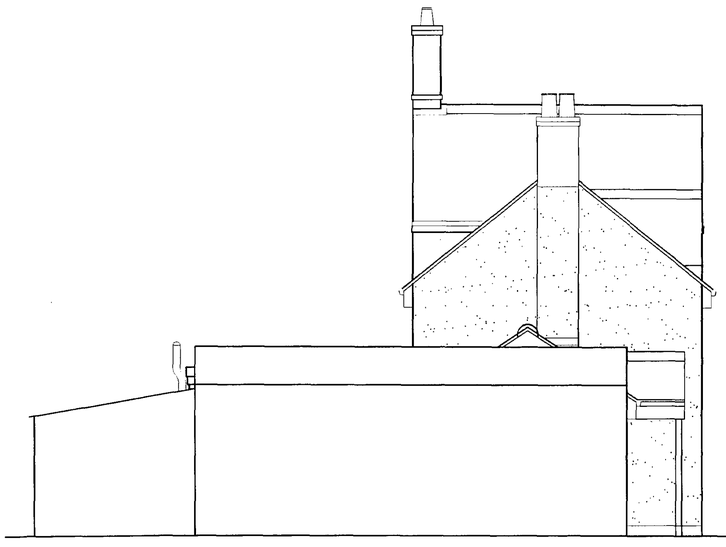

SIDE ELEVATION

NEIL DOWLMAN Architecture

Neil Dowlman Architecture Ltd
14 Market Place
Boston, Lincs PE21 6EH
Tel: 01205 357272 Fax: 01205 351115
Email: boston@neildowlman-architecture.co.uk

Offices also at Alford & Grantham

Member of The Royal Institute of British Architects

Members of British Institute of Architectural Technologies

Chartered Architect
Architectural Technologists . Planning Supervisors
Project Managers . Party wall Surveyors . Access Consultants

www.neildowlman-architecture.co.uk

PLAN

Client
Mr & Mrs C Renn.

Project
Proposals at
134 Northorpe Road,
Donnington.

Scale
1:50

Date
Feb 2003.

Drawn by:
MD

Drawing No.
1034–05.

Revision

Title
Existing Elevations.

Planning & Development
07 APR 2003
Ref 0444/03

© Design Copyright reserved. Written consent must be obtained before copying or reproducing this drawing. Do not scale this drawing, use figured dimensions only. Contractors are responsible for taking and checking site dimensions. Any discrepancy must be reported to the Architect immediately.

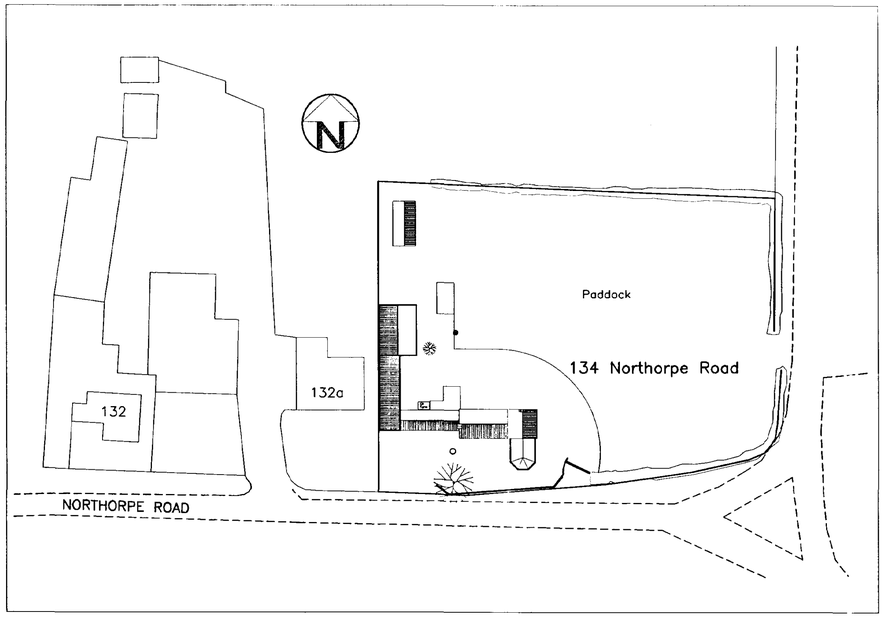

BLOCK PLAN

SCALE 1:500

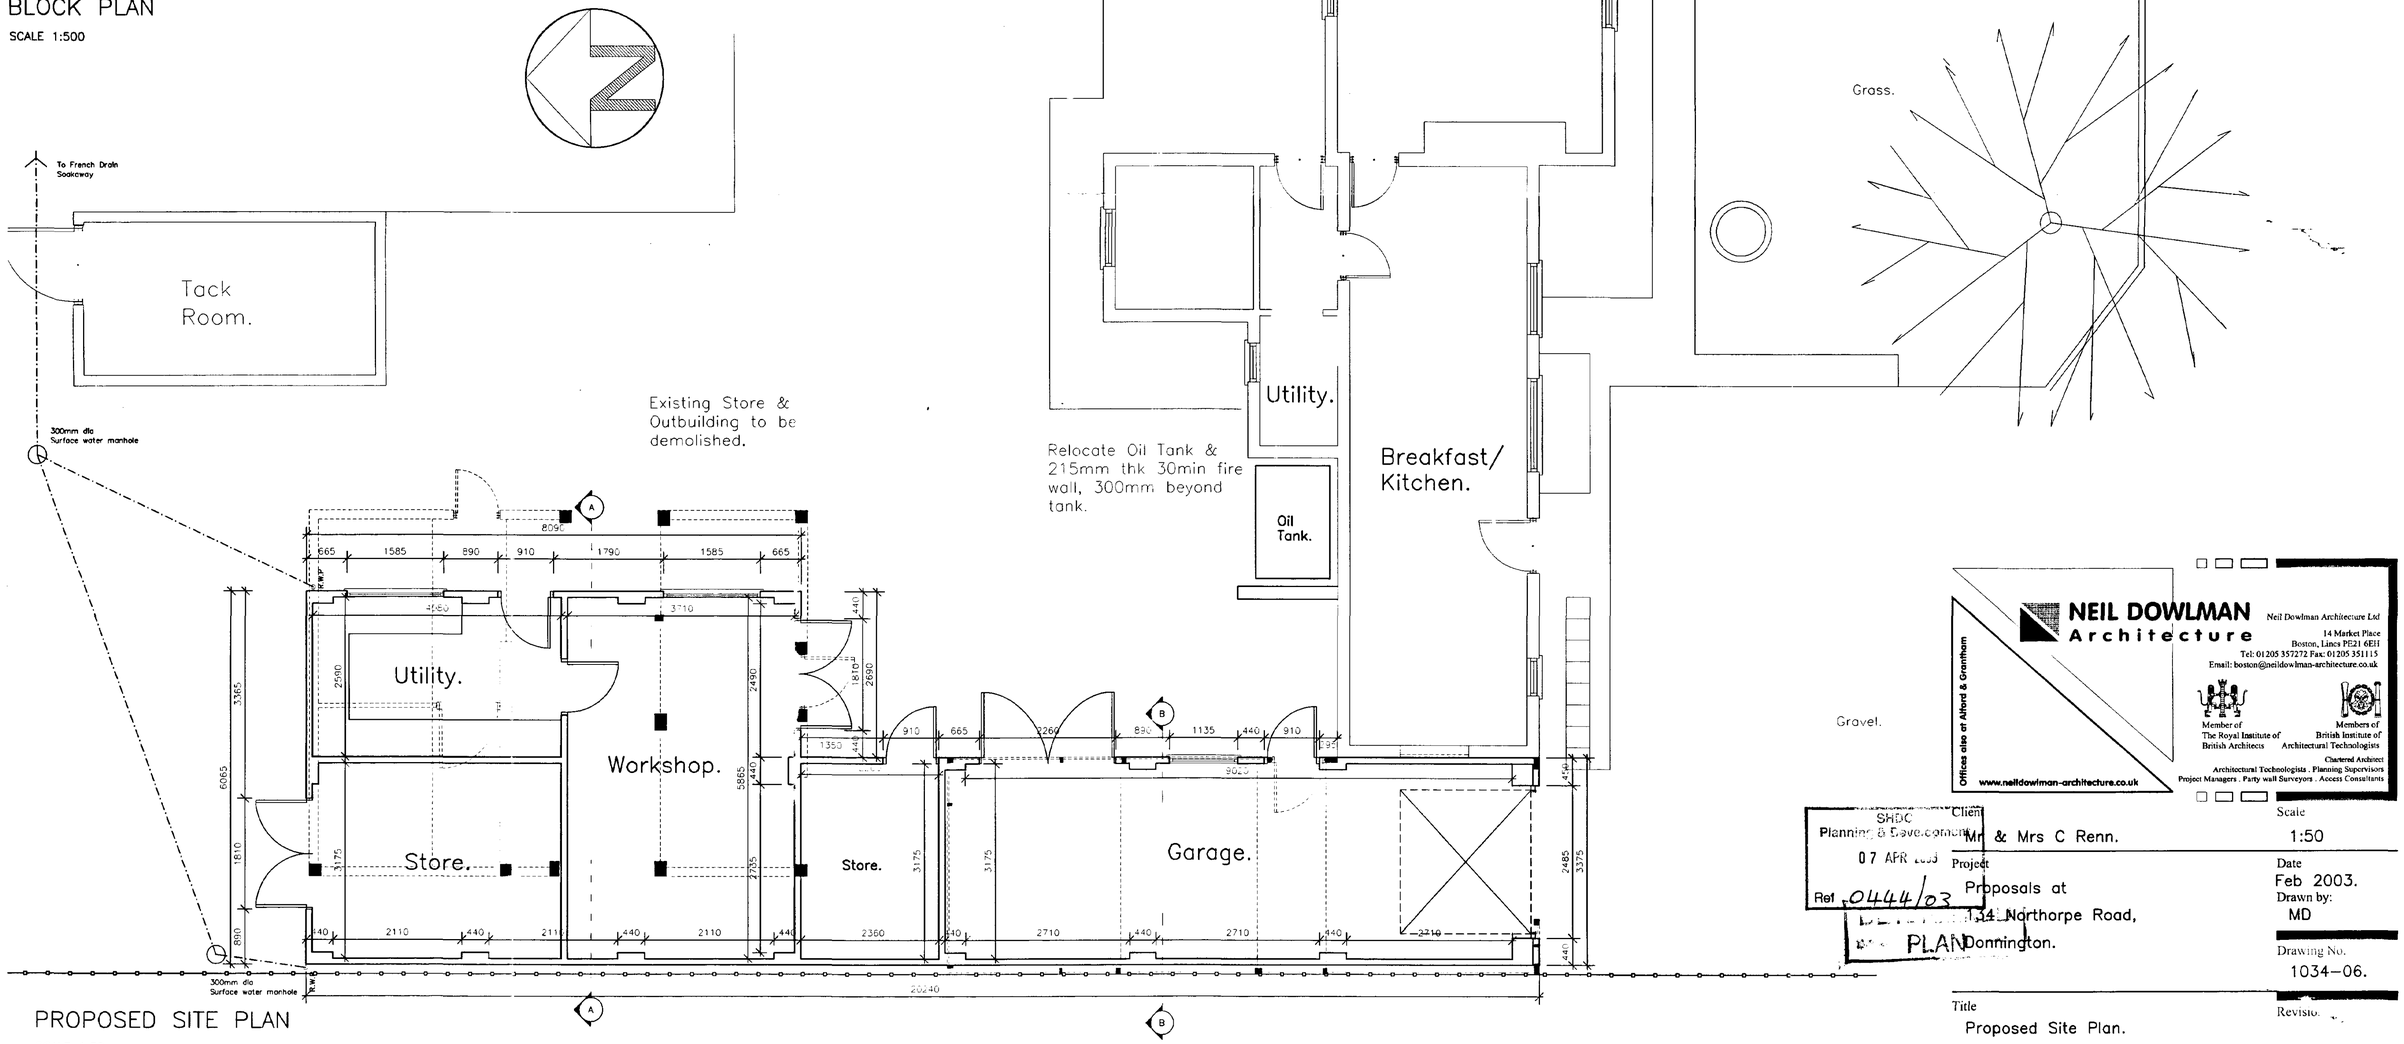

PROPOSED SITE PLAN

SCALE 1:50

SHDC
Planning & Development
07 APR 2003
Ref 0444/03

PLAN

NEIL DOWLMAN Architecture
Neil Dowlman Architecture Ltd
14 Market Place
Boston, Lincs PE21 6EH
Tel: 01205 357272 Fax: 01205 351115
Email: boston@neildowlman-architecture.co.uk
Member of The Royal Institute of British Architects
Members of British Institute of Architectural Technologists
Chartered Architect
Architectural Technologists . Planning Supervisors
Project Managers . Party wall Surveyors . Access Consultants
Offices also at Alford & Grantham
www.neildowlman-architecture.co.uk

Client
Mr & Mrs C Renn.

Project
Proposals at
134 Northorpe Road,
Donnington.

Scale
1:50

Date
Feb 2003.

Drawn by:
MD

Drawing No.
1034-06.

Revisio.

Title
Proposed Site Plan.

© Design Copyright reserved. Written consent must be obtained before copying or reproducing this drawing. Do not scale this drawing, use figured dimensions only. Contractors are responsible for taking and checking site dimensions. Any discrepancy must be reported to the Architect immediately.



FRONT ELEVATION



REAR ELEVATION

NEIL DOWLMAN Architecture
Neil Dowlman Architecture Ltd
14 Market Place
Boston, Lincs PE21 6EH
Tel: 01205 357272 Fax: 01205 351115
Email: boston@neildowlman-architecture.co.uk
Offices also at Alford & Grantham
www.neildowlman-architecture.co.uk
Member of The Royal Institute of British Architects
Members of British Institute of Architectural Technologists
Chartered Architect
Architectural Technologists . Planning Supervisors
Project Managers . Party wall Surveyors . Access Consultants

Client
Mr & Mrs C Renn.

Scale
1:50

Project
Proposals at
134 Northorpe Road,
Donnington.

Date
Dec 2002.

Drawn by:
MD

Drawing No.
1034–07.

Revision

Title
Proposed Elevations.

Planning Development
07 APR 2003
Ref. 0444/03
DETERMINED
PLAN

© Design Copyright reserved. Written consent must be obtained before copying or reproducing this drawing.
Do not scale this drawing, use figured dimensions only. Contractors are responsible for taking and checking site dimensions. Any discrepancy must be reported to the Architect immediately.

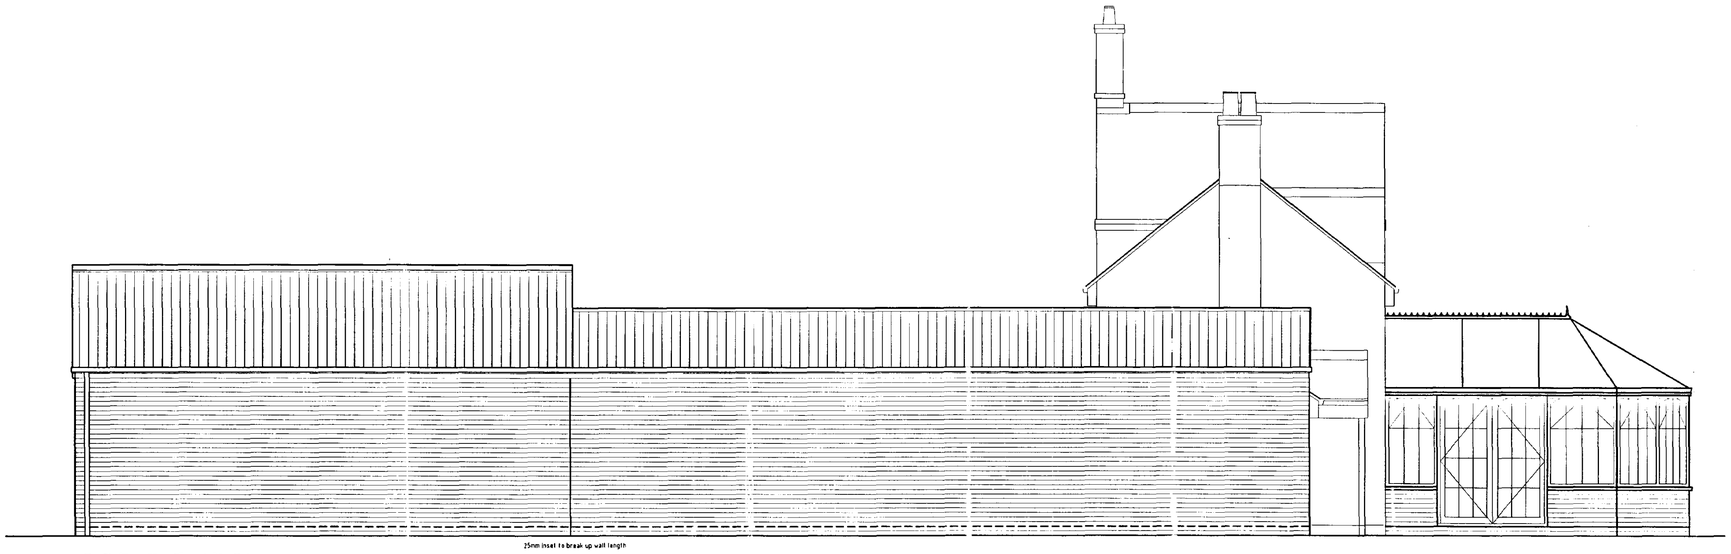

SIDE ELEVATION



SIDE ELEVATION

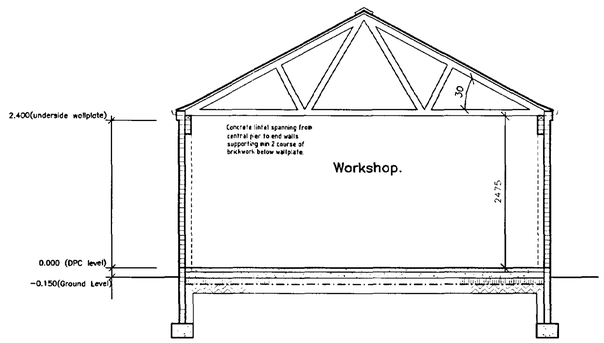

SECTION AA

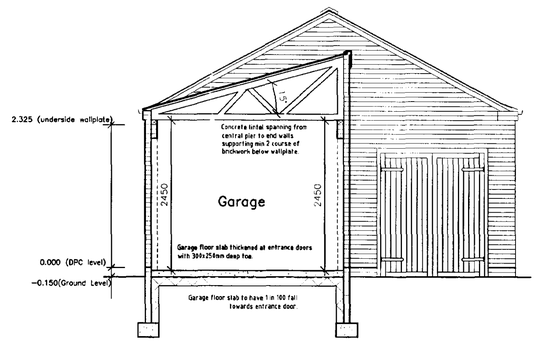

SECTION BB

NEIL DOWLMAN Architecture
Neil Dowlm. Architecture Ltd
14 Market Place
Boston, Lincs PE21 6EH
Tel: 01205 357272 Fax: 01205 351115
Email: boston@neildowlman-architecture.co.uk
Offices also at Alford & Grantham
www.neildowlman-architecture.co.uk
Member of The Royal Institute of British Architects
Members of British Institute of Architectural Technologists
Chartered Architect
Architectural Technologists . Planning Supervisors
Project Managers . Party wall Surveyors . Access Consultants

Client
Mr & Mrs C Renn.

Project
Proposals at
134 Northorpe Road,
Donnington.

Scale
1:50

Date
Dec 2002.

Drawn by:
MD

Drawing No.
1034-08.

Revision

Title
Proposed Elevations & Sections.

SHDC Planning & Development
07 APR 2003
Ref 0444/03
DETERMINED PLANS