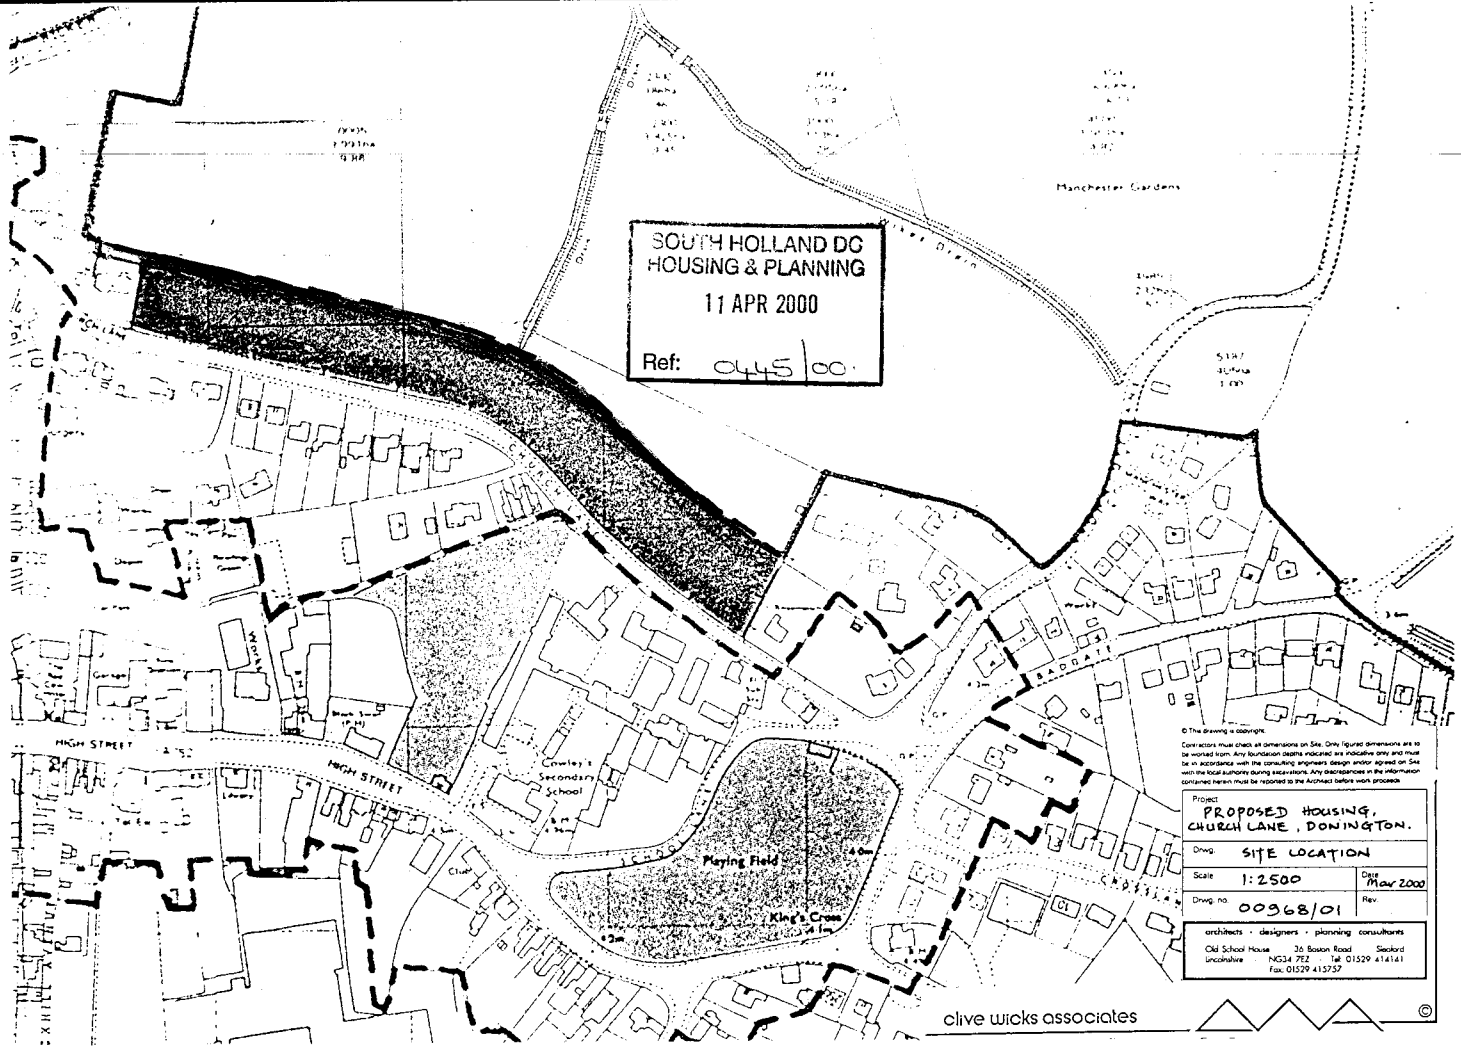
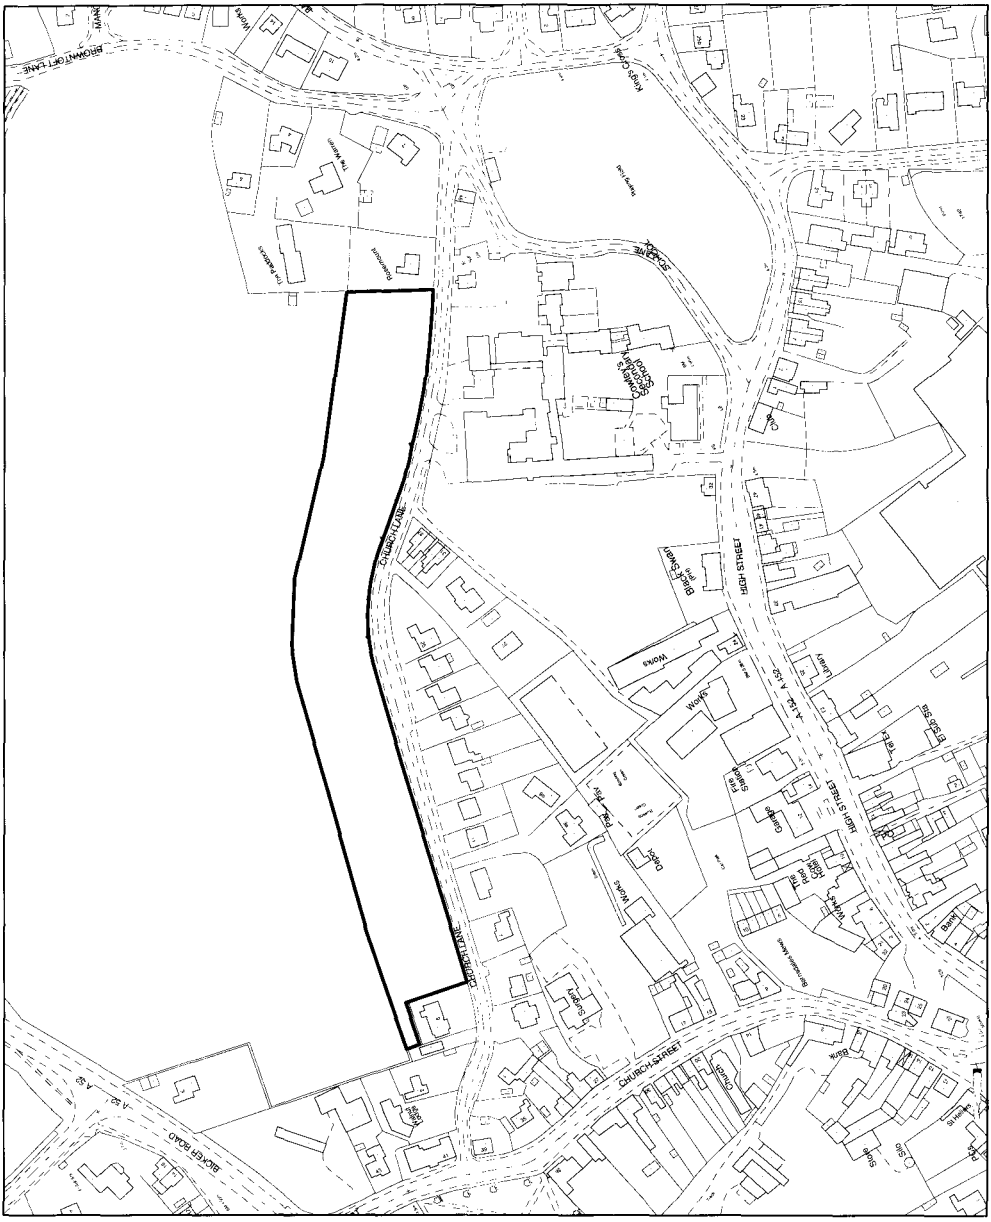

SOUTH HOLLAND DC
HOUSING & PLANNING
11 APR 2000
Ref: 0445/00
Manchester Gardens
HIGH STREET
HIGH STREET
Crowley's Secondary School
Playing Field
King's Cross
BADGATE
CHURCH LANE
© The drawing is copyright.
Contractors must check all dimensions on Site. Only figured dimensions are to be worked from. Any foundation depths indicated are indicative only and must be in accordance with the consulting engineers design and/or agreed on Site with the local authority during excavations. Any discrepancies in the information contained herein must be reported to the Architect before work proceeds
Project
PROPOSED HOUSING, CHURCH LANE, DONINGTON.
Dwg.
SITE LOCATION
Scale
1:2500
Date
Mar 2000
Dwg. no
00968/01
Rev.
architects · designers · planning consultants
Old School House 36 Boston Road Sleaford
Lincolnshire NG34 7PZ Tel 01529 414141
Fax 01529 415757
clive wicks associates
©



SOUTH HOLLAND DISTRICT COUNCIL

Planning Application Location Plan
Ward Member Notification

H04/0445/00

Scale: 1:2500

FILE COPY

Housing and Planning Services Department

Council Offices, Priory Road, Spalding, Lincolnshire
PE11 2XE

PLEASE DO NOT COPY THIS PLAN
This map is reproduced from Ordnance Survey material with permission of Ordnance Survey on behalf of Her Majesty's Stationery Office (c) Crown copyright. Unauthorised reproduction infringes Crown copyright and may lead to prosecution or civil proceedings. South Holland District Council LA079413 2000

E COLA