


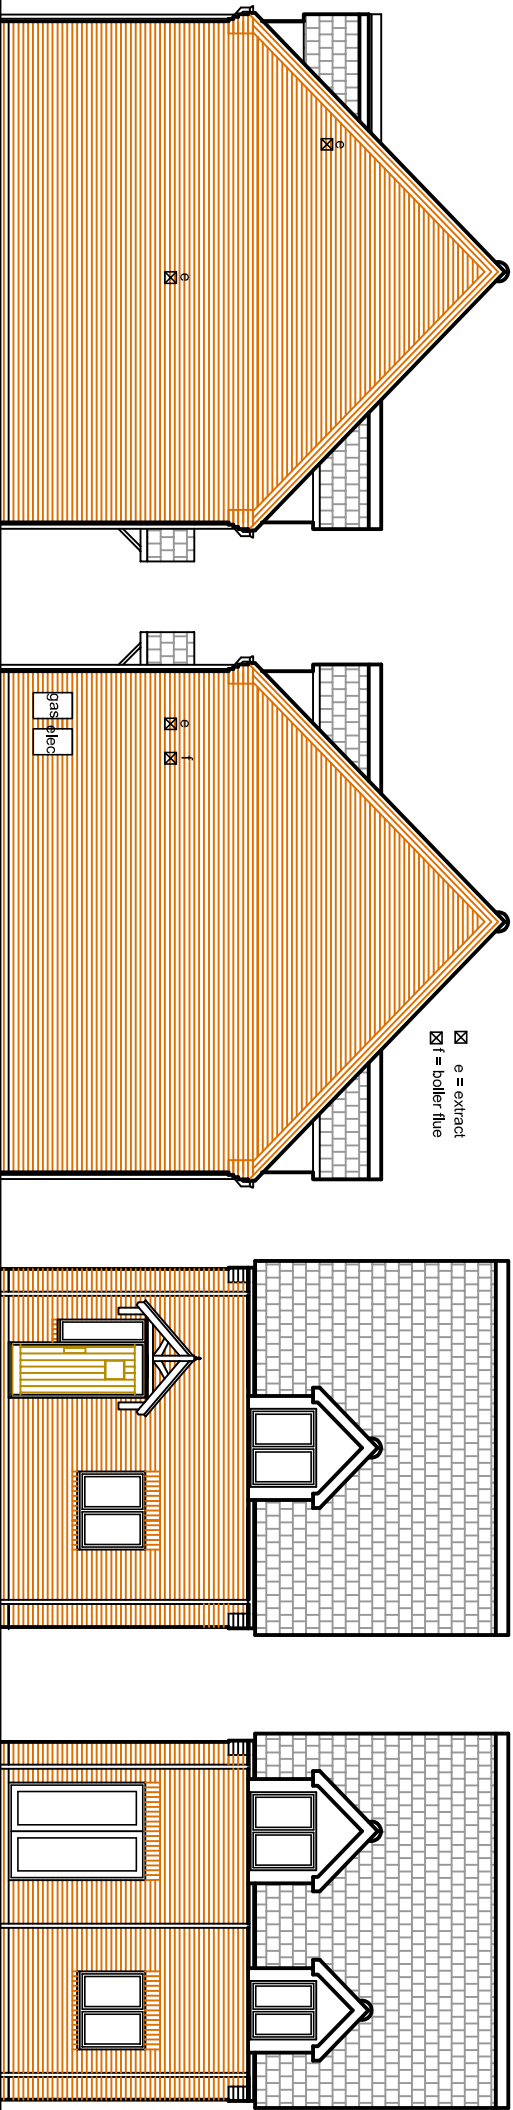


TYPE 2B ELEVATION A



2B ELEVATION B

2B ELEVATION C

2B ELEVATION D

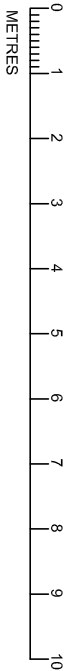

ELEVATIONS 1-100

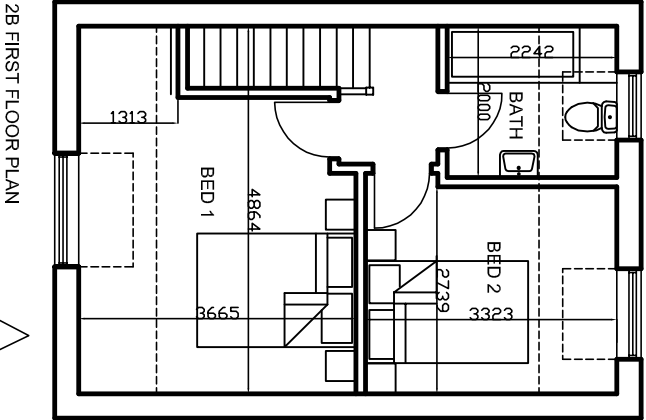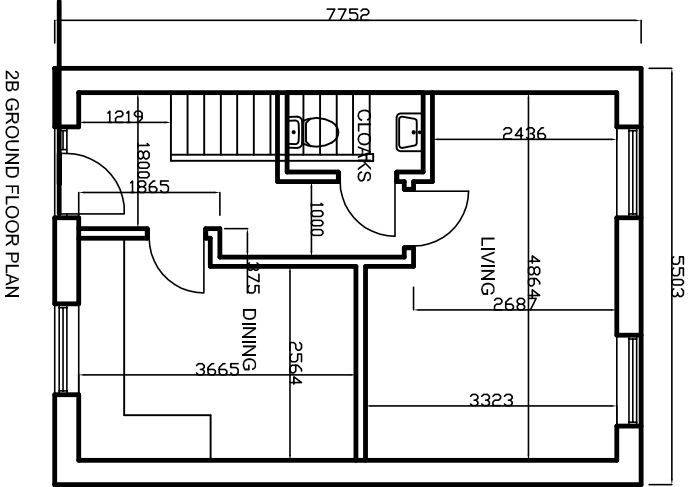

B	16/0/20	METERS/EXTRACTS/FLUES ADDED	
A	24/2/20	DETAILS AMENDED	
Rev	Date	Detail	

INTERIOR DESIGN | ARCHITECTURE | PROJECT MANAGEMENT

28-29 Maxwell Road, Peterborough PE2 7JE
Tel: 01733 386181 info@i-hid.co.uk
www.i-hid.co.uk

Client: **JON COOK**

Job Title:

**PROPOSED NEW DWELLINGS
LAND AT QUADRING ROAD
LONDON LINC**

Scale: **1-100 @ A3**

Date: **016/05/16**

Drawing Title: **HOUSE TYPE 2B**

Drawing No: **235-01SK12**

Revision: **B**

ALL DRAWINGS ARE THE COPYRIGHT OF I-HID DESIGN