

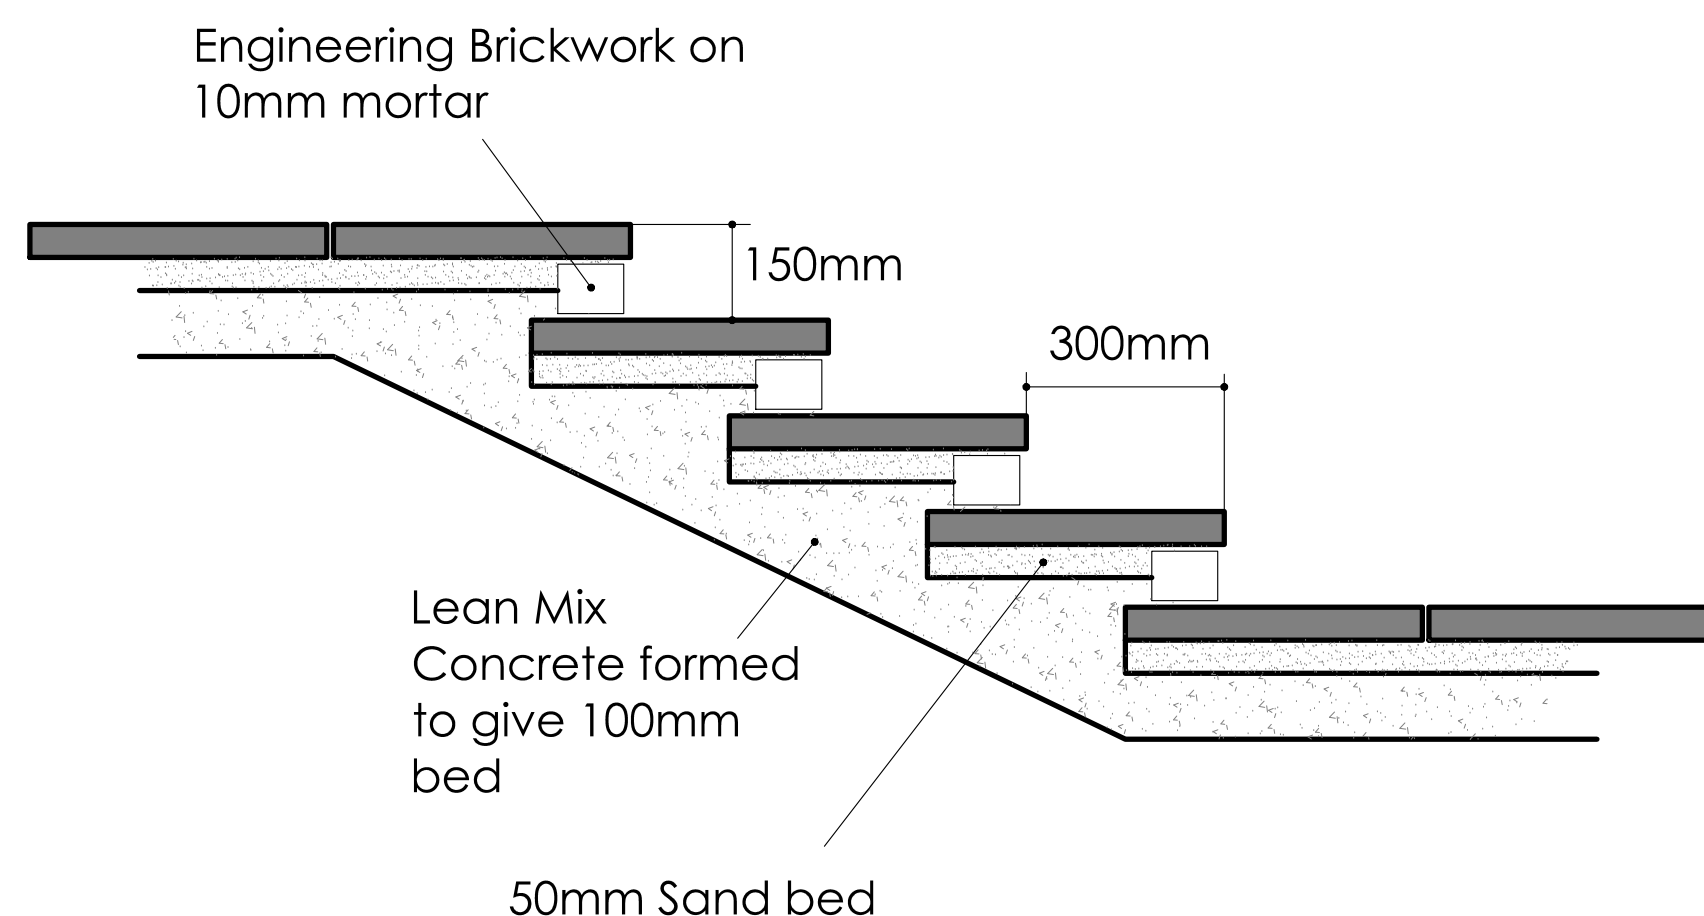
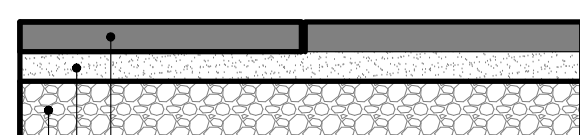
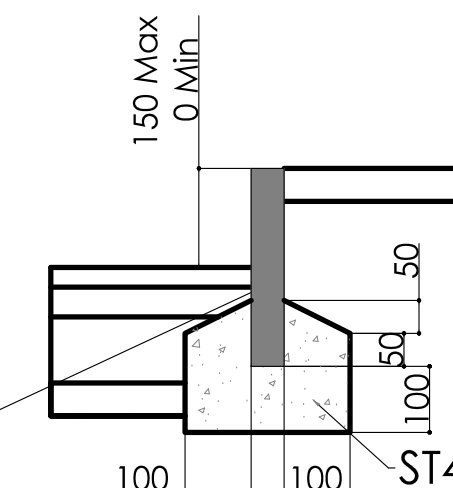
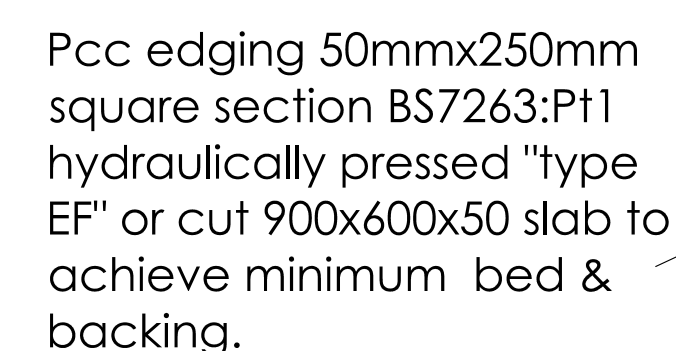


Patio

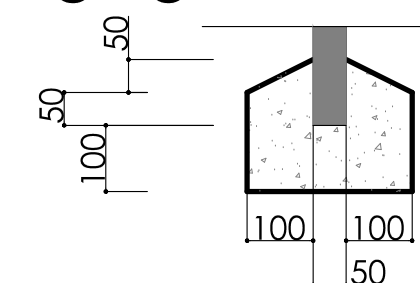

Concrete Edging

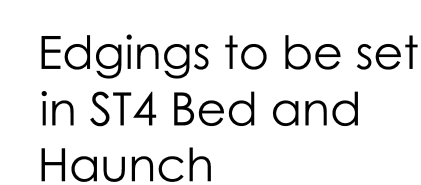

**PRELIMINARY
DRAWING**

1. These details are to read in conjunction with the Hard-Landscaping drawing
2. Where practicable, footpaths and trundle paths to be constructed to the nearest whole slab / block.
3. Refer to Landscape Architects drawing(s) for soft landscaping proposals.
4. Formation to parking areas to be proof rolled. Any soft spots encountered are to be removed and replaced with hardcore laid in layers not exceeding 150mm thick fully compacted.
5. Compaction to be in accordance with DMRB Document Tables 6/1 to 8/1. (eg. 2000kg/m² Vibrating Plate Compactor to pass 6 times to achieve adequate compaction on 150mm thick hardcore - 4 passes for 100mm hardcore).
6. Black Top Formations to be treated with a suitable herbicide to prevent weed growth through driveway construction.
7. Flexible blacktop material where specified to have maximum 100 pen binder value
8. Domestic Slabbing:
 - Path to Front door- 900mm minimum width incorporating a level platform 1200mm wide
 - Path for rear access to the rear garden (for removal of refuse) - 900mm wide.
 - Path in rear gardens (Housing Association plots & CSH Plots) - 900mm wide
 - Paths in rear gardens (for sale plots) - 600mm wide set 100mm back from the house.

	Date	Revisions

© copyright



TEL: 01733 232388 FAX: 01733 232266 MOBILE: 07710 832745 E-MAIL: mail@Staffordle.co.uk

Client	
--------	--

DAVE COOK ENGINEERING
QUADRING ROAD,
DONINGTON,
SPALDING, Lincs, PE11 4TB
Tel: 01775 723025
email jon@davecook-eng.co.uk

Job Title	
-----------	--

Land Off Quadring Road,
Donington,
Spalding,
PE11 4TB

Drawing Title
Construction Details
Private Hard-Scape
Sheet 2

Date	Scale @ A1	Drawn
FEB 2020	NTS	LCM

Drg.No.	8981-302	Rev.	-
---------	----------	------	---