
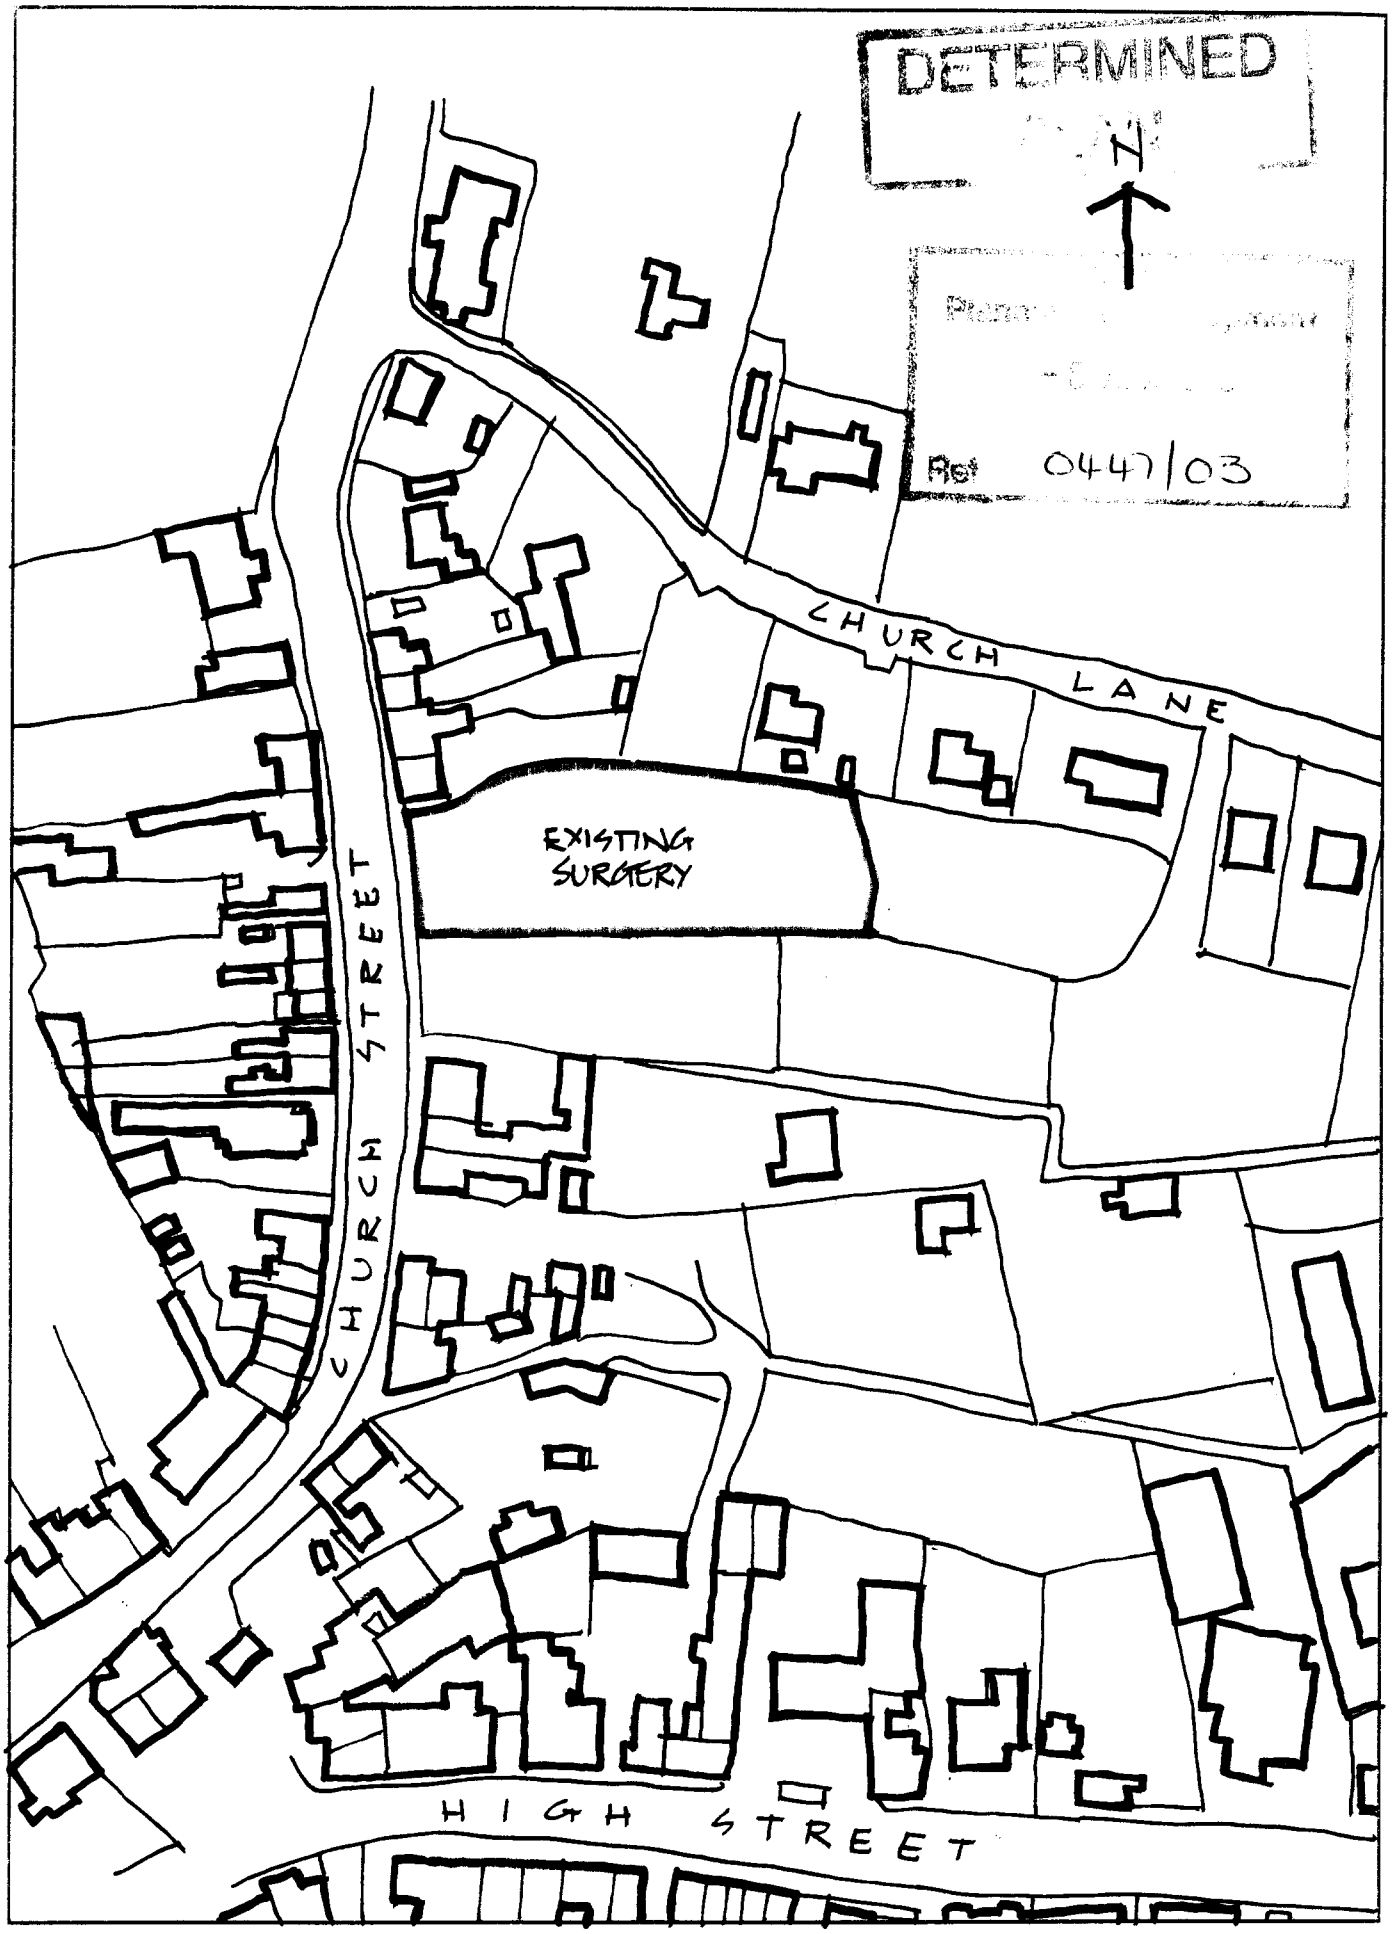


JTP

TITLE
BLOCK PLAN OF EXISTING SURGERY SITE, DONINGTON

JAMES TOTTY PARTNERSHIP
CHARTERED ARCHITECTS
38 Wilkinson Street, Sheffield, S10 2GB
Telephone: (0114) 270 0208 Fax: (0114) 275 8691

DATE	SCALE	PROJECT	JOB CODE	NUMBER
APRIL '03	1:1250	SWINESHEAD MEDICAL GROUP	15/616	12

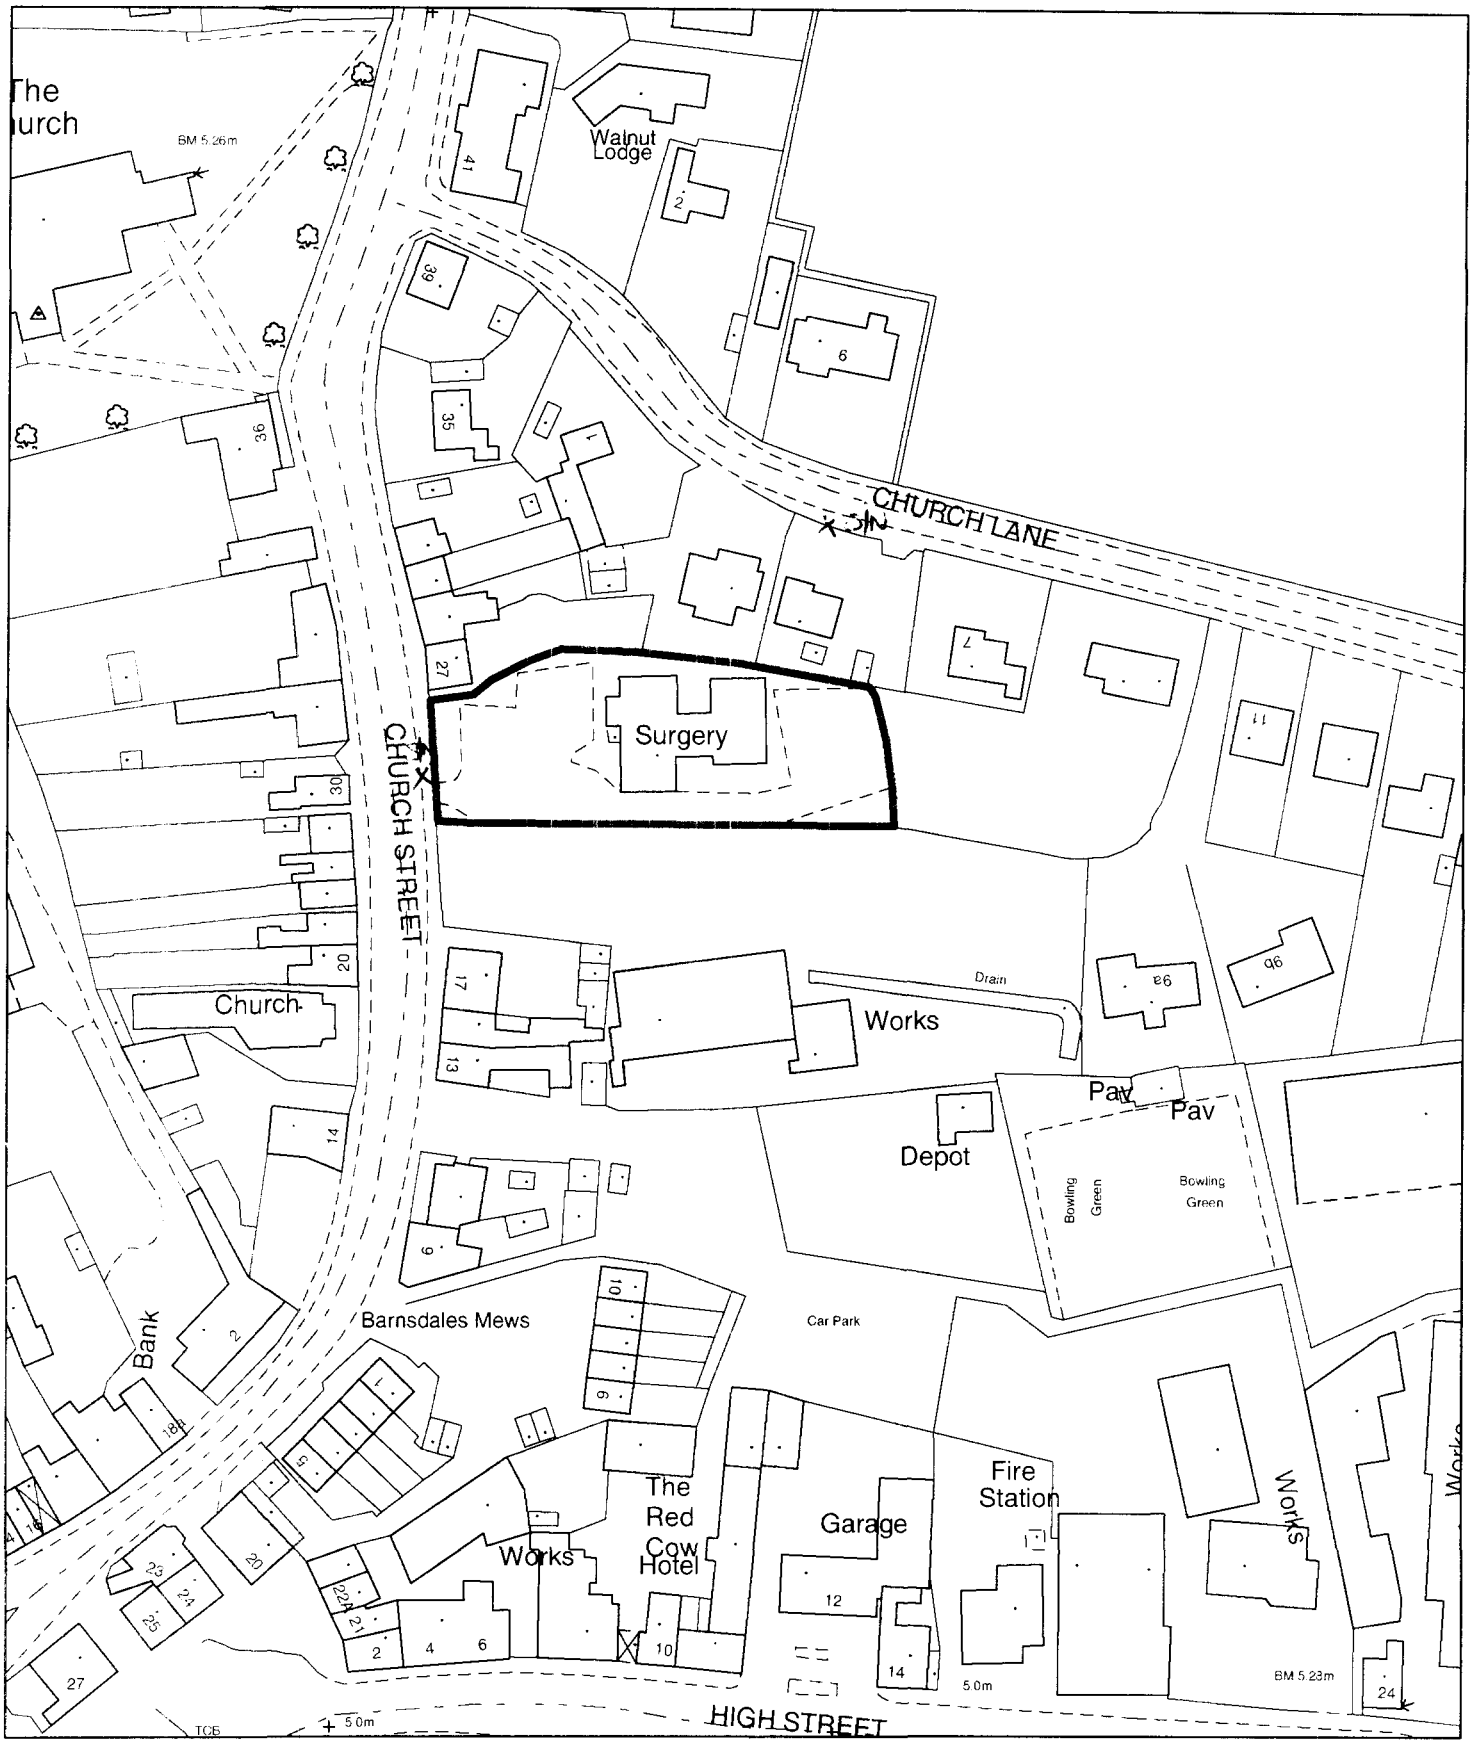

Planning Application Location Plan
Ward Member Notification

H04/0447/03

Scale: 1:1250

Planning and Development

Council Offices, Priory Road, Spalding, Lincolnshire
PE11 2XE

PLEASE DO NOT COPY THIS PLAN
This map is reproduced from Ordnance Survey material with permission of Ordnance Survey on behalf of Her Majesty's Stationery Office (c) Crown copyright. Unauthorised reproduction infringes Crown copyright and may lead to prosecution or civil proceedings. South Holland District Council LA079413 2003