Class 'B' engineering brick on edge coping with 2 courses of tile underlay.

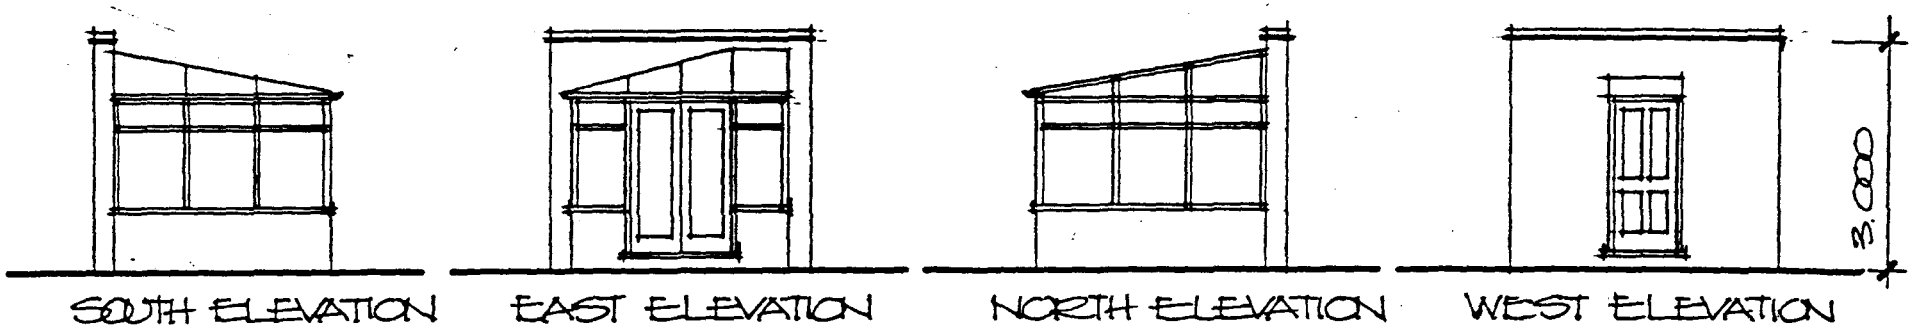

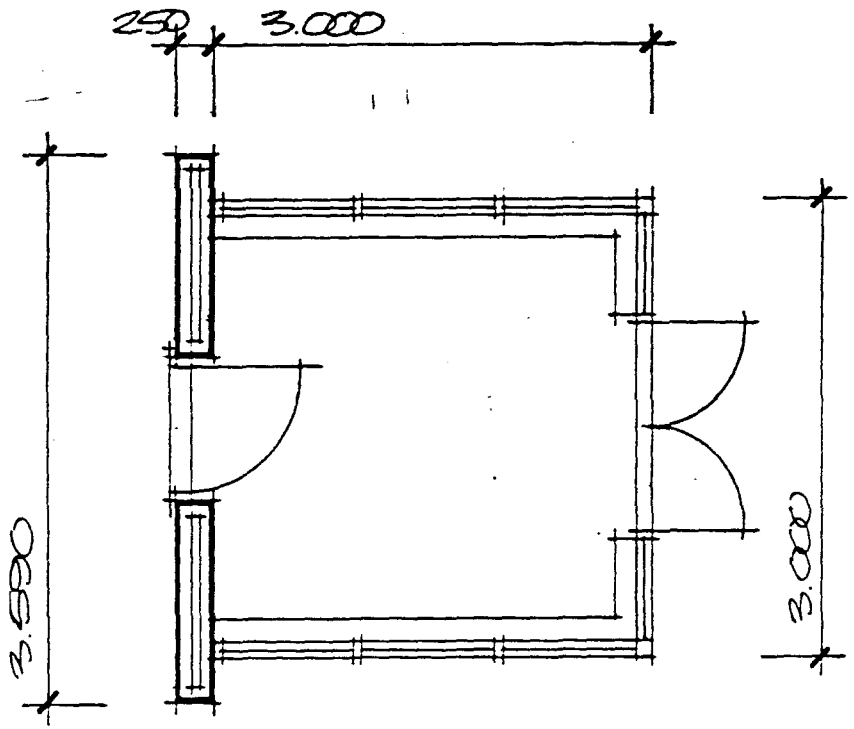

Finishes:

Multi skin polycarbonate roof finish

Upvc window and door/door frames with dark wood veneer finish externally.

Brick walls to be formed in a yellow coloured brick - type to be confirmed.

DETERMINED PLAN

0452101

Conservatories & Windows Direct
INCORPORATING FASCIAS AND SOFFITS DIRECT

DISPLAY No 1

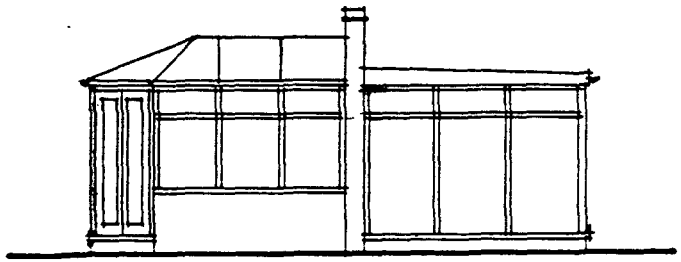

EAST ELEVATION

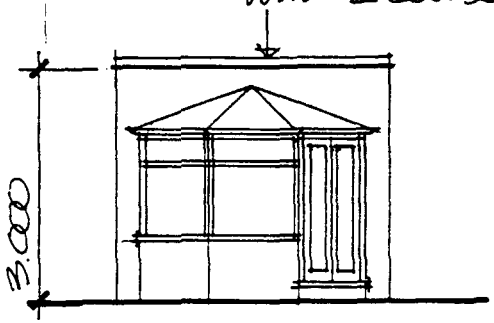

SOUTH ELEVATION

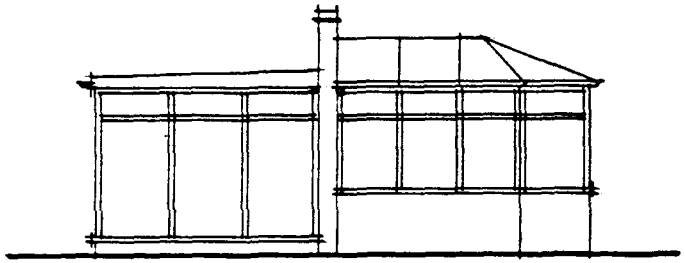

WEST ELEVATION

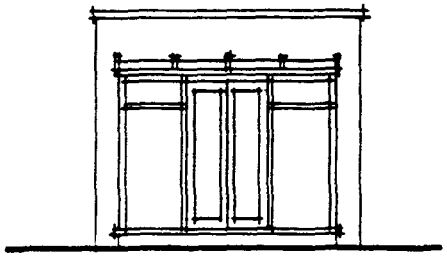

NORTH ELEVATION

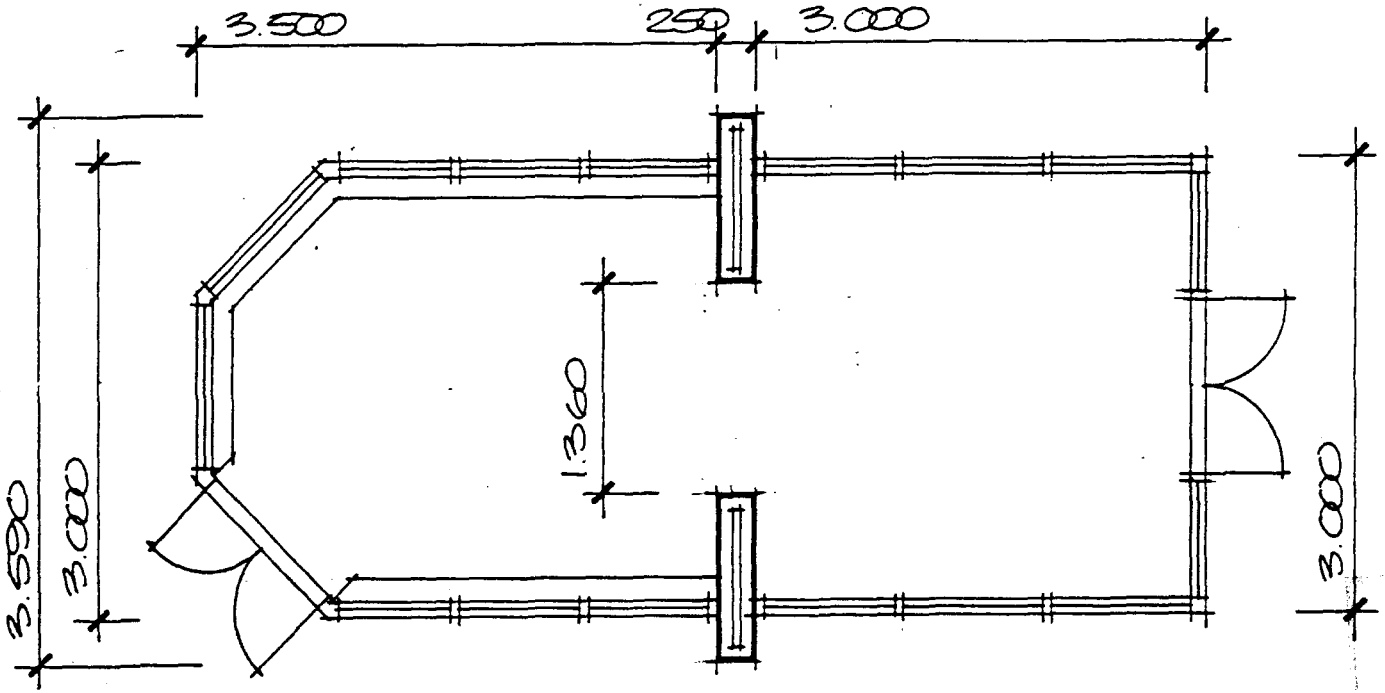

Finishes:

Multi skin polycarbonate roof finish.
White uPVC window frames.
Cotswold or similar facing brickwork.

PLANNING
PLAN

Ref: 04521/01

DISPLAY No.2

Conservatories & Windows Direct
INCORPORATING
FASCIAS AND SOFFITS DIRECT

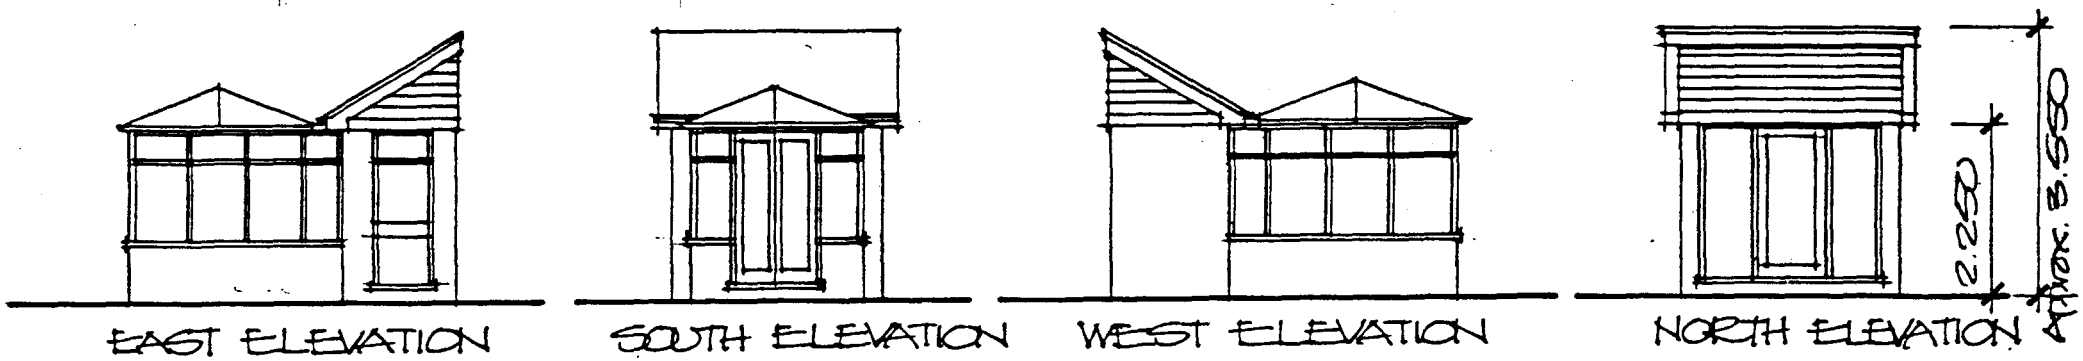

EAST ELEVATION SOUTH ELEVATION WEST ELEVATION NORTH ELEVATION

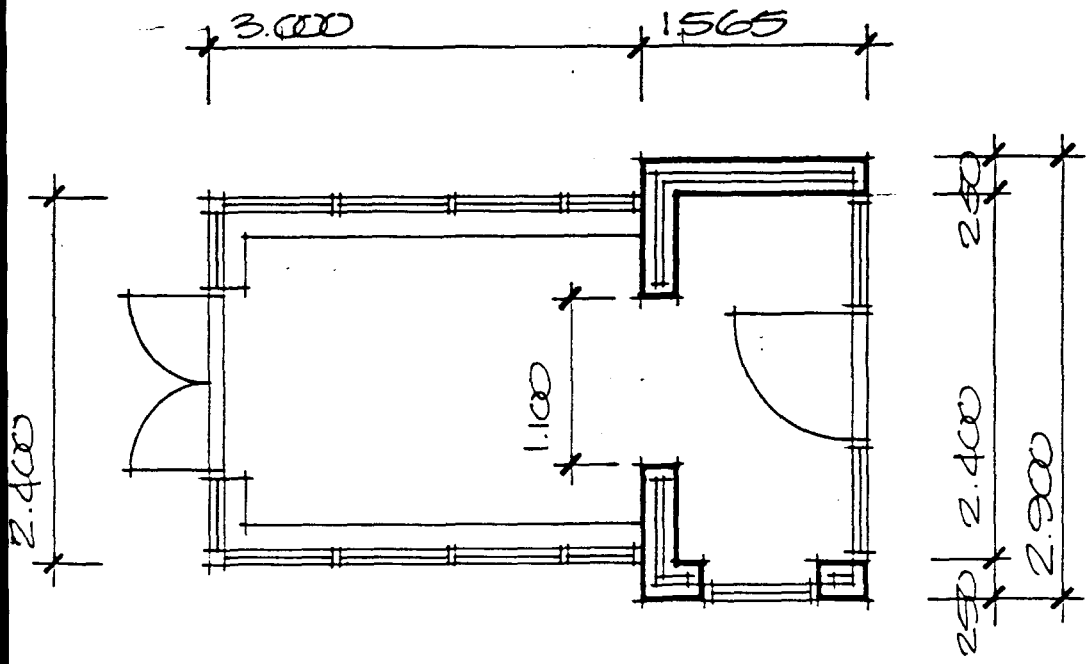

Finishes :

Multi skin polycarbonate roof finish to conservatory

Upvc window and door frames with light oak external finish.

White Upvc fascias, soffits and barge boards.

White Upvc horizontal cladding to to gables and above entrance screen.

Brickwork to be red multi, type/ manufacturer to be confirmed.

Roof tiles to be Redland mini stonewold colour slate grey.

APPROVED PLAN

Conservatories & Windows Direct
INCORPORATING FASCIAS AND SOFFITS DIRECT

DISPLAY No.3

045201

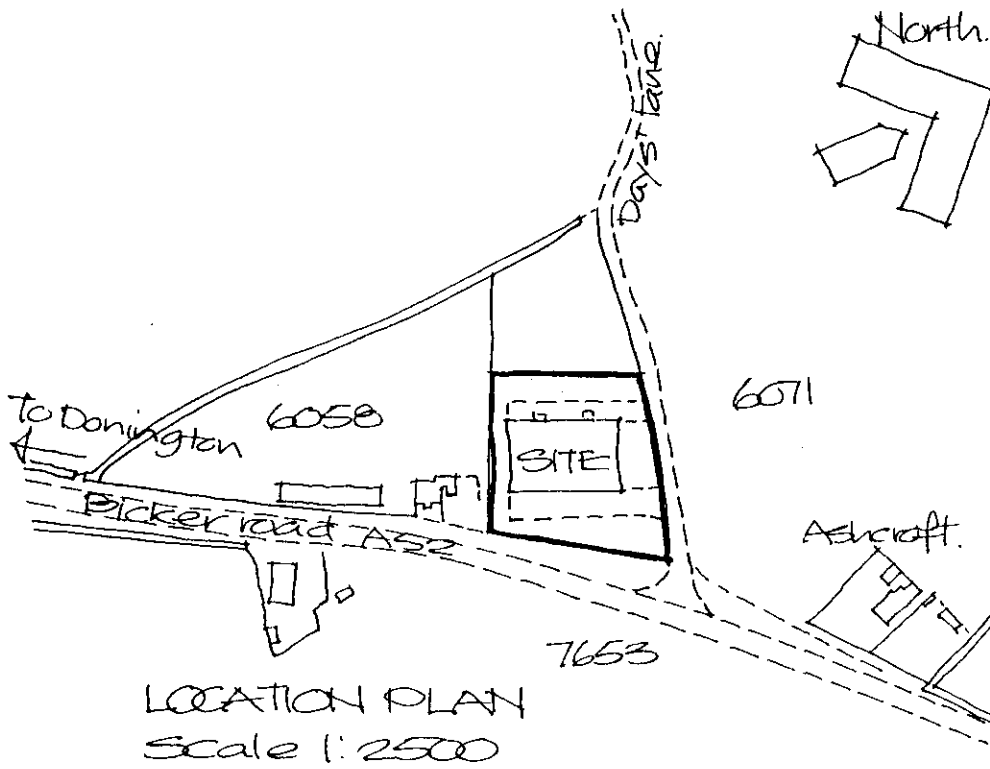

LOCATION PLAN
Scale 1:2500

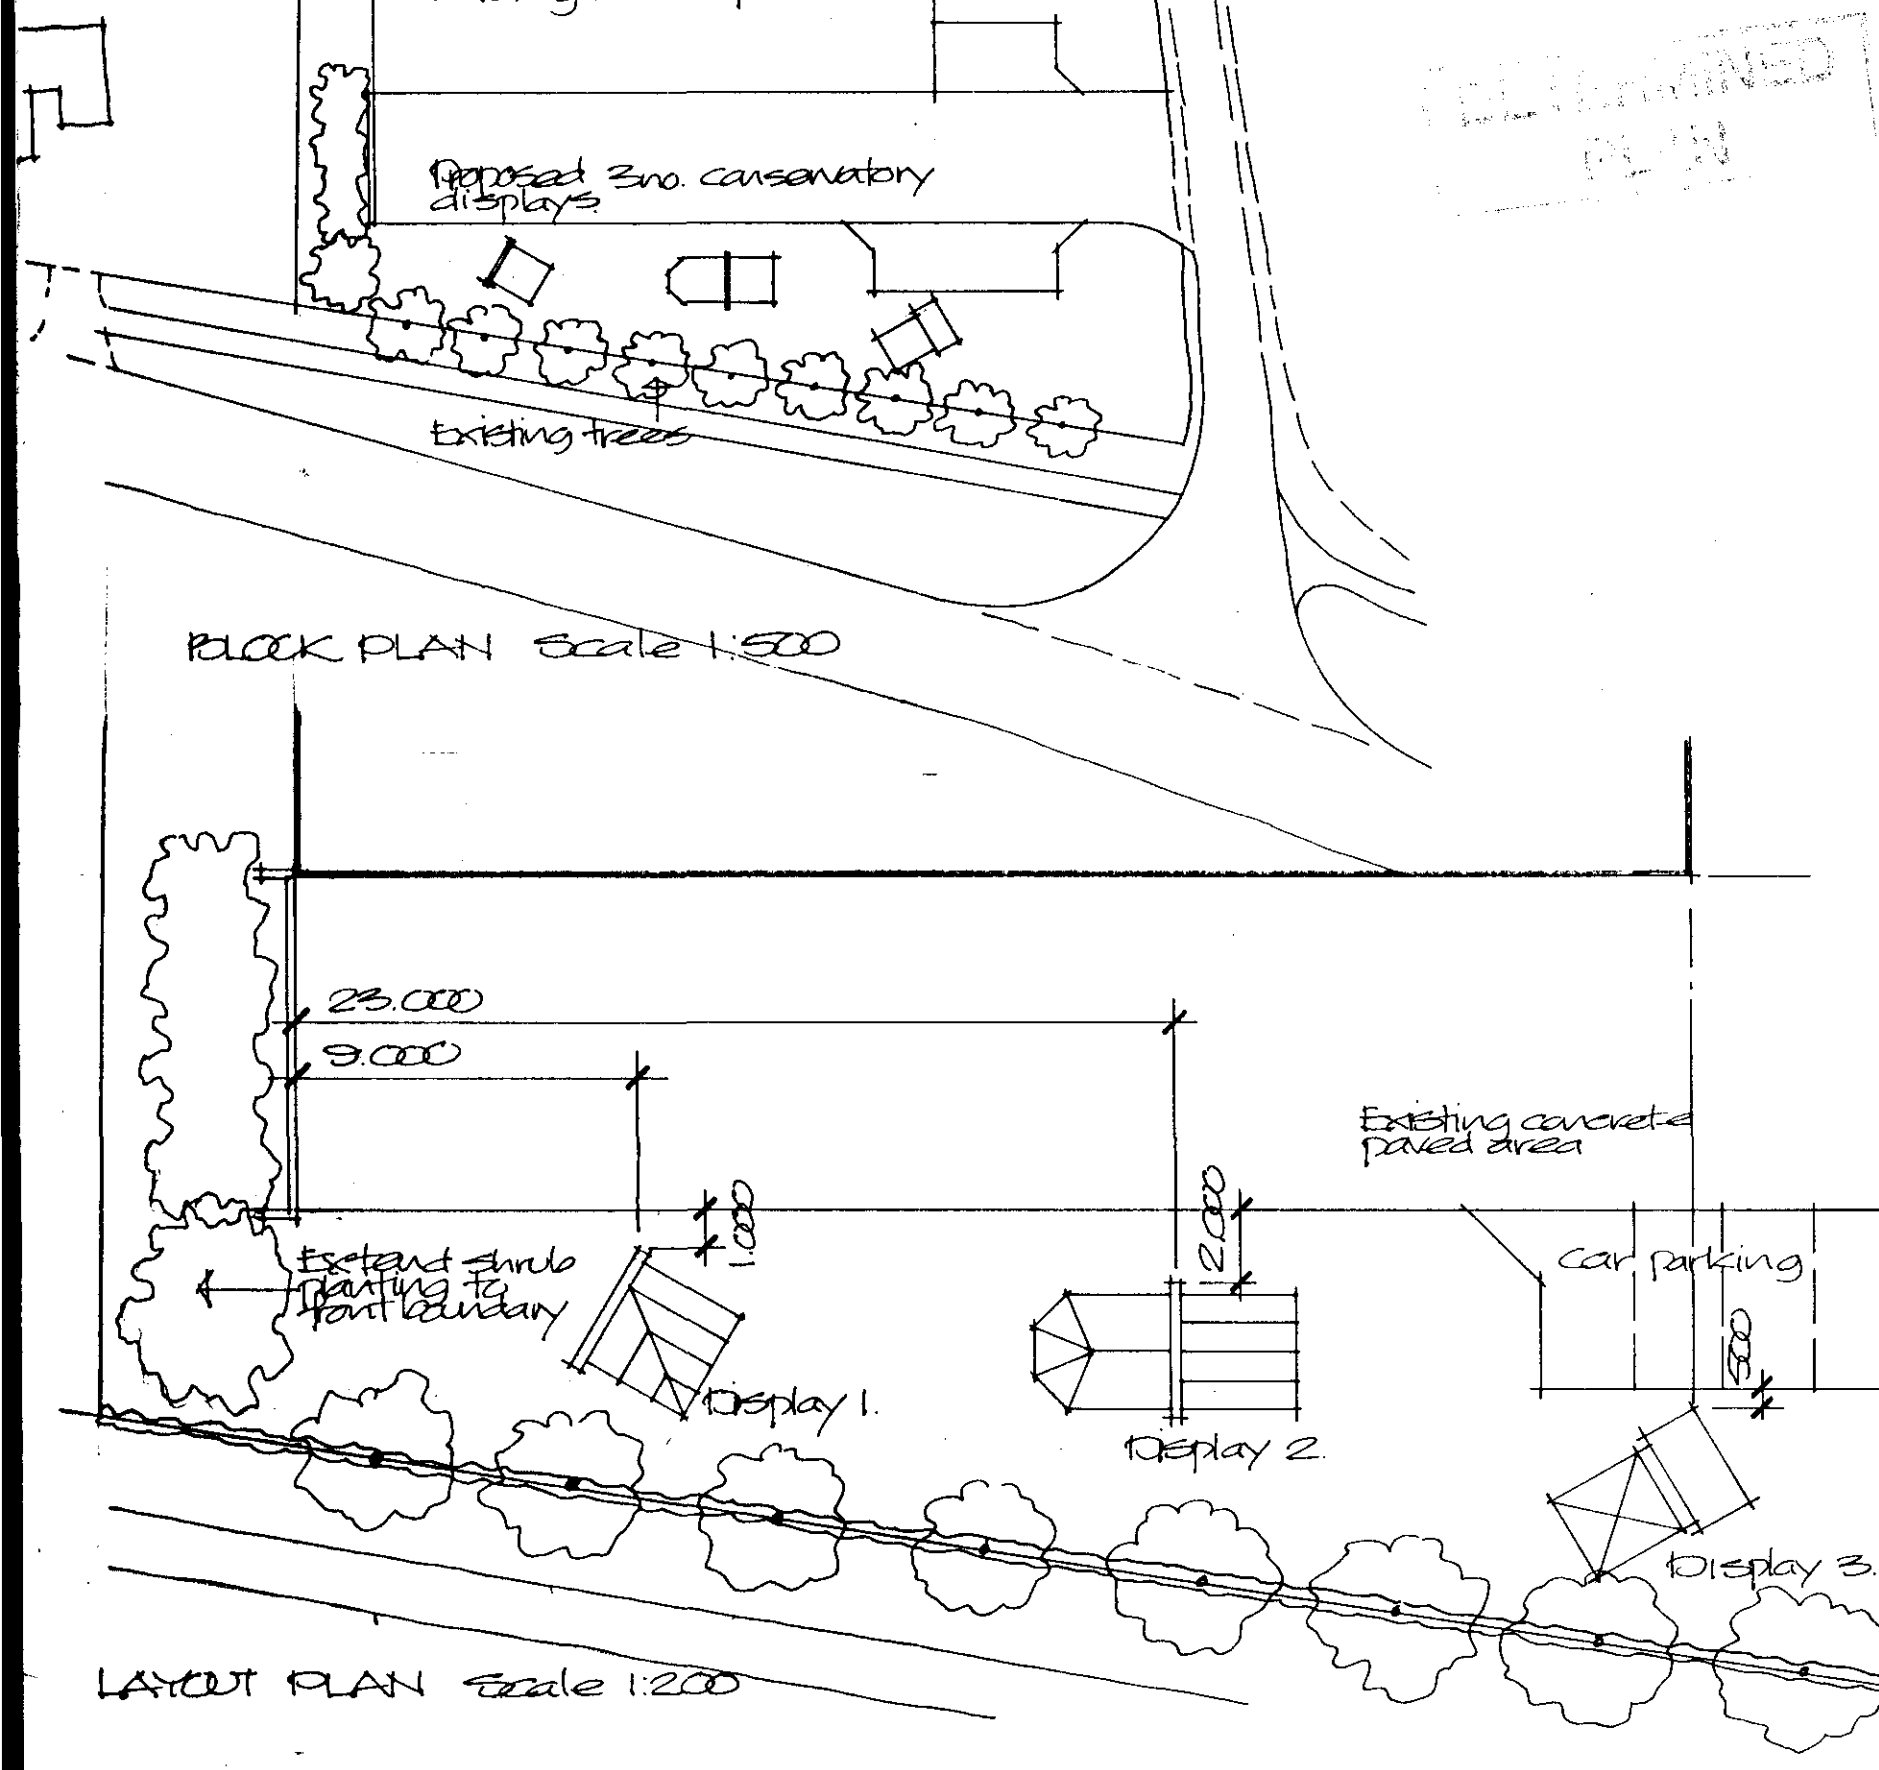

BLOCK PLAN Scale 1:500

LAYOUT PLAN Scale 1:200

PROPOSED CONSERVATORY DISPLAY
BICKER ROAD,
DONINGTON.
FOR CONSERVATORIES AND WINDOWS
DIRECT.

April 2001. ORG.NO. 01/21/01

0452/01

Alan Hornsby
Architectural Services
Little Acre, Peak Hill, Cowbit,
Spalding, Lincs. PE12 6AW
Tel: Holbeach (01406) 380591