

12MM DIAMETER BARS
30MM X 10MM HORIZONTAL RAILS
50MM X 50MM R.H.S. POSTS
PAINT FINISH - BLACK GLOSS

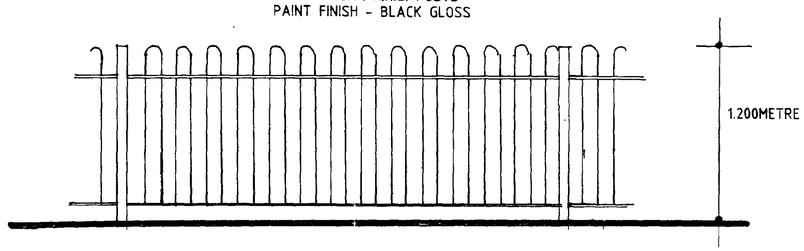


BOW TOP RAILING DETAIL

SCALE 1-20

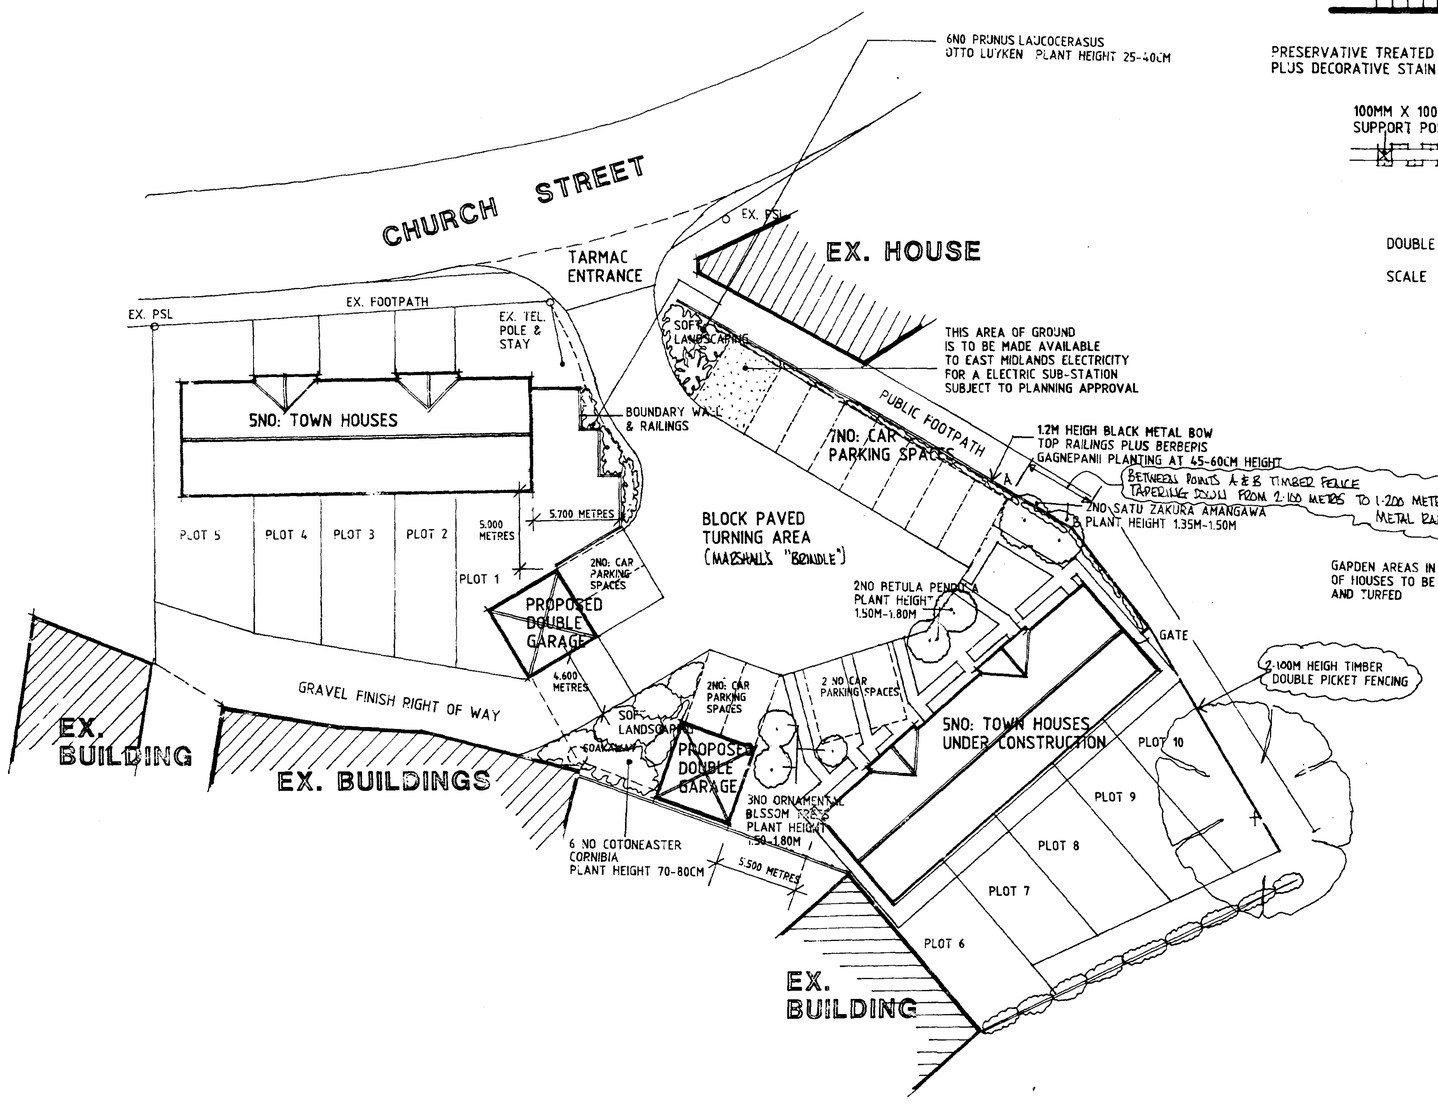


60 DEGREE ARROW POINTS

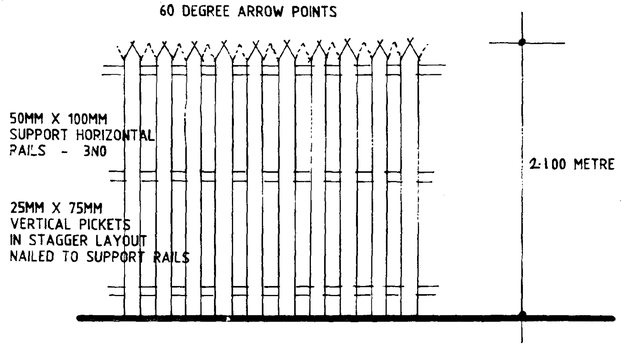

PRESERVATIVE TREATED SOFTWOOD PLUS DECORATIVE STAIN FINISH

ELEVATION

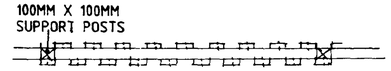

PLAN

DOUBLE PICKET FENCING DETAIL

SCALE 1 - 20

THISDRAWING IS TO BE READ IN CONJUNCTION WITH DRAWING NO: SC194 : 14 HIPPED ROOF DOUBLE GARAGE

CAR PARKING SPACES SURFACED WITH 14MM RED GRANITE CHIPPINGS 50MM THICK ON 100MM CONSOLIDATED HARDCORE WITH 50MM X 150MM PRE-CAST CONC. EDGING KERBS.

PLANNING PERMISSION
Ref.
SOUTH HOLLAND DC
HOUSING & PLANNING
17 AUG 1999
Ref: H0483/99

AMMENDMENT A DATED 12/5/99
LANDSCAPINGADDED
NORTH BOUNDARY DETAILS ADDED.

AMMENDMENT B DATED 6-8-99
FENCING & RAILING ALTERATIONS.

DESIGN Statts CONSTRUCTION

2 Edinburgh Walk, Holbeach, Spalding, Lincs. PE12 7AP
Tel: (01406) 424343 Fax: (01406) 490702

PROJECT:

RESIDENTIAL DEVELOPMENT:
10NO: TOWN HOUSES
CHURCH STREET,
DONNINGTON,
SPALDING,
LINCS


DRAWING TITLE:

2NO: DOUBLE GARAGES

LANDSCAPING
NORTH BOUNDARY DETAILS


SCALE:	DATE:
1 : 200	MARCH 1999
DRAWN:	**DRAWING NO:**
M. R. G.	SC194 : 15 /B

JMG HOMES

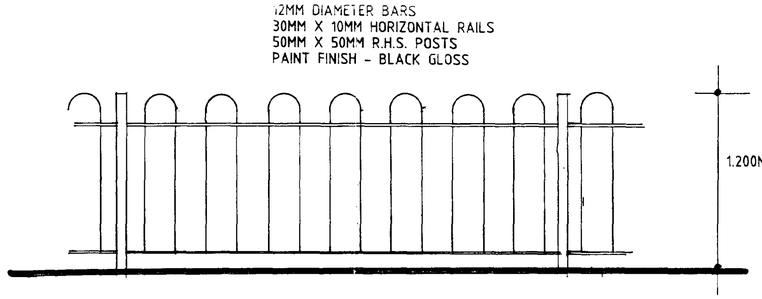


BOW TOP RAILING DETAIL

SCALE 1-20

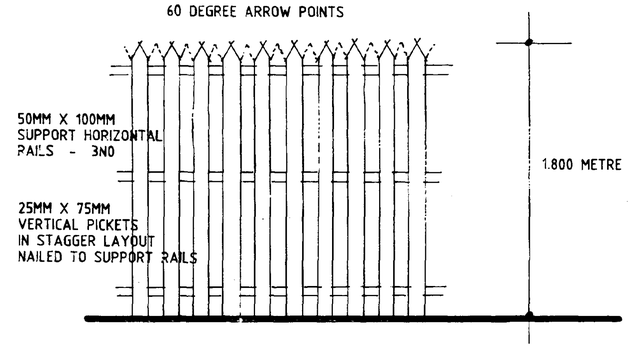

DOUBLE PICKET FENCING DETAIL

SCALE 1 - 20

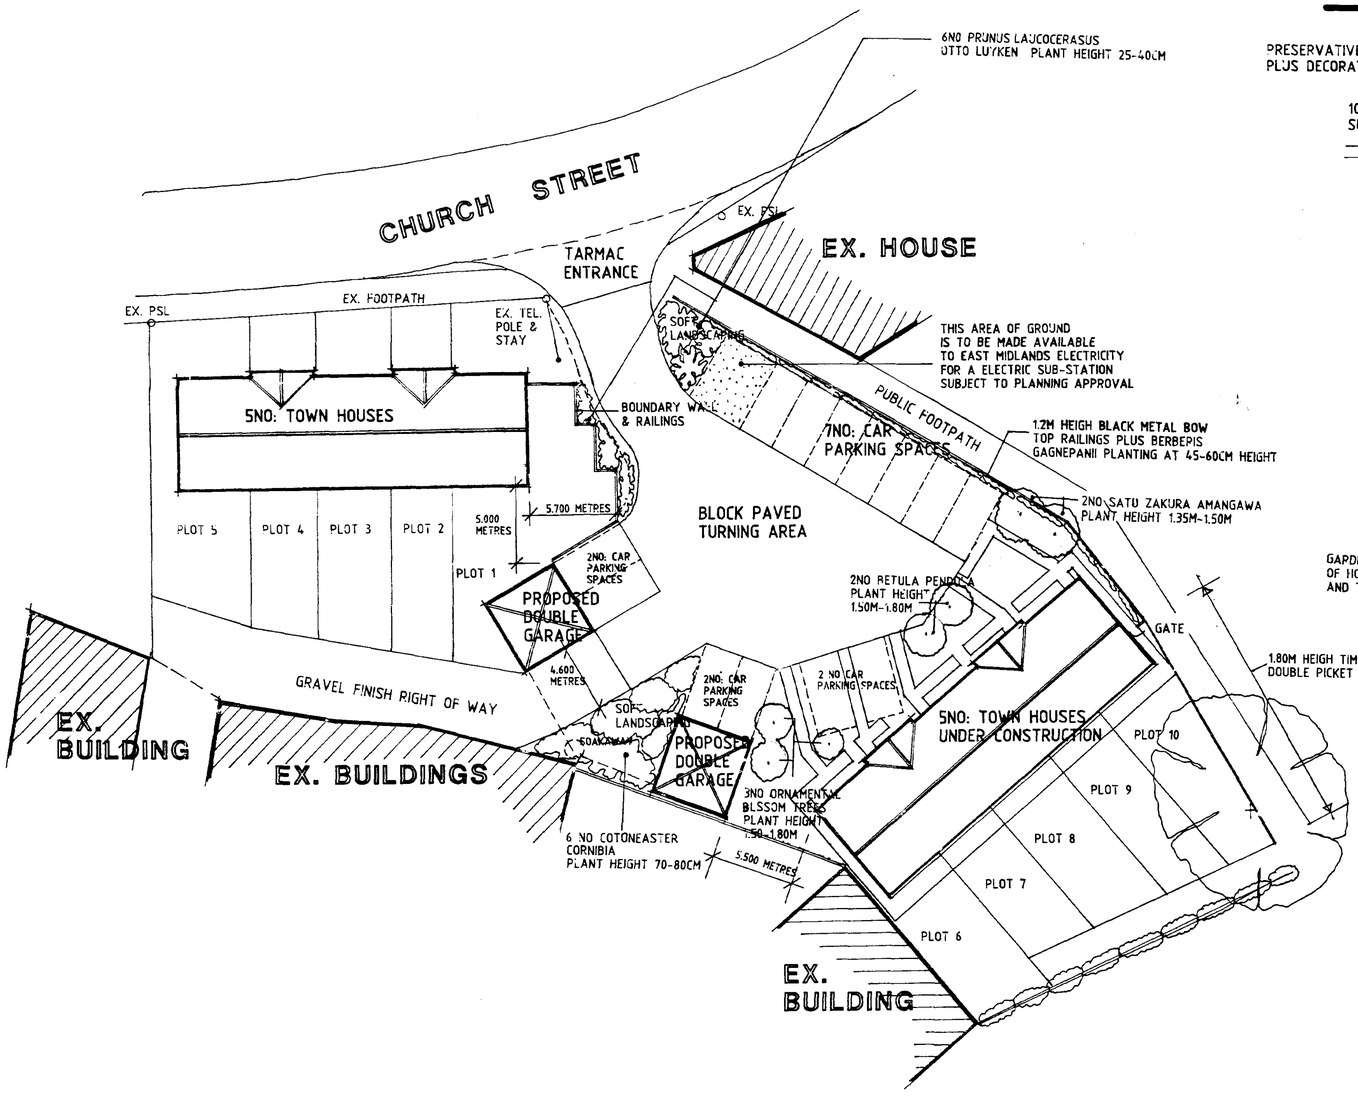

THISDRAWING IS TO BE READ IN CONJUNCTION WITH DRAWING NO: SC194 : 14 HIPPED ROOF DOUBLE GARAGE

SOUTH HOLLAND DC
HOUSING & PLANNING
17 MAY 1999
Ref: 0483/99

AMMENDMENT A DATED 12/5/99
LANDSCAPINGADDED
NORTH BOUNDARY DETAILS ADDED.

SUPERSEDED

DESIGN Status CONSTRUCTION

2 Edinburgh Walk, Holbeach, Spalding, Lincs. PE12 7AP
Tel: (01406) 424343 Fax: (01406) 490702

PROJECT:
RESIDENTIAL DEVELOPMENT:
10NO: TOWN HOUSES
CHURCH STREET,
DONNINGTON,
SPALDING,
LINCS

DRAWING TITLE:
2NO: DOUBLE GARAGES
LANDSCAPING
NORTH BOUNDARY DETAILS

SCALE:	DATE:
1 : 200	MARCH 1999
DRAWN:	**DRAWING NO:**
M. R. G.	SC194 : 15 A

JMG HOMES