




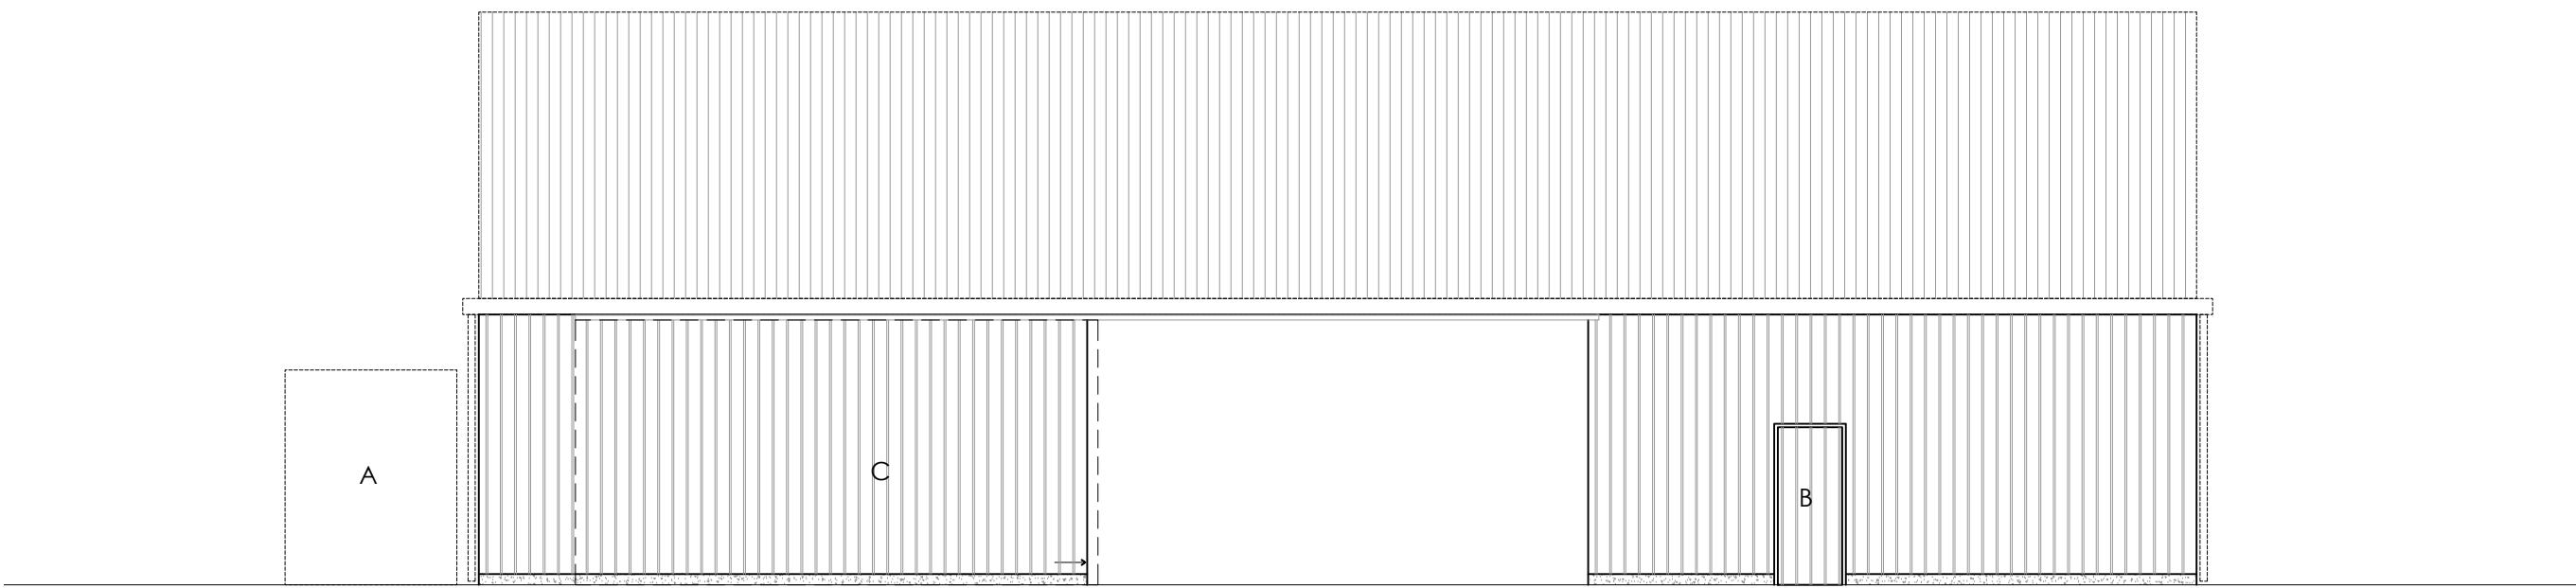


01
GA200
PROPOSED NORTHERN ELEVATION

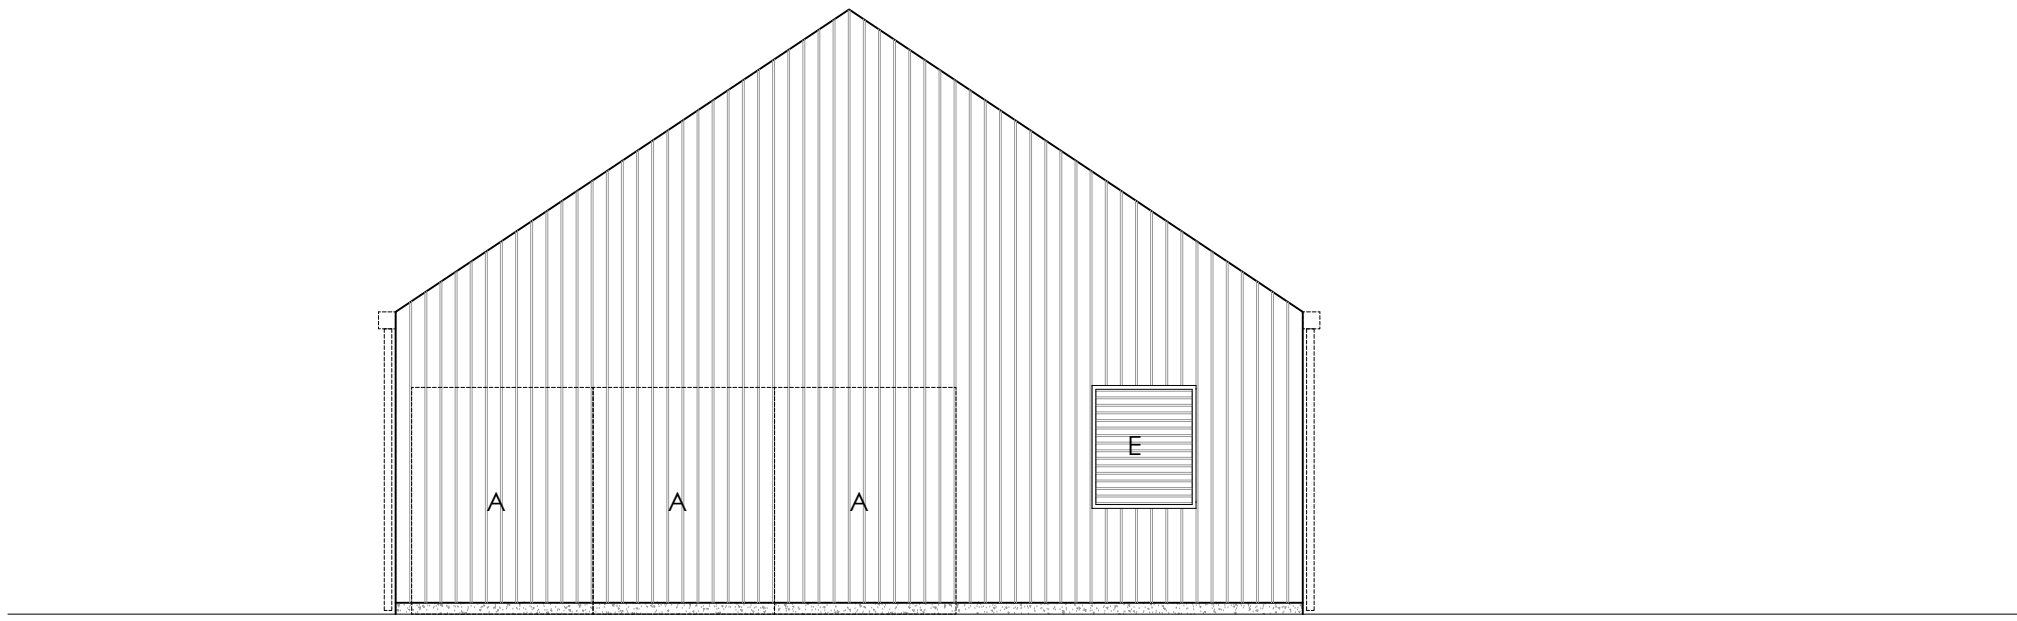

02
GA200
PROPOSED EASTERN ELEVATION

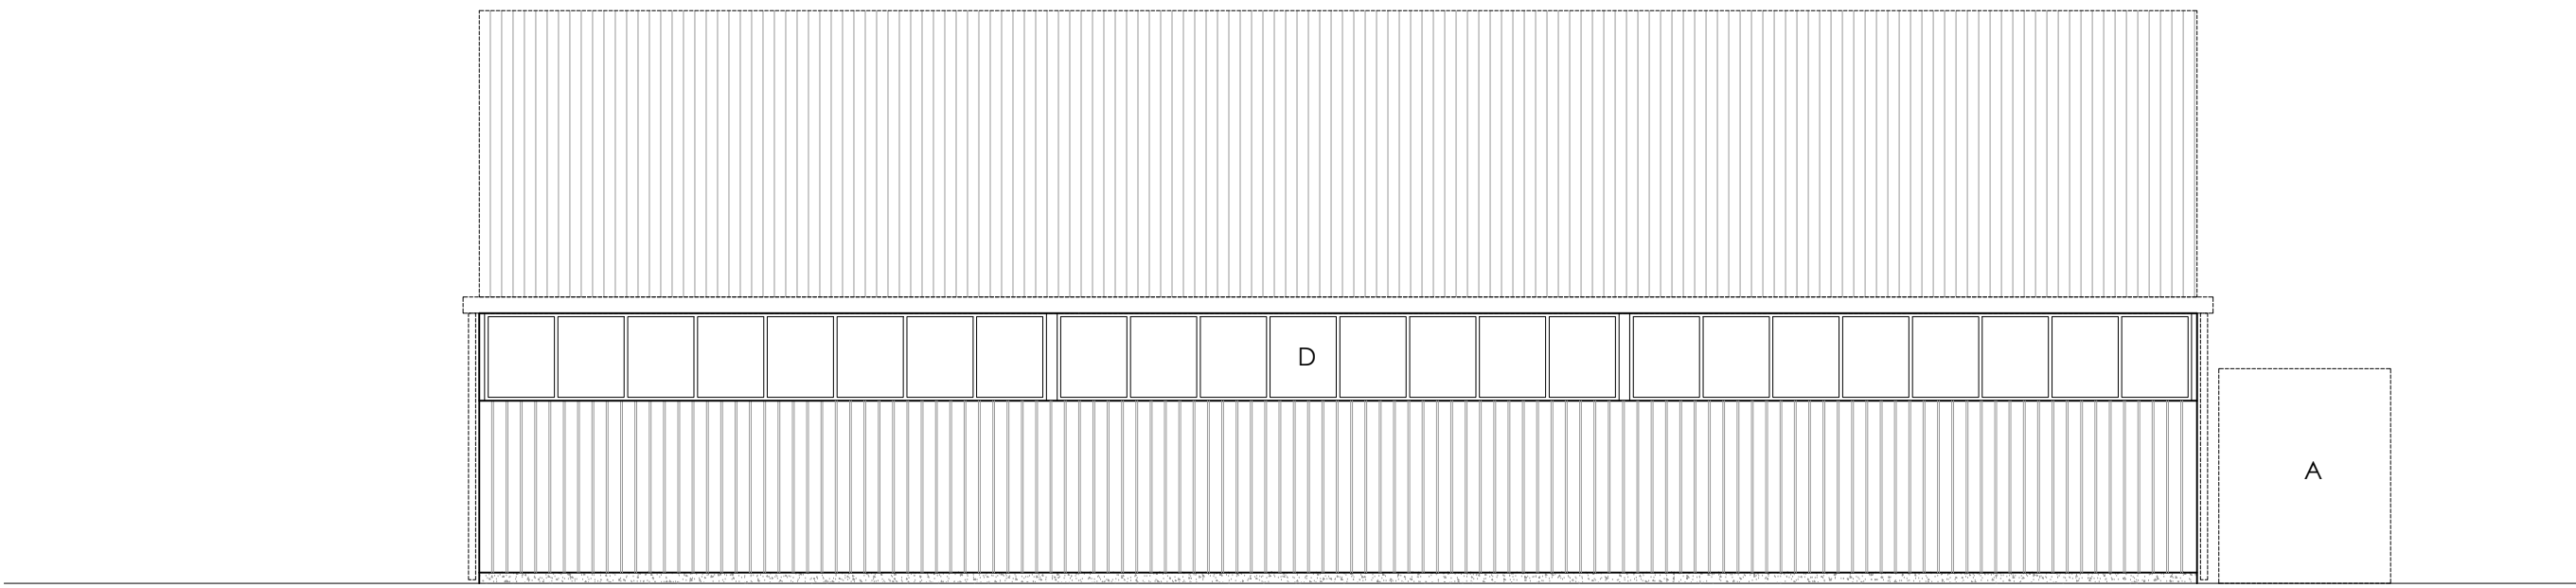

03
GA200
PROPOSED SOUTHERN ELEVATION

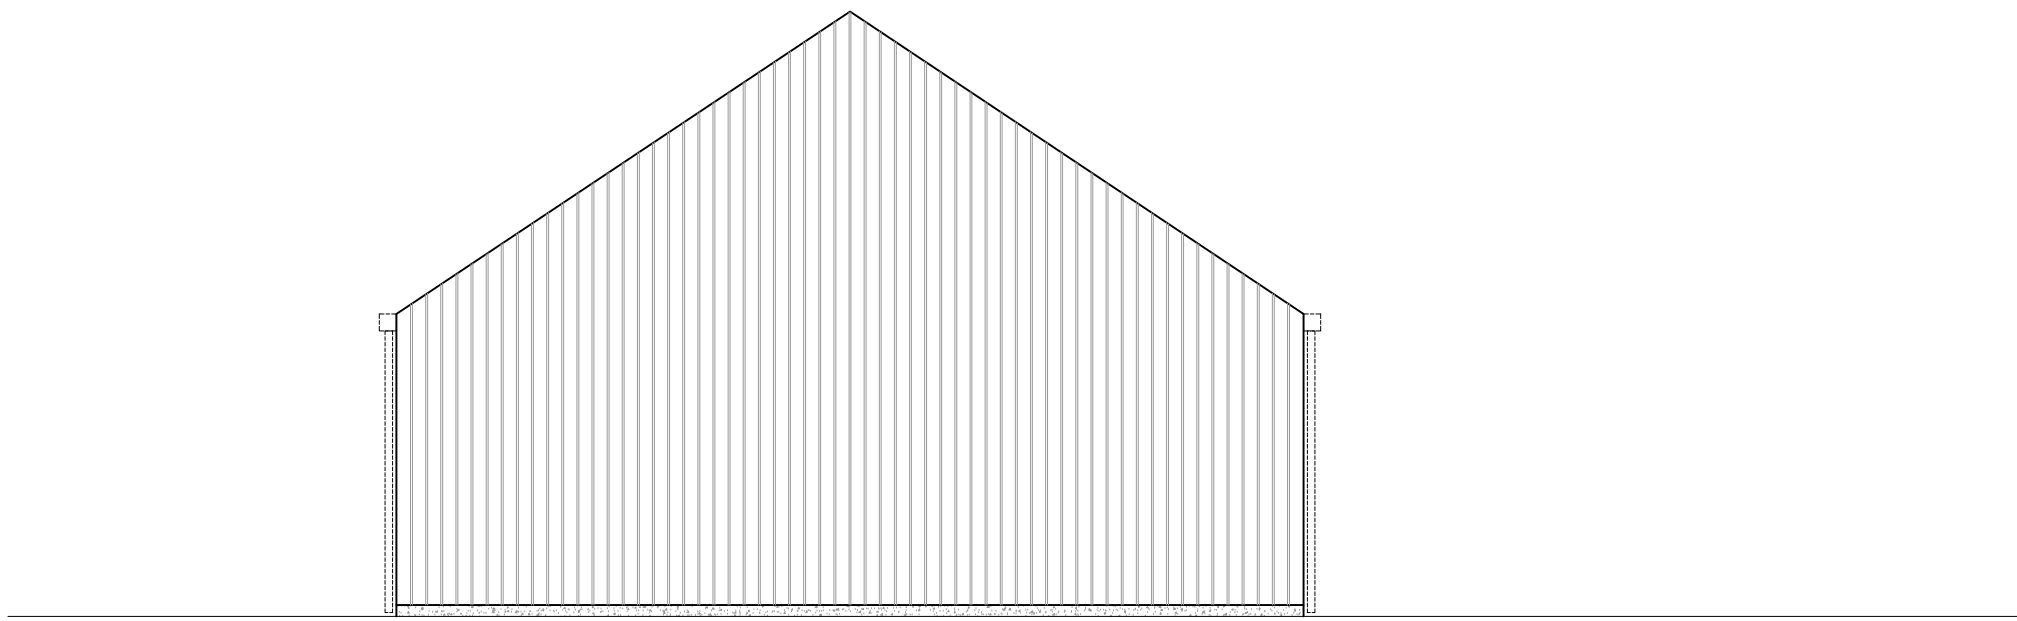

04
GA200
PROPOSED WESTERN ELEVATION

- LEGEND
- A. COMPOSTING BUNKER
 - B. PERSONNEL DOOR
 - C. ROLLER SHUTTER DOOR
 - D. HIGH LEVEL WINDOWS
 - E. LOUVRED VENTILATION PANEL