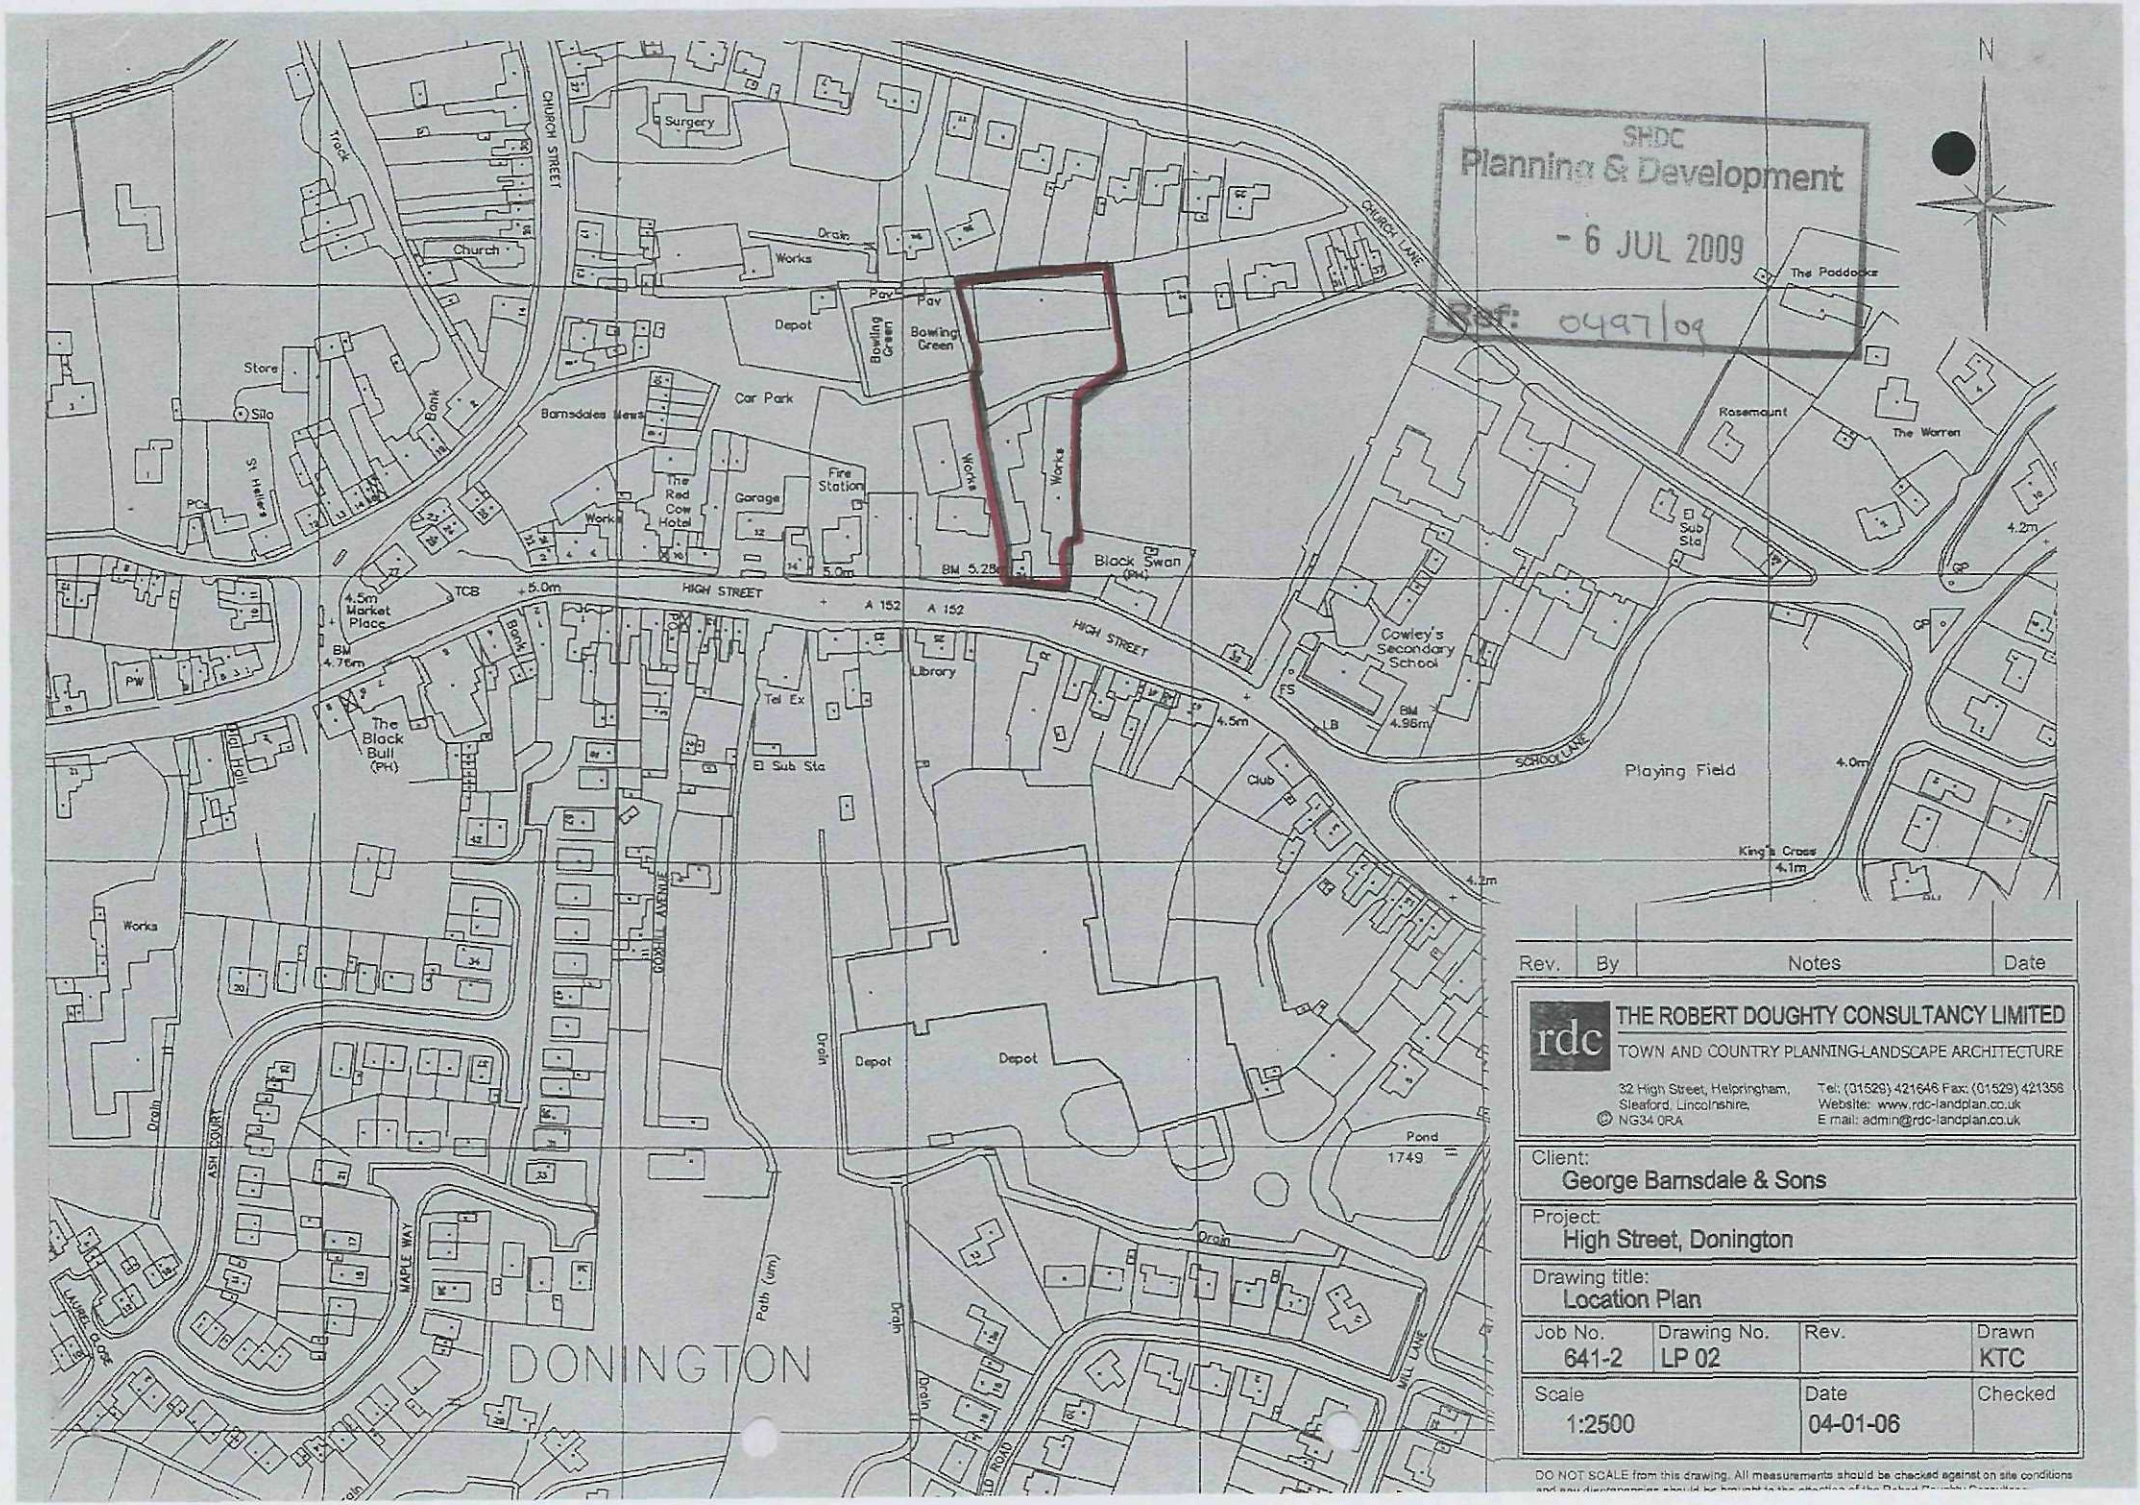


Rev.	By	Notes	Date

THE ROBERT DOUGHTY CONSULTANCY LIMITED
TOWN AND COUNTRY PLANNING-LANDSCAPE ARCHITECTURE
32 High Street, Helpringham, Sleaford, Lincolnshire, NG34 0RA
Tel: (01529) 421646 Fax: (01529) 421356
Website: www.rdc-landplan.co.uk
E mail: admin@rdc-landplan.co.uk

Client: George Barnsdale & Sons

Project: High Street, Donington

Drawing title: Location Plan

Job No.	Drawing No.	Rev.	Drawn
641-2	LP 02		KTC
Scale 1:2500		Date 04-01-06	Checked

DO NOT SCALE from this drawing. All measurements should be checked against on site conditions