
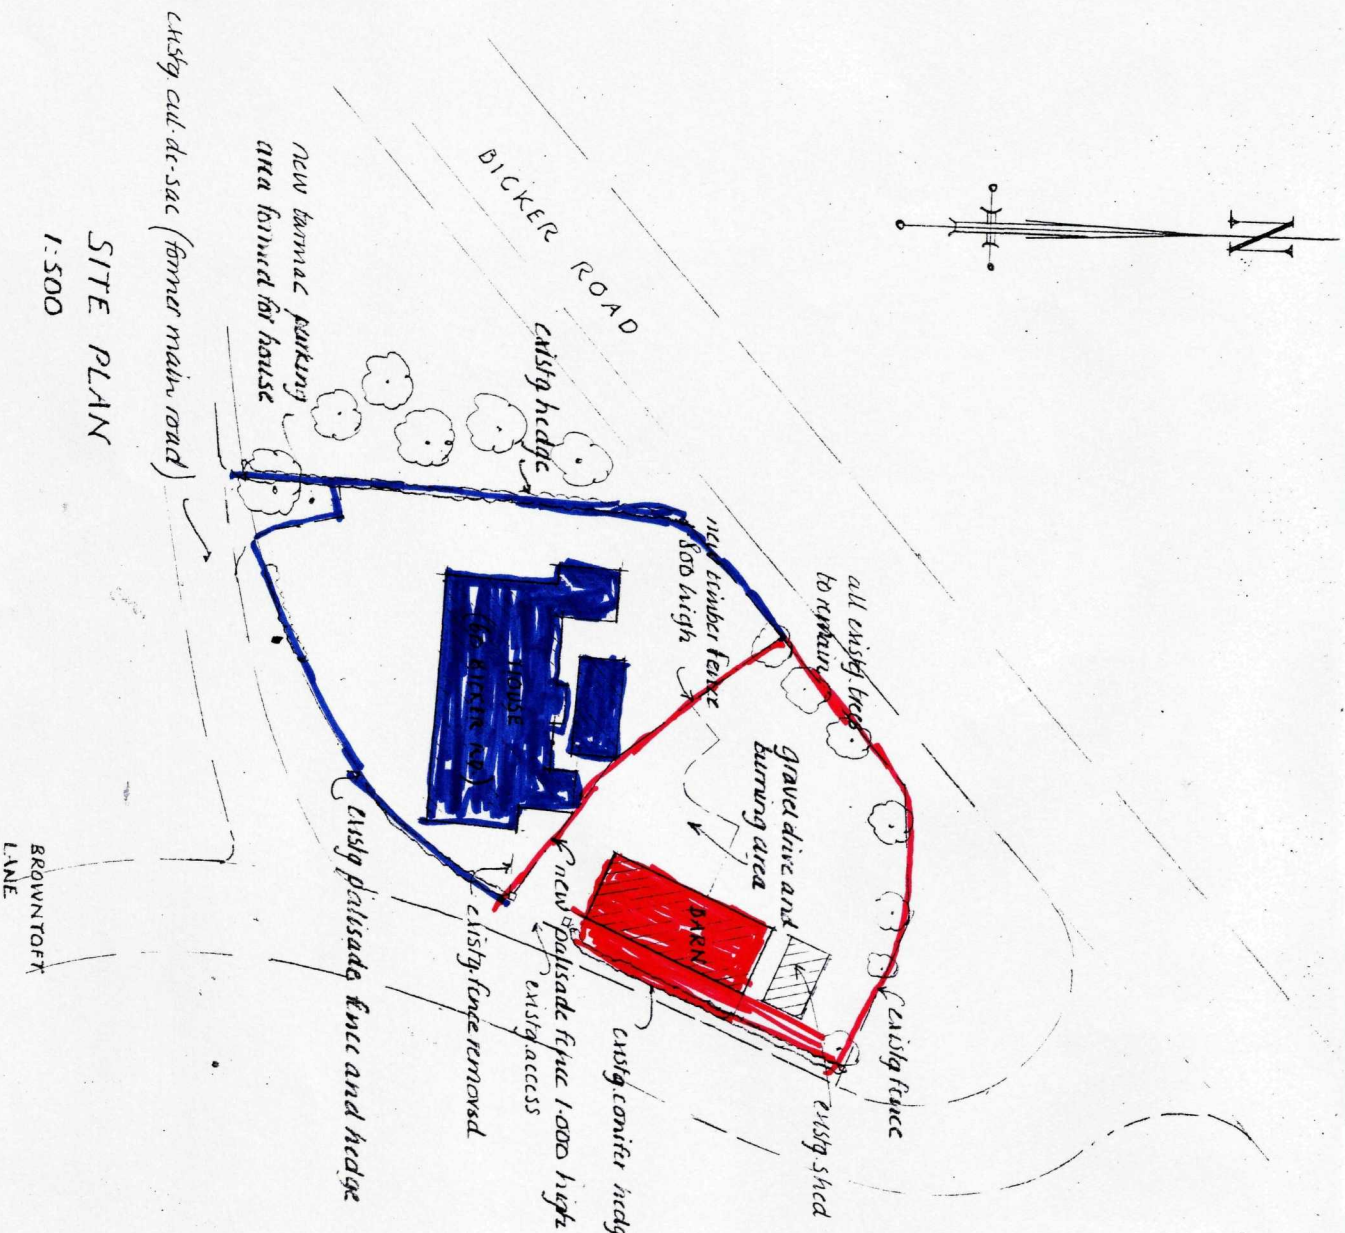


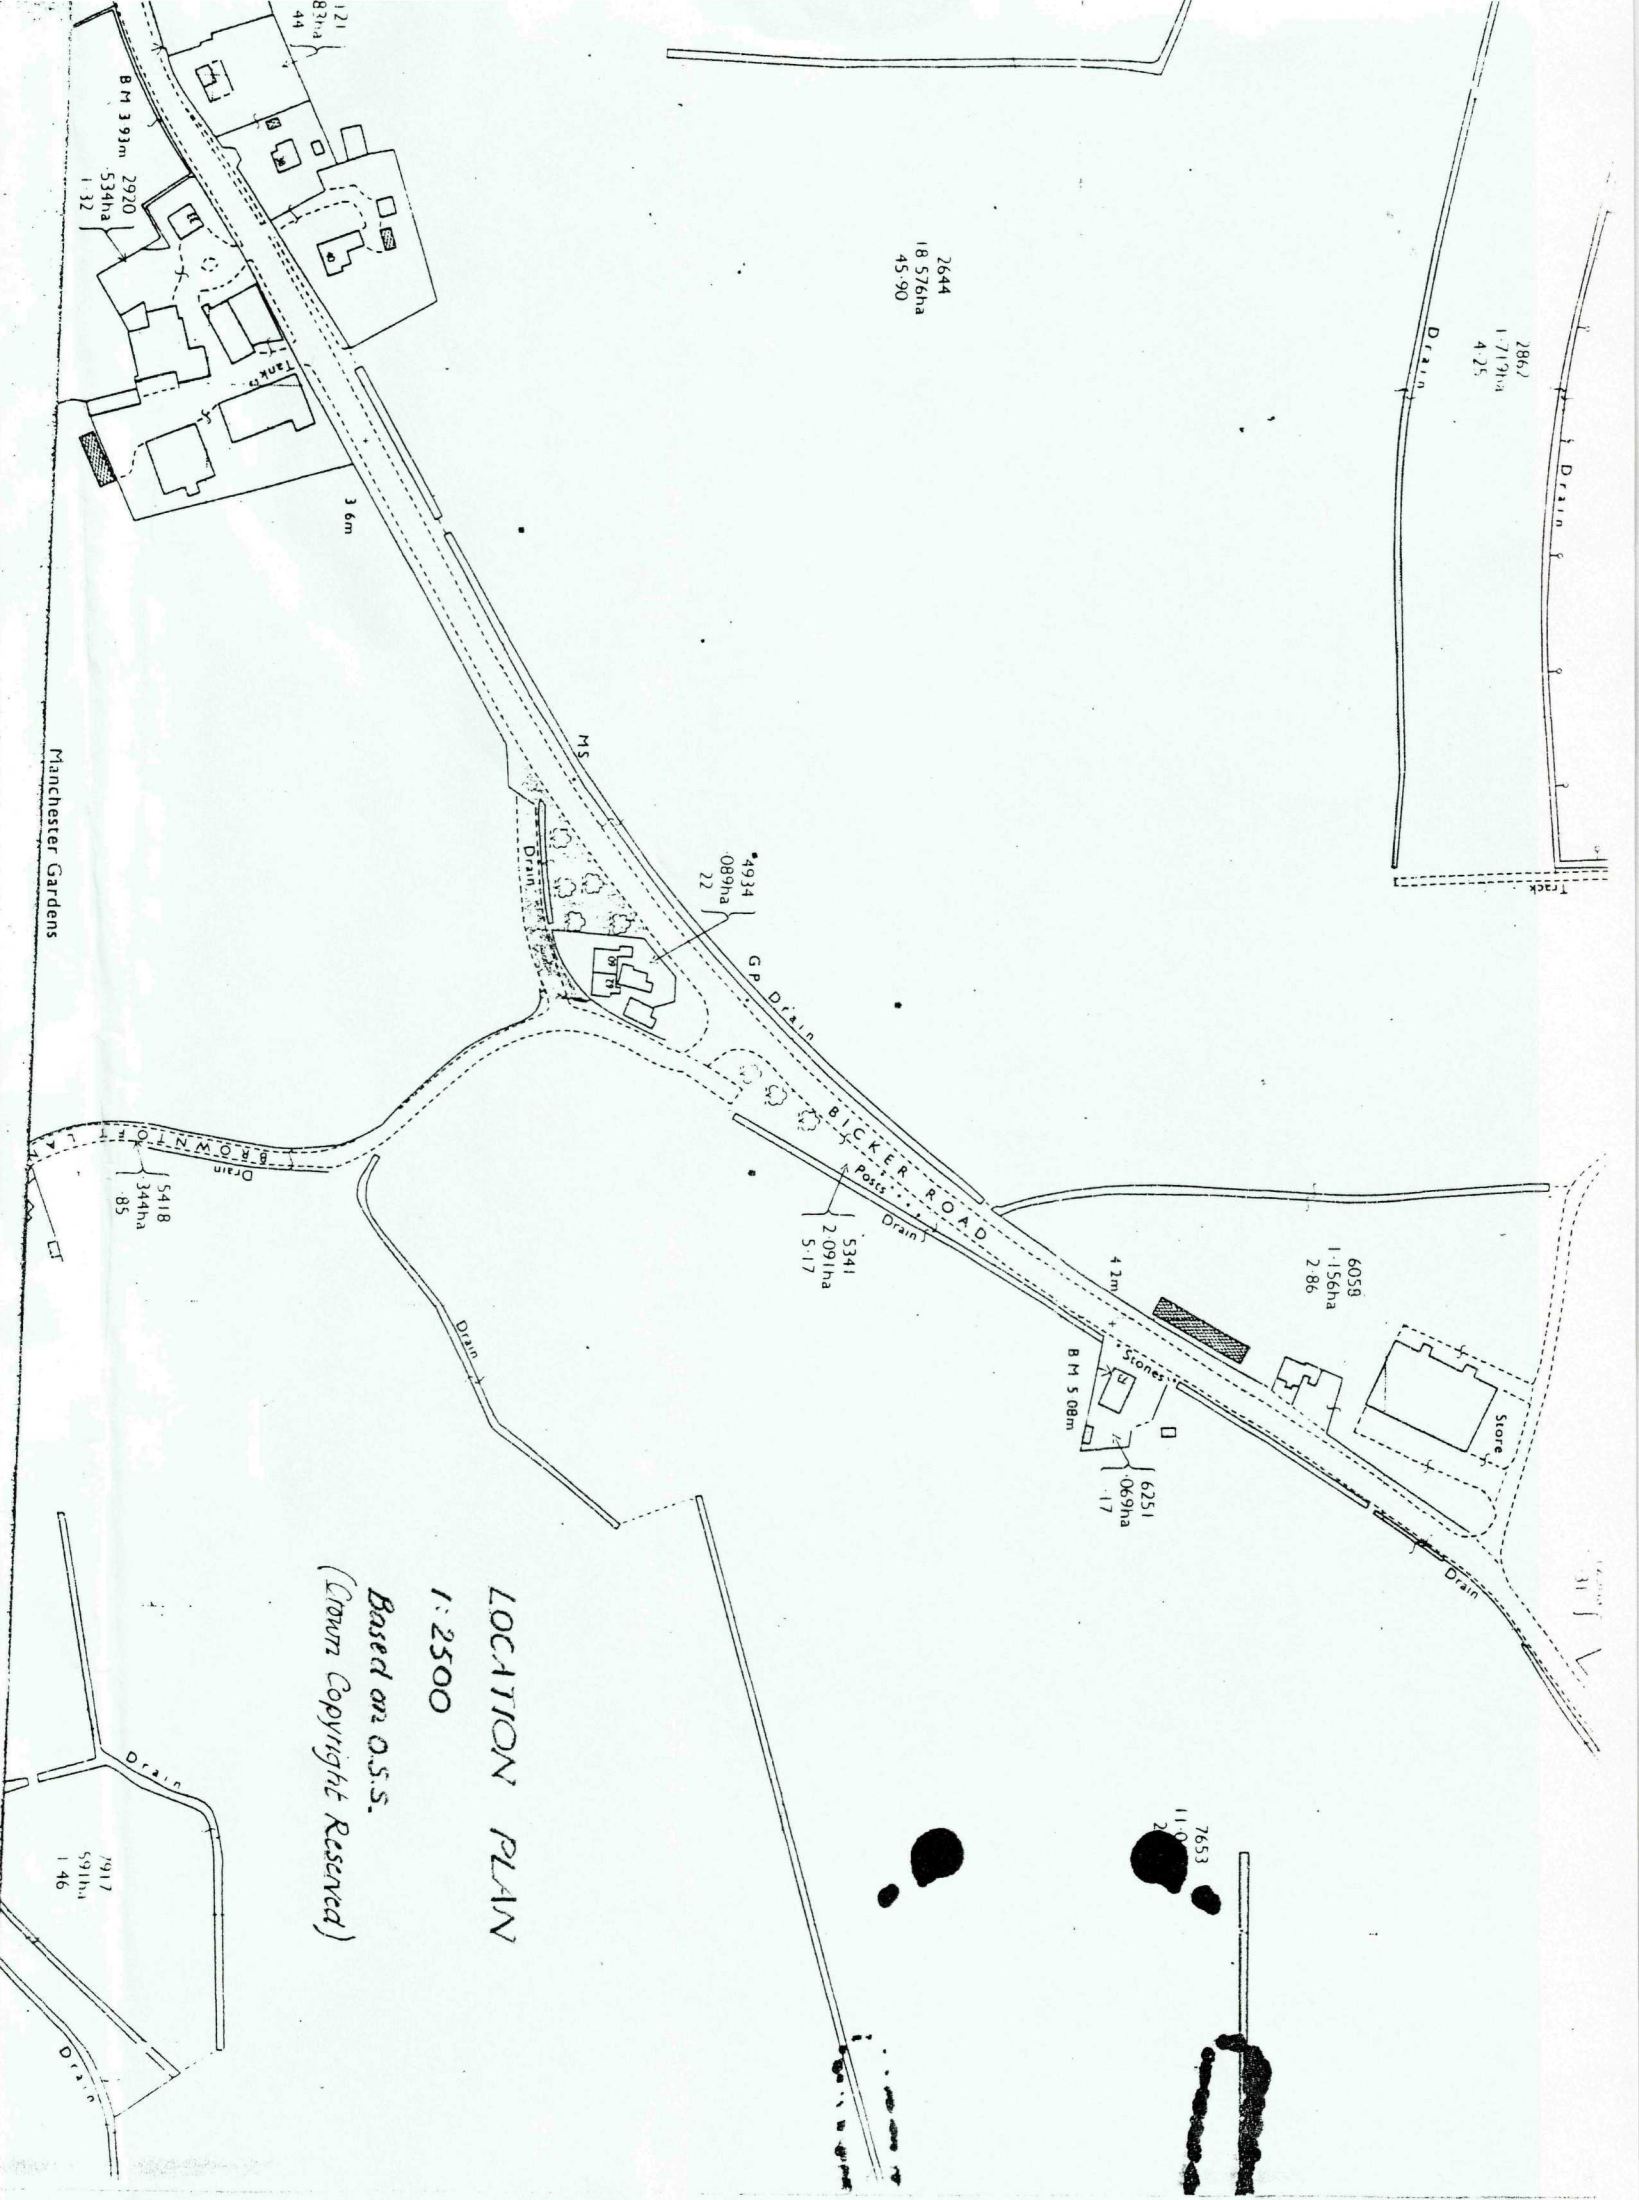

SHDC
Planning & Development
23 JUN 2010
Ref: 0520-10

BARN CONVERSION AT 60 BICKER ROAD
DONNINGTON.
7818/G/2. (7641/G/2)

MOULSON & PARKERS
SURVEYORS