



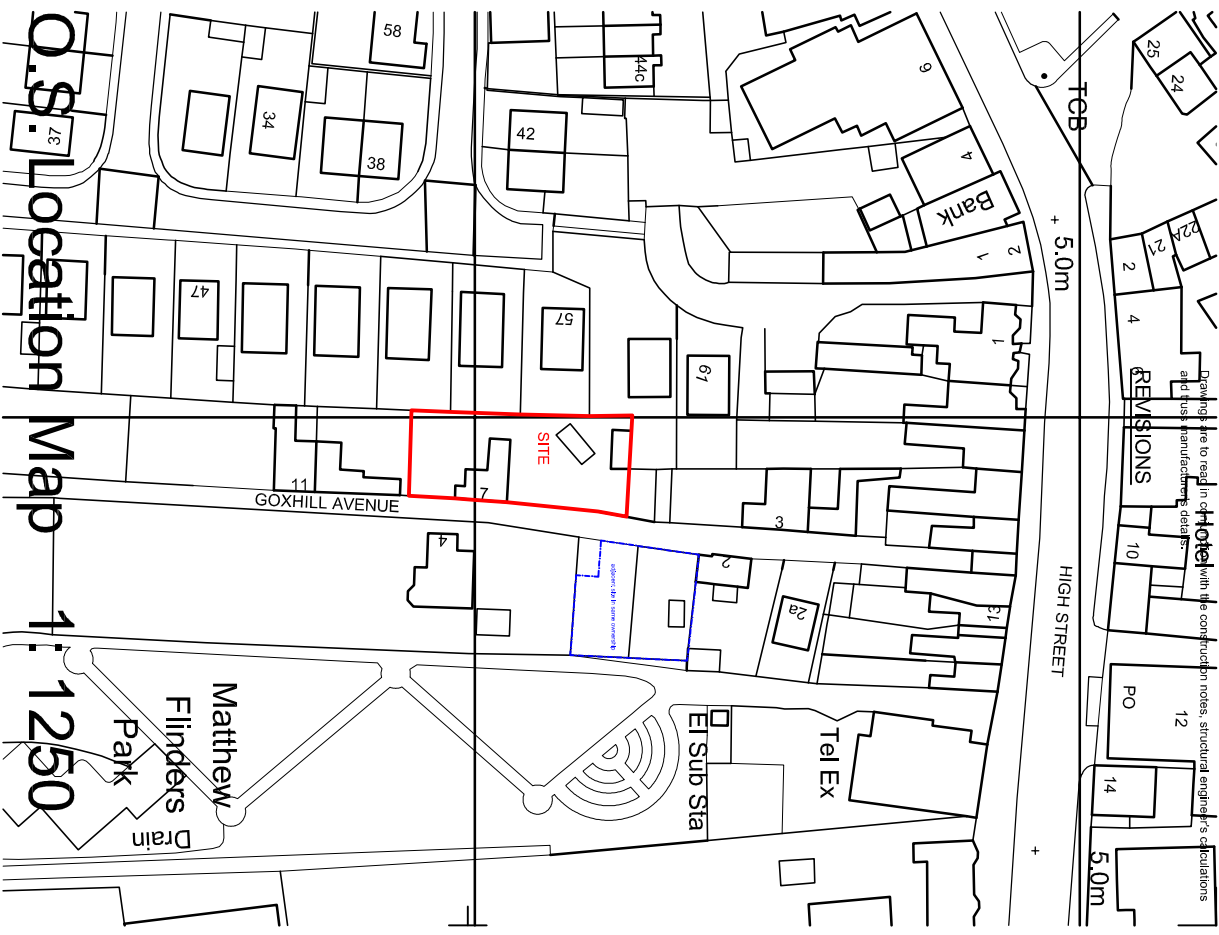

Ordnance Survey (c) Crown Copyright 2015. All rights reserved. Licence number 100022432

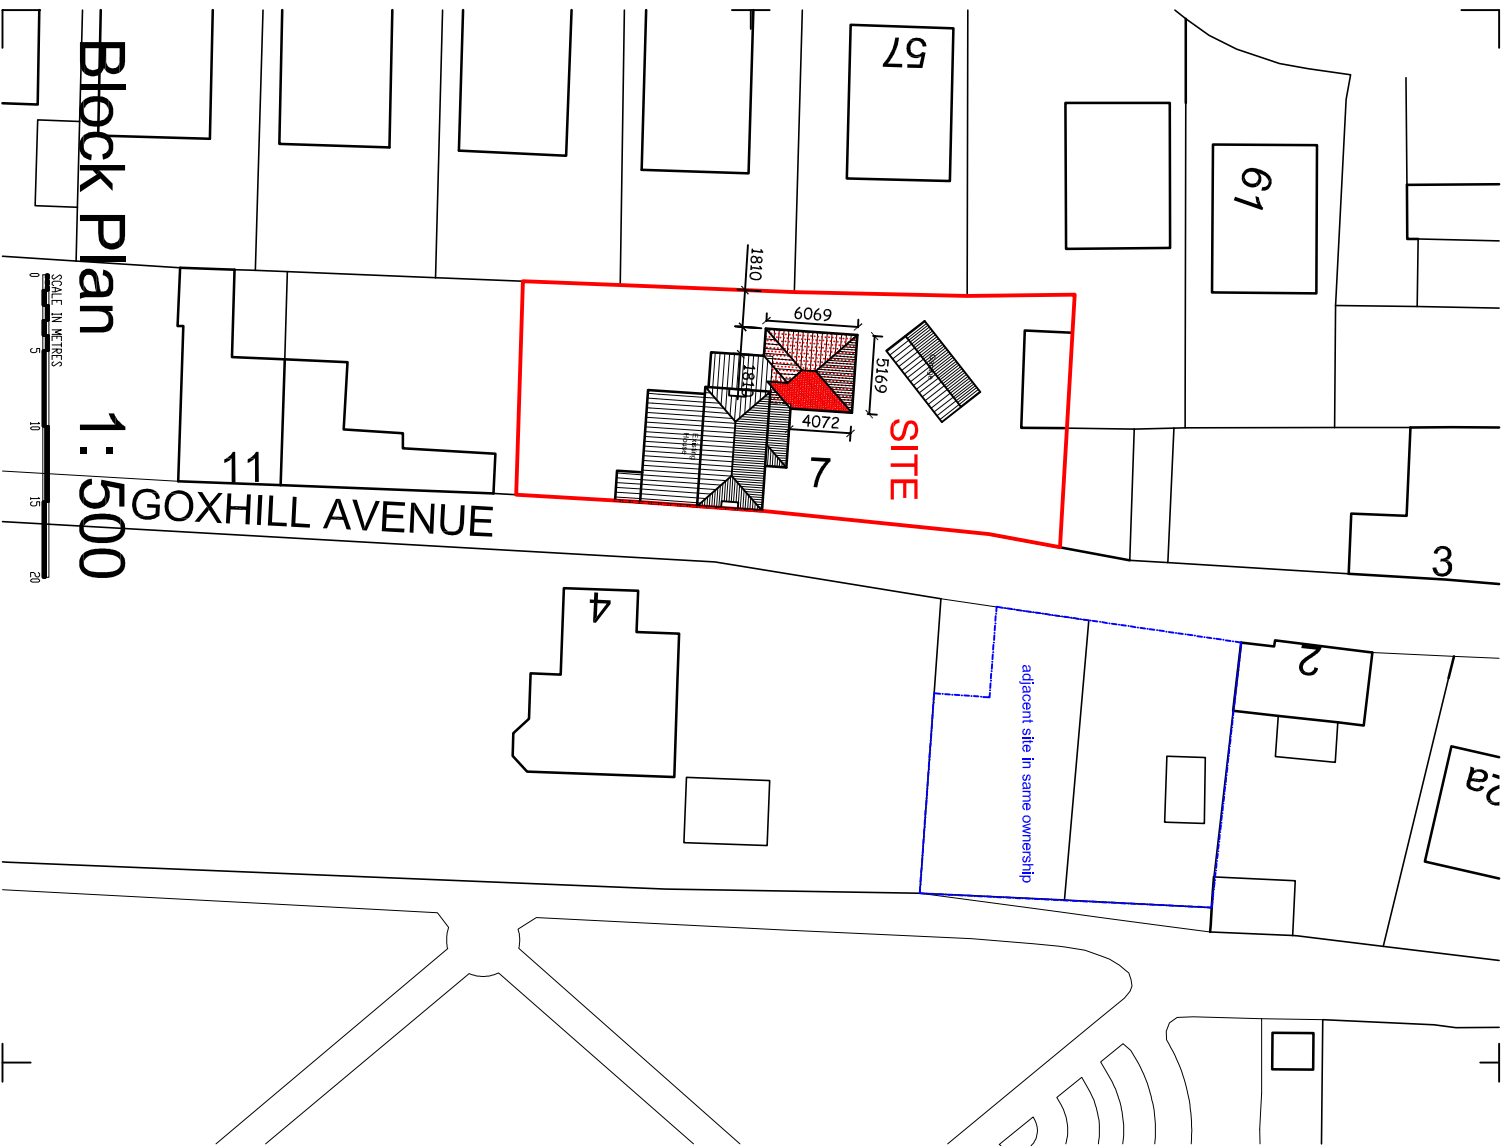

ROBERT LOWE
CHARTERED ARCHITECT
Project: Alterations & Extensions to 7 Goxhill Avenue
Client: Mrs. Crossland
Drawing Title: BLOCK PLAN
Drawing No: 15020
Rev: RL
Date: May 2015
Scale: 1:500 @ A4
OS map 1:1250
Project No: 15020
Drawing No: RL
Rev: RL
01
Contacting us by e-mail, all communications on site and to report any discrepancy to the architect.
Drawn made from new drawings © 2015