


Drawings are to read in conjunction with the construction notes, structural engineer's calculations and truss manufacturer's details.

REVISIONS

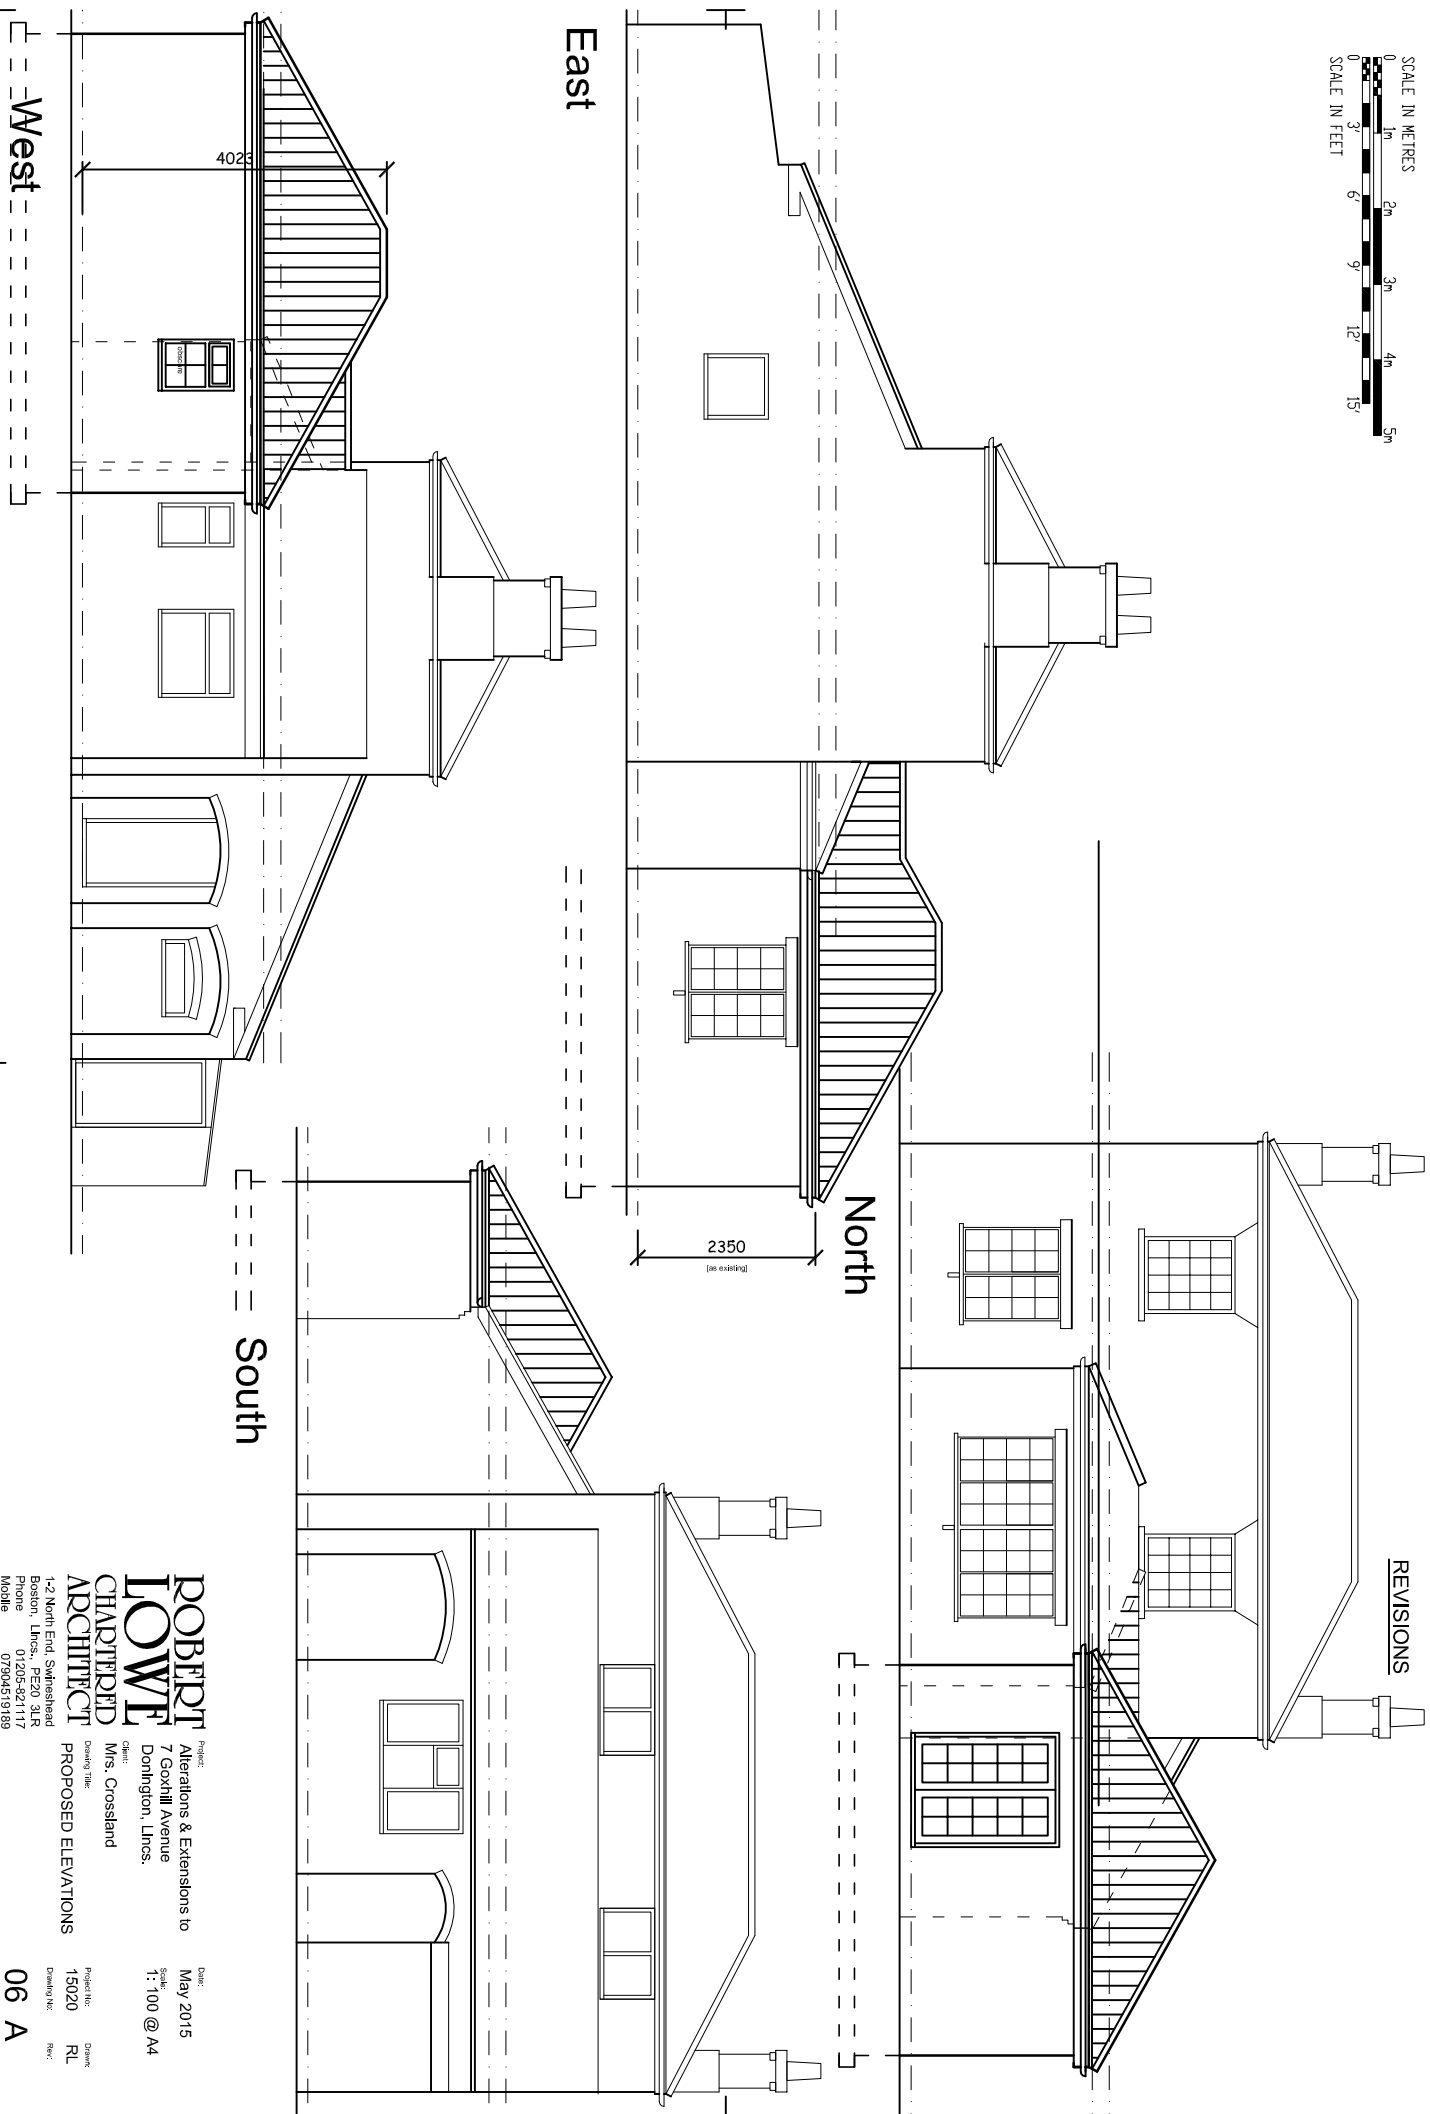

ROBERT LOWE
CHARTERED
ARCHITECT

Project:
Alterations & Extensions to
7 Goxhill Avenue
Donington, Lincs.

Client:
Mrs. Crossland

Drawing Title:
PROPOSED ELEVATIONS

Project No.:
15020

Scale:
1:100 @ A4

Date:
May 2015

Drawn:
RL

Rev:

1-2 North End, Swineshead
Boston, Lincs., PE20 3LR
Phone 01205-821117
Mobile 07904519189
lowearchitect@gmail.com

Consulting for 12 hours. All dimensions on file and to report any discrepancy to the client.
Drawn scale from the drawing.
© 2015