




PLANS AND ELEVATIONS AS EXISTING

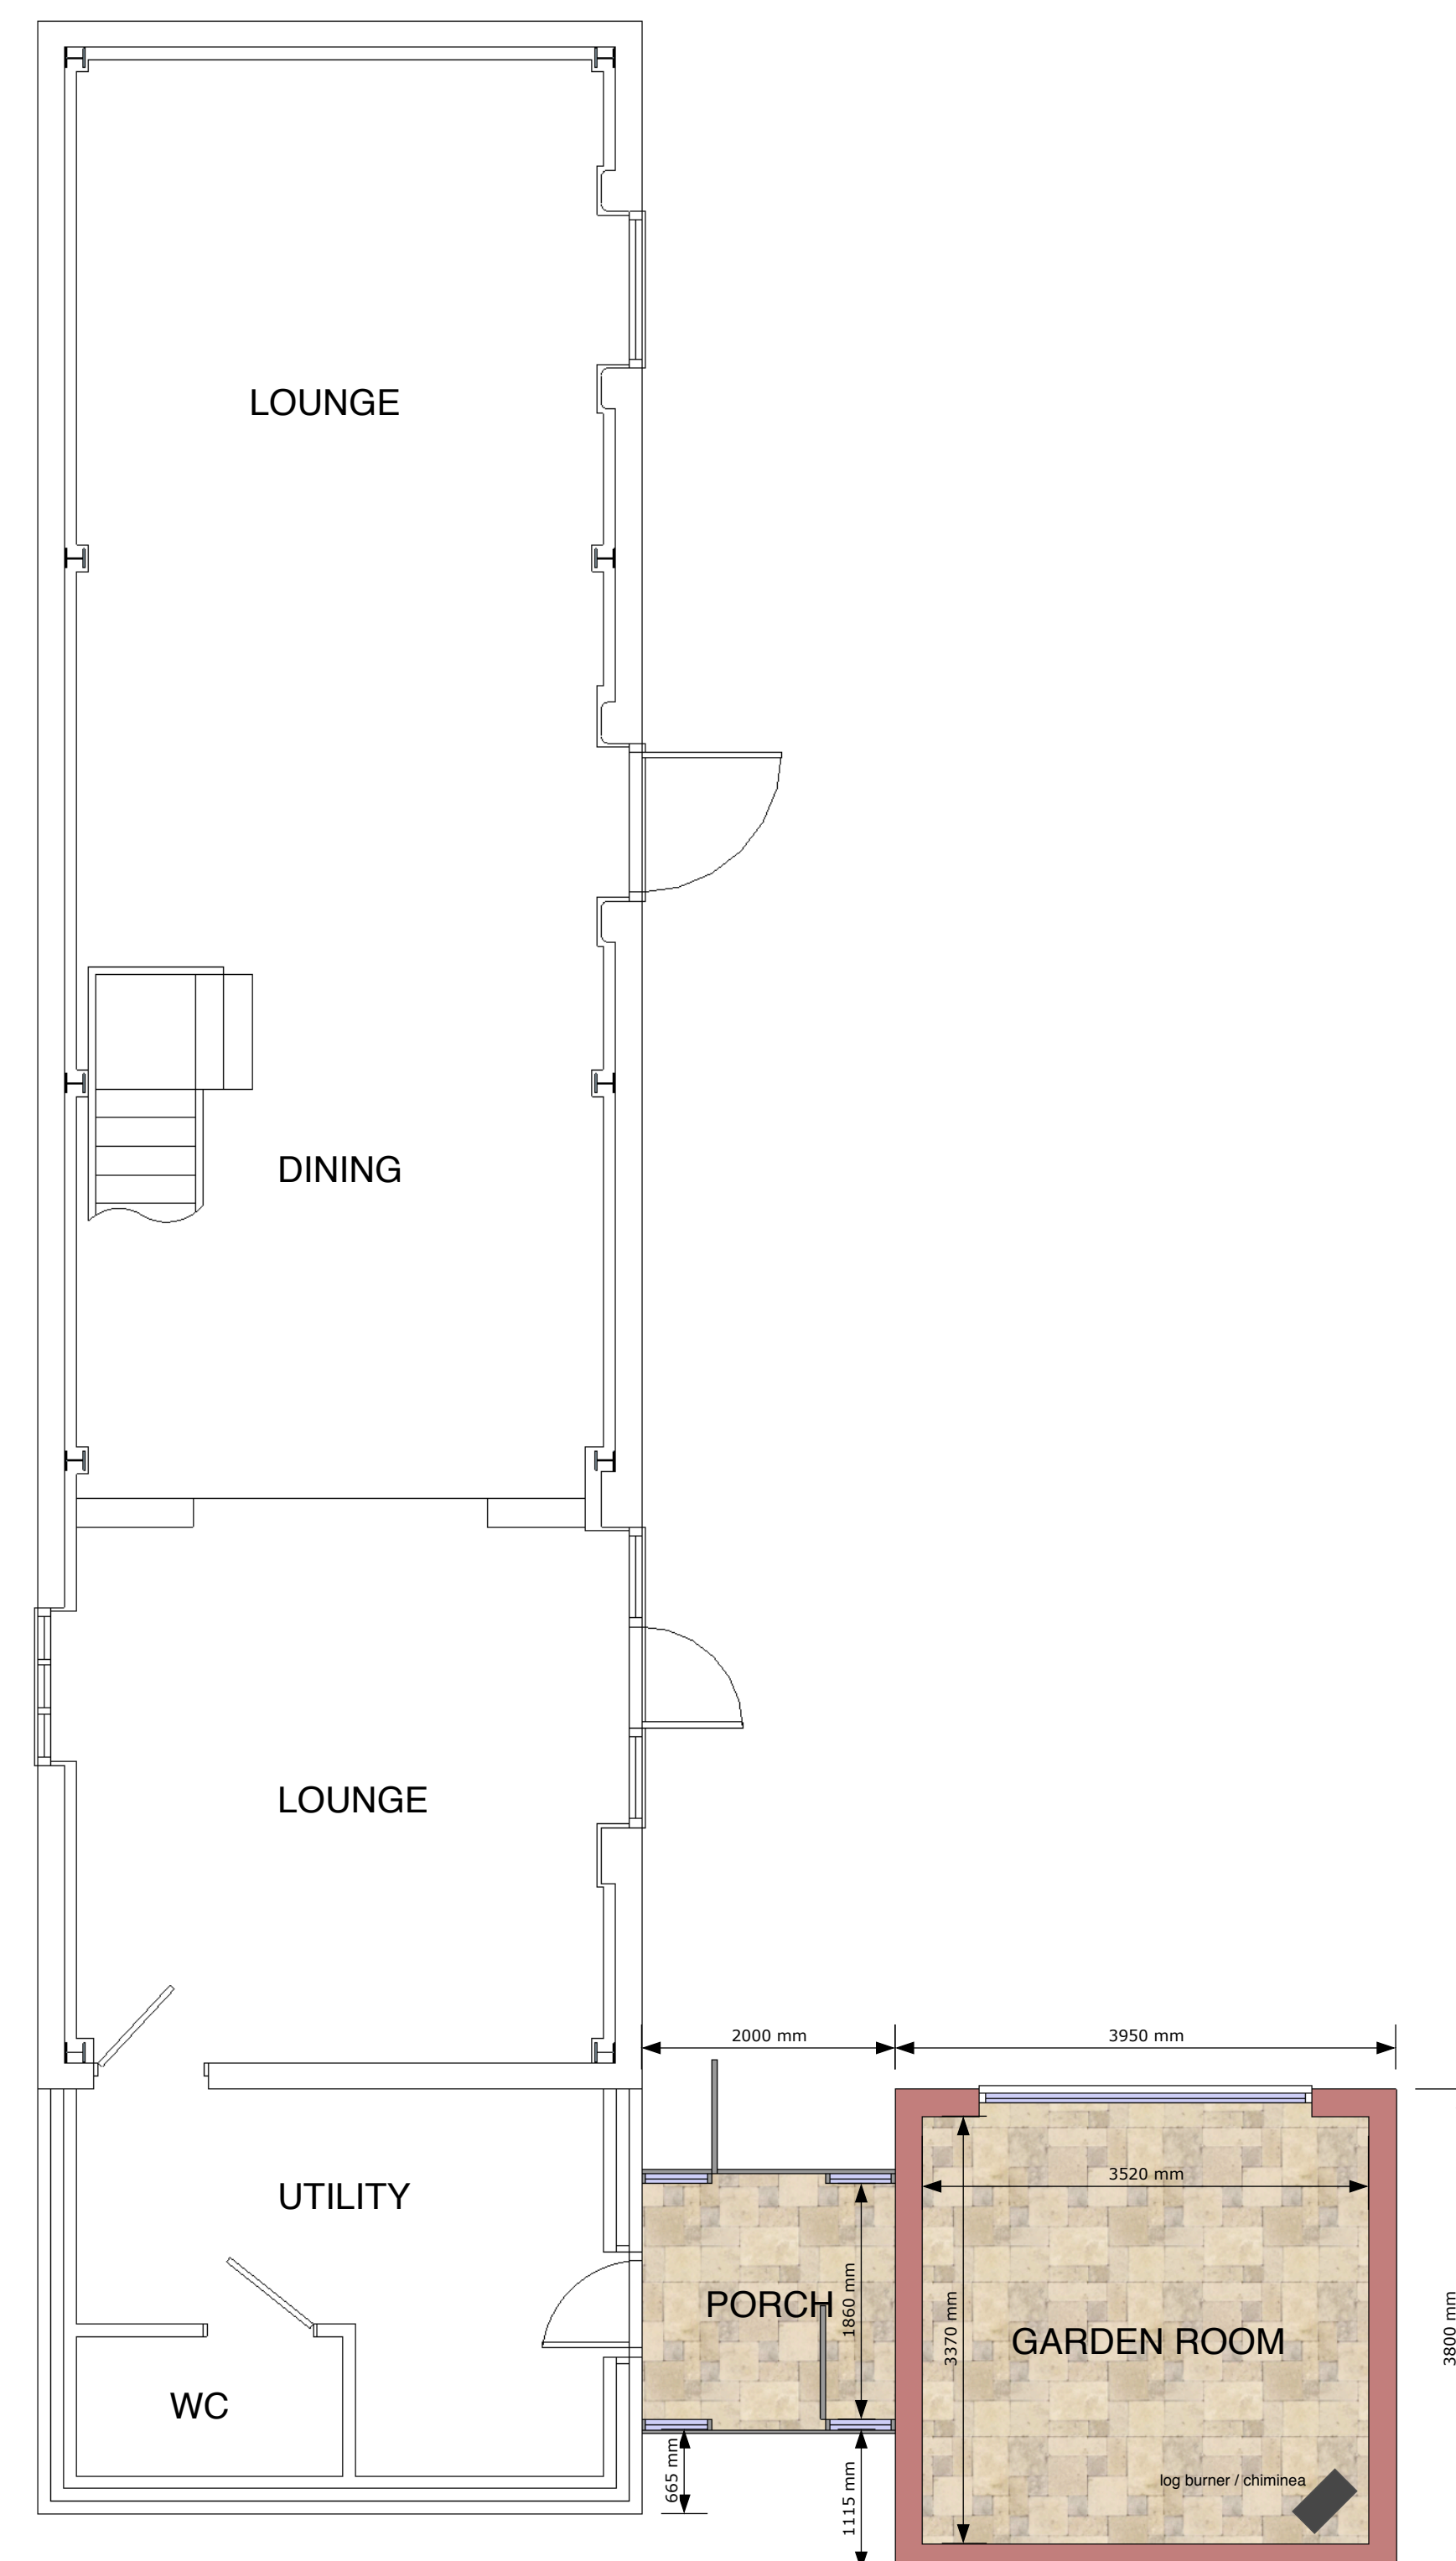

PLAN AS PROPOSED

**PROPOSED EXTENSION TO
SILENI TOWN DAM LANE DONINGTON**

for

MR & MRS J BROOKES

[illegible]

1					
1					
1					

PLANS & ELEVATIONS

1/50	1/100	4/6/15
------	-------	--------

J039- PL 02

Julian Warrick

Architectural Design Consultant

SEE your design. Imagine no longer how it looks. SEE how it looks.

Email: julian@jwarrick-design-cons.com

Tel: 01775 820123

Mob: 07849 652067

JulianWarrick.co.uk

Google +

8 Beech Grove

Donington

Spalding

Lincs
PE11_4XQ

FETI 4x4Q