



Existing fencing to be replaced

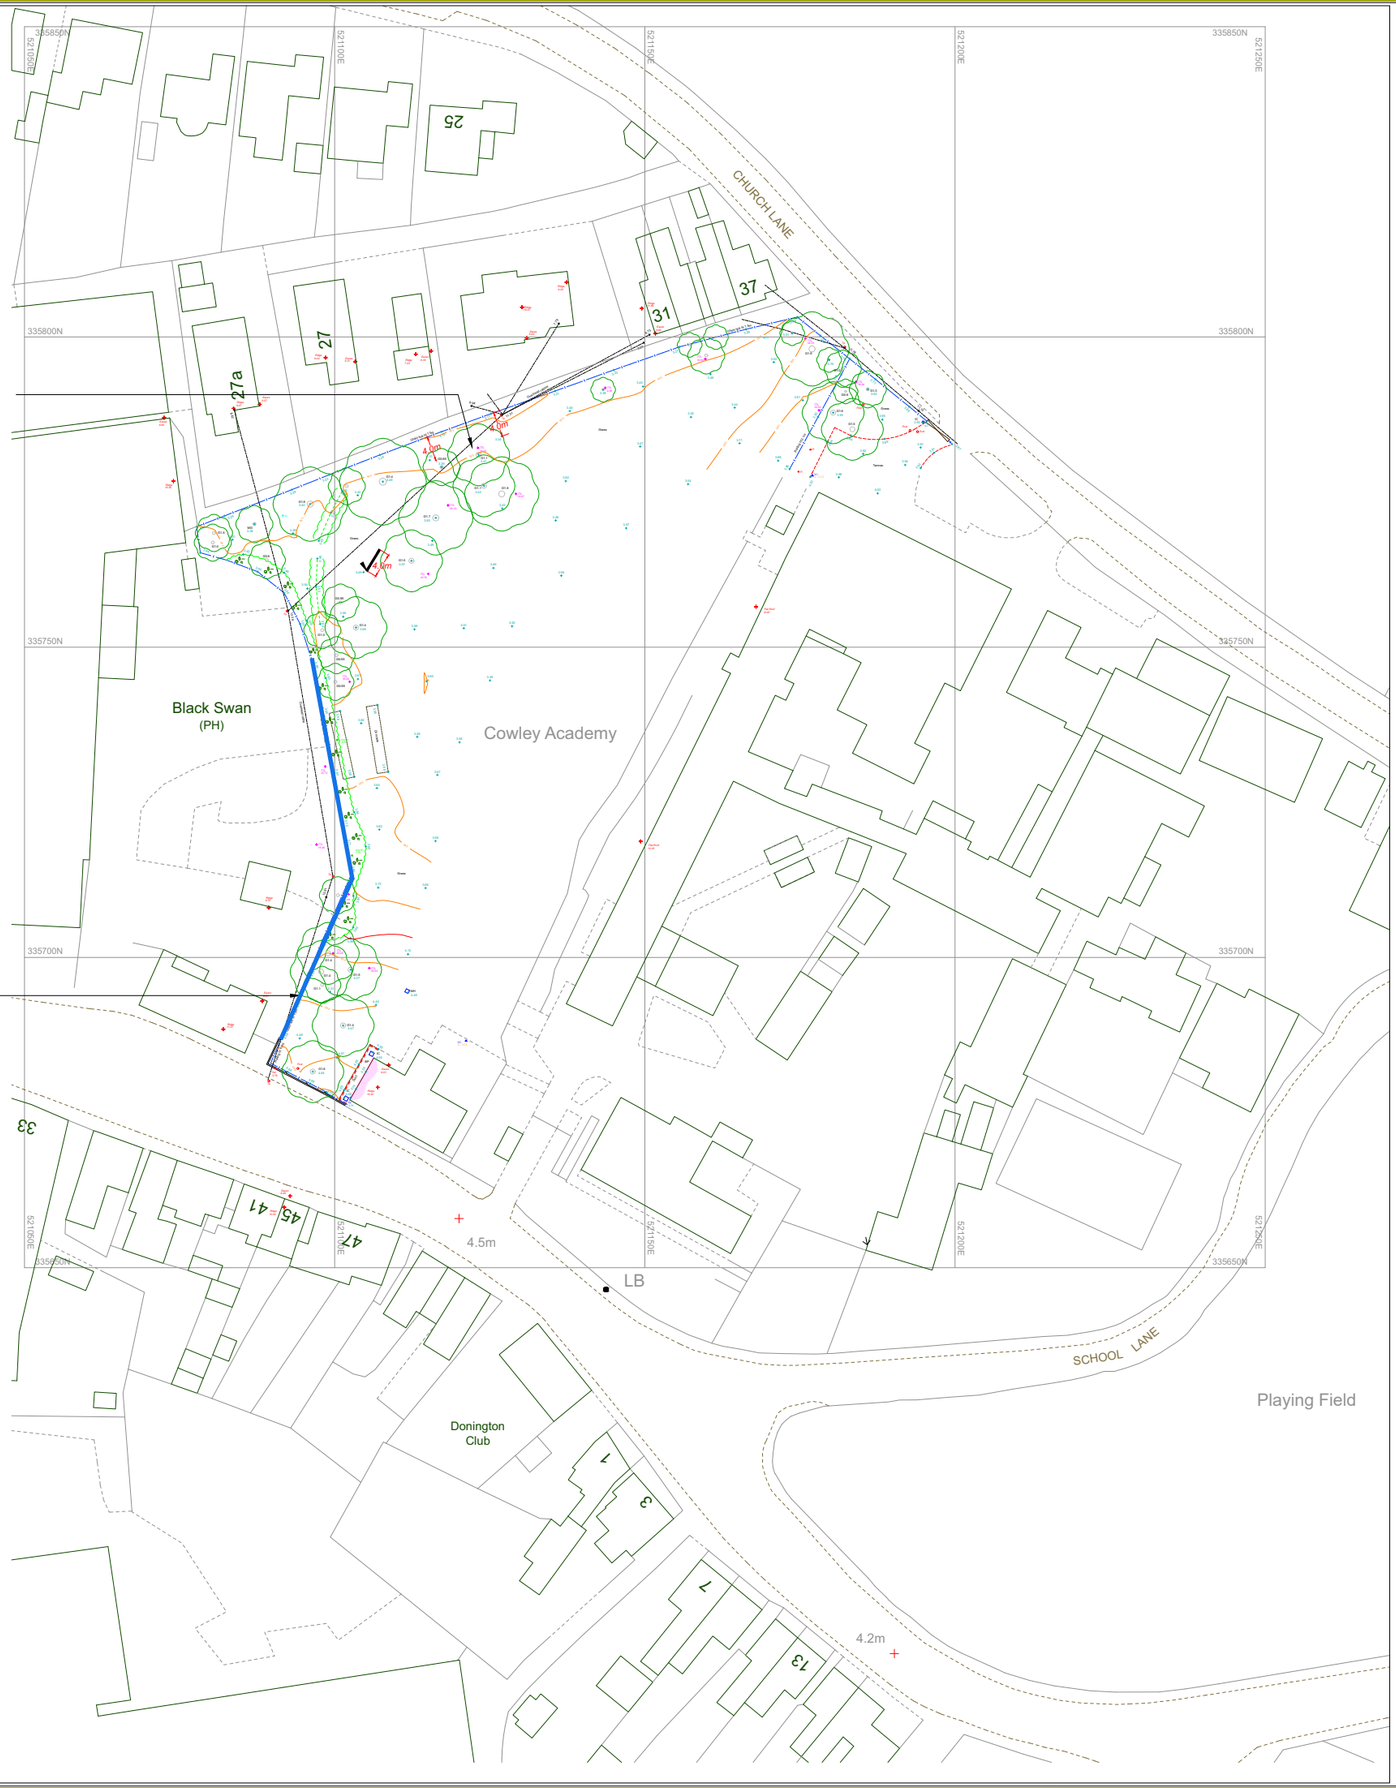

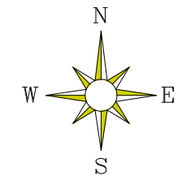

Key:

FL:	Floor level	SHL:	Sill height level
CL:	Ceiling level	HHL:	Head height level
SusCL:	Suspended ceiling level	SPR:	Spring Point
U/S:	Underside level	Arch:	Arch level
DP:	Down pipe	P.Arch:	Pointed Arch level
WP:	Waste pipe		
	Door / sliding door		Building line
	Inspection cover		Beam
			Window
			Dimension

Av	Air valve	Gc	Girth circumference	Sv	Stop valve
Bg	Back gully	Gy	Gully	TCB	Telephone call box
BH	Borehole	Ht	Height	TTL	Tree top level
BM	Benchmark	IC	Inspection cover	THL	Threshold level
Bol	Bollard	IFL	Internal floor level	TCB	Telephone call box
Bs	Bus stop	IL	Invert level	TL	Traffic light
BT	British Telecom	Lb	Letter box	THL	Threshold level
Bg	Back Gully	Lp	Lamp Post	Tp	Telegraph post
CL	Cover Level	MG	Mudgrills	Te	Traffic signal
CBX	Control box	MH	Manhole	TT	Twilite peering
CPS	Concrete paving slab	Mkr	Marker post	Twl	Top of wall level
CTV	Cable TV cover	NVP	No visible pipes	UTL	Unable to lift
Elc	Electric cover	Pinv	Pipe invert	WL	Water level
Ep	Electricity post	Pb	Post box	Wm	Water meter
Er	Earth rod	Re	Rodding eye	Wo	Wash out
Fh	Fire hydrant	Sp	Sign post		
Fa	Flagstaff	St	Stop tap		

Road
Drop Kerb
Verge Tarmac
Verge Concrete
Verge Grass
Verge
Tops
Bottoms

Ordnance Survey information is provided for a guide only.
OS BUILDING OUTLINE
OS DETAIL

Station	Easting (m)	Northing (m)	Level (m)
M1	521177.008	335777.668	4.012
M2	521121.175	335686.562	4.454

REV	DATE	DESCRIPTION OF WORK	SURVEYOR	CHECKED BY

MAPMATIC
MEASURED SURVEYS
Mapmatic, Unit 14, Prime Parkway, Derby, DE1 3QB
Tel: 01332 650 080 www.mapmatic.com Email: info@mapmatic.com

CLIENT
The Cowley Academy

PROJECT
Cowley Academy, School Ln, Donington, Spalding PE11 4TF

TITLE
Fence Line Existing

Scale	1: 500@A1	Date	17.06.2024
Drawn	JP	Checked	LM
Level datum	GNSS	Grid orientation	GNSS
Job number	6637	Revision	0
Drawing no.	0001	Sheet	1 of 1

Notes:

All critical measurements should be checked on site prior to design. No liability will be taken for this plan if passed onto 3rd parties. Trees and other survey data may be omitted due to dense vegetation. Some services may have been omitted due to parked vehicles and vegetation. Please note the drainage information has been ascertained by visual inspection from the surface and therefore values are estimated.

This survey has been orientated to the Ordnance Survey (OS) national grid via a Global Navigation Satellite System (GNSS) and the OS Active Network (OS NET). A true OSGB36 coordinate has been established near to the site centre via a transformation using the OSTN15 & OSGH13 transformation models. The survey has been correlated to this point and a further one or more OSGB36 points established to create a true OS bearing for angle orientation. No scale factor has been applied to the survey therefore the coordinates on the survey are Eastings and Northings and not true OS coordinates.
Please refer to the survey station table to enable establishment of the on-site grid.

RICS ICES

Copyright Mapmatic 2023