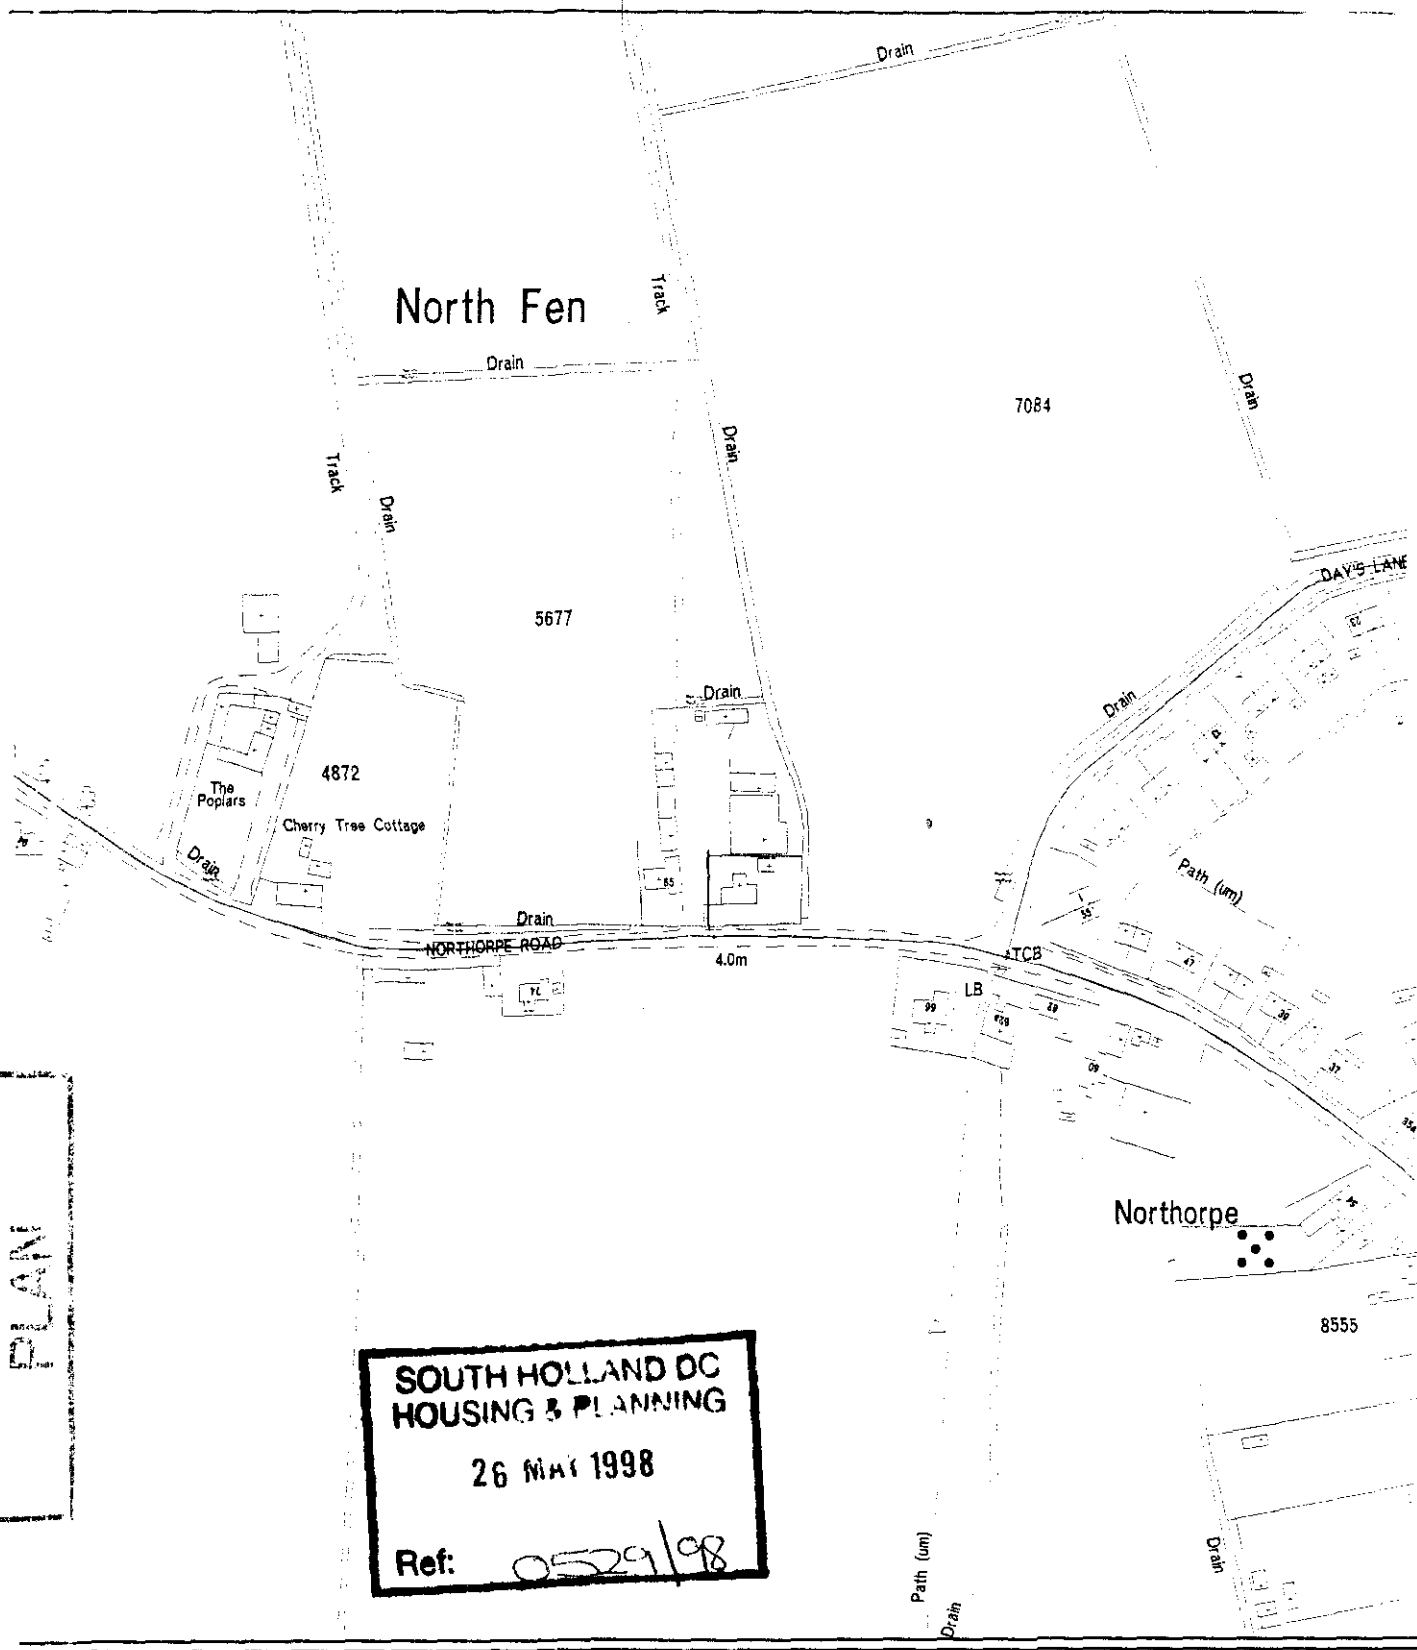


DETERMINED PLAN

SOUTH HOLLAND DC
HOUSING & PLANNING
26 MAY 1998
Ref: 0529/98

SOUTH HOLLAND DISTRICT COUNCIL

Council Offices
Priory Road
Spalding
Lincolnshire
PE11 2XE

Tel 01775 761161

This copy has been produced specifically for Planning and Building Control purposes only.
No further copies may be made

N

COPYRIGHT EXISTS IN THIS DRAWING.
THIS COPY HAS BEEN PRODUCED ONLY FOR
THE PURPOSES OF EXAMINING THE REGISTER.
NO FURTHER COPIES MAY BE MADE.