


Location Plan

Site Address: The Thomas Cowley High School, Thomas Cowley High School, School Lane, Donington, Spalding, PE11 4TF

Date Produced: 13-Jun-2024

Scale: 1:1250 @A4

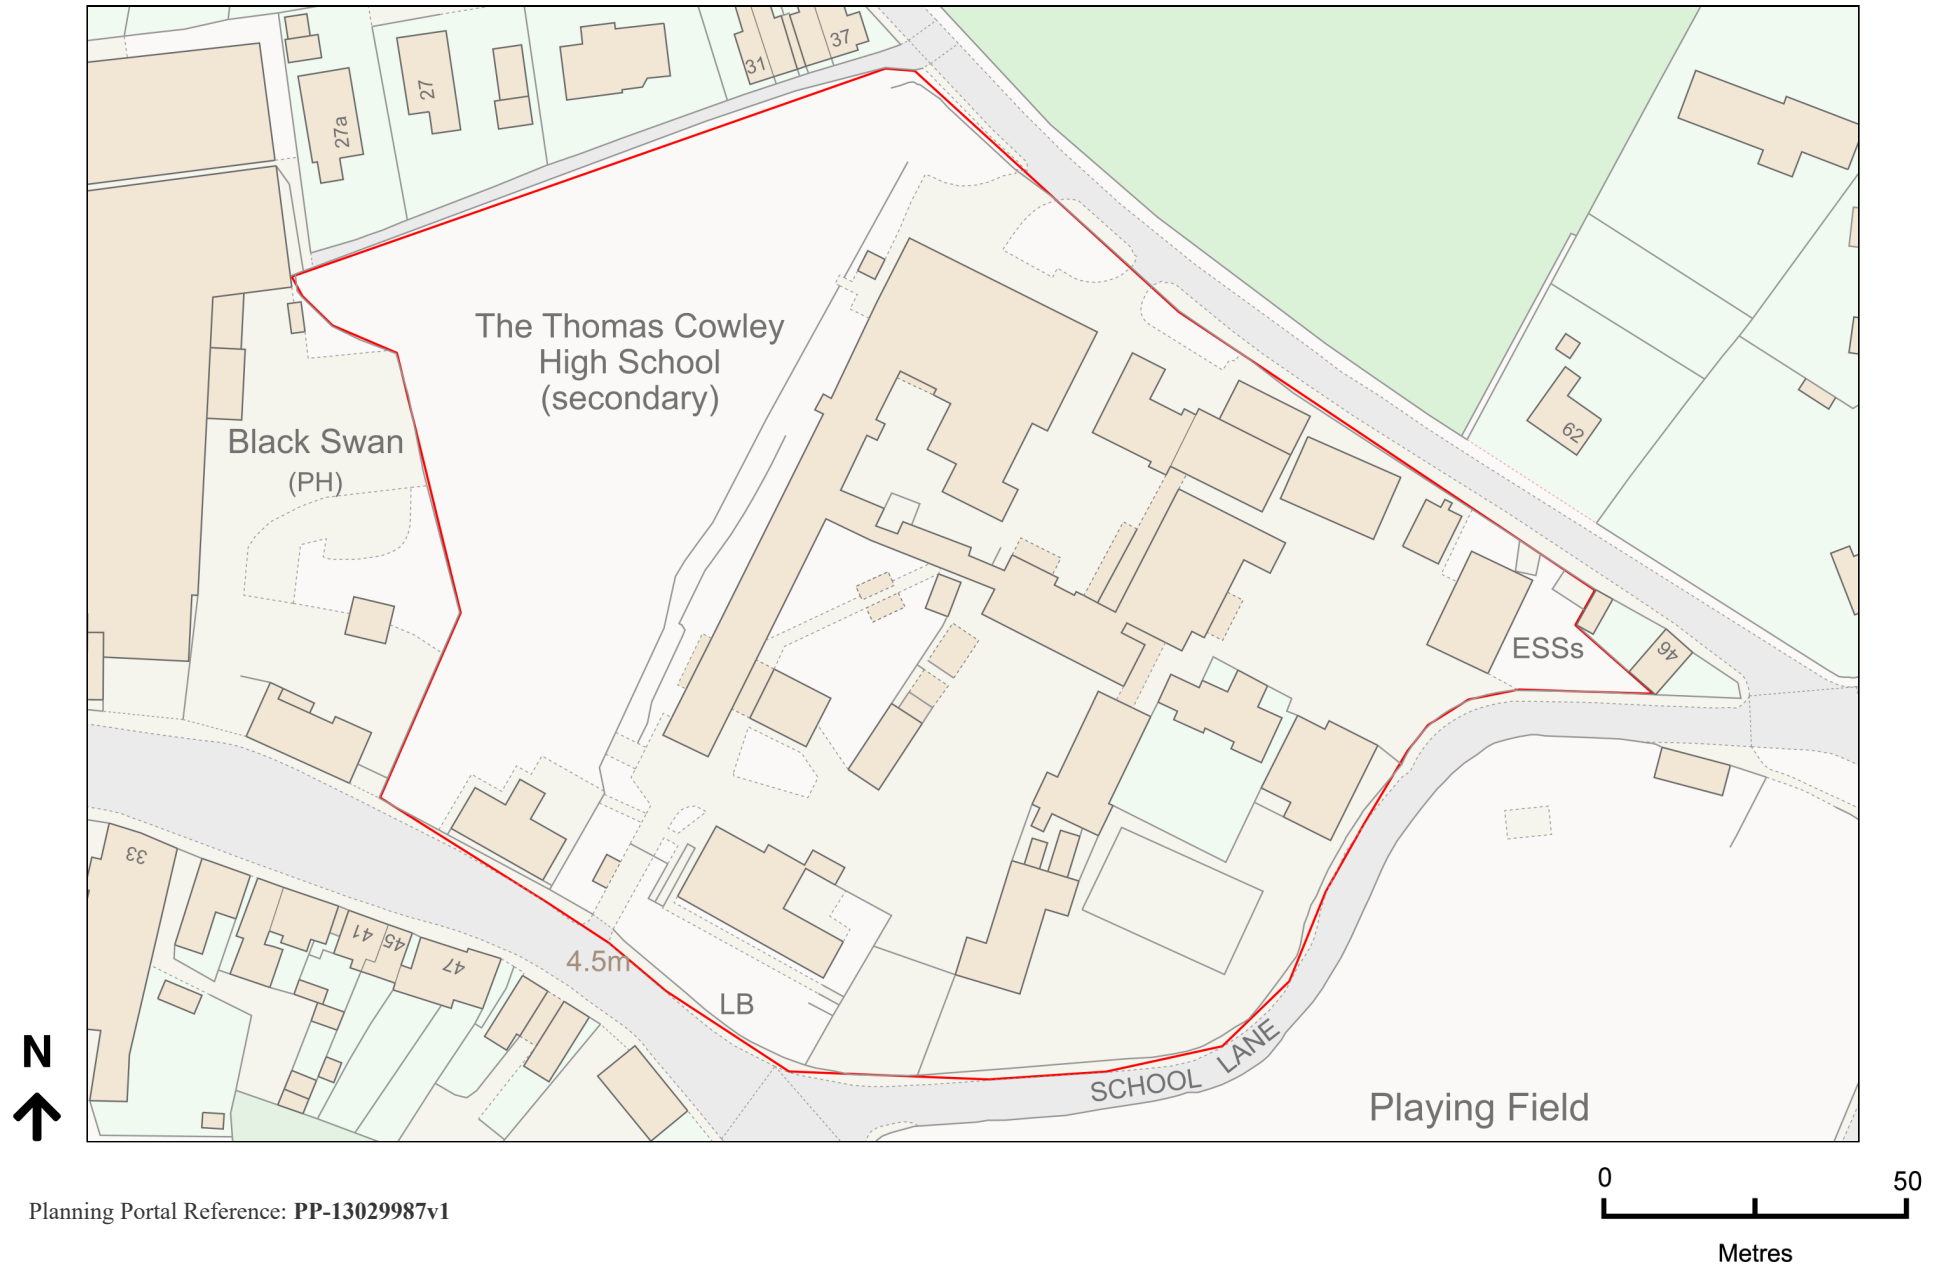

Planning Portal Reference: PP-13029987v1