
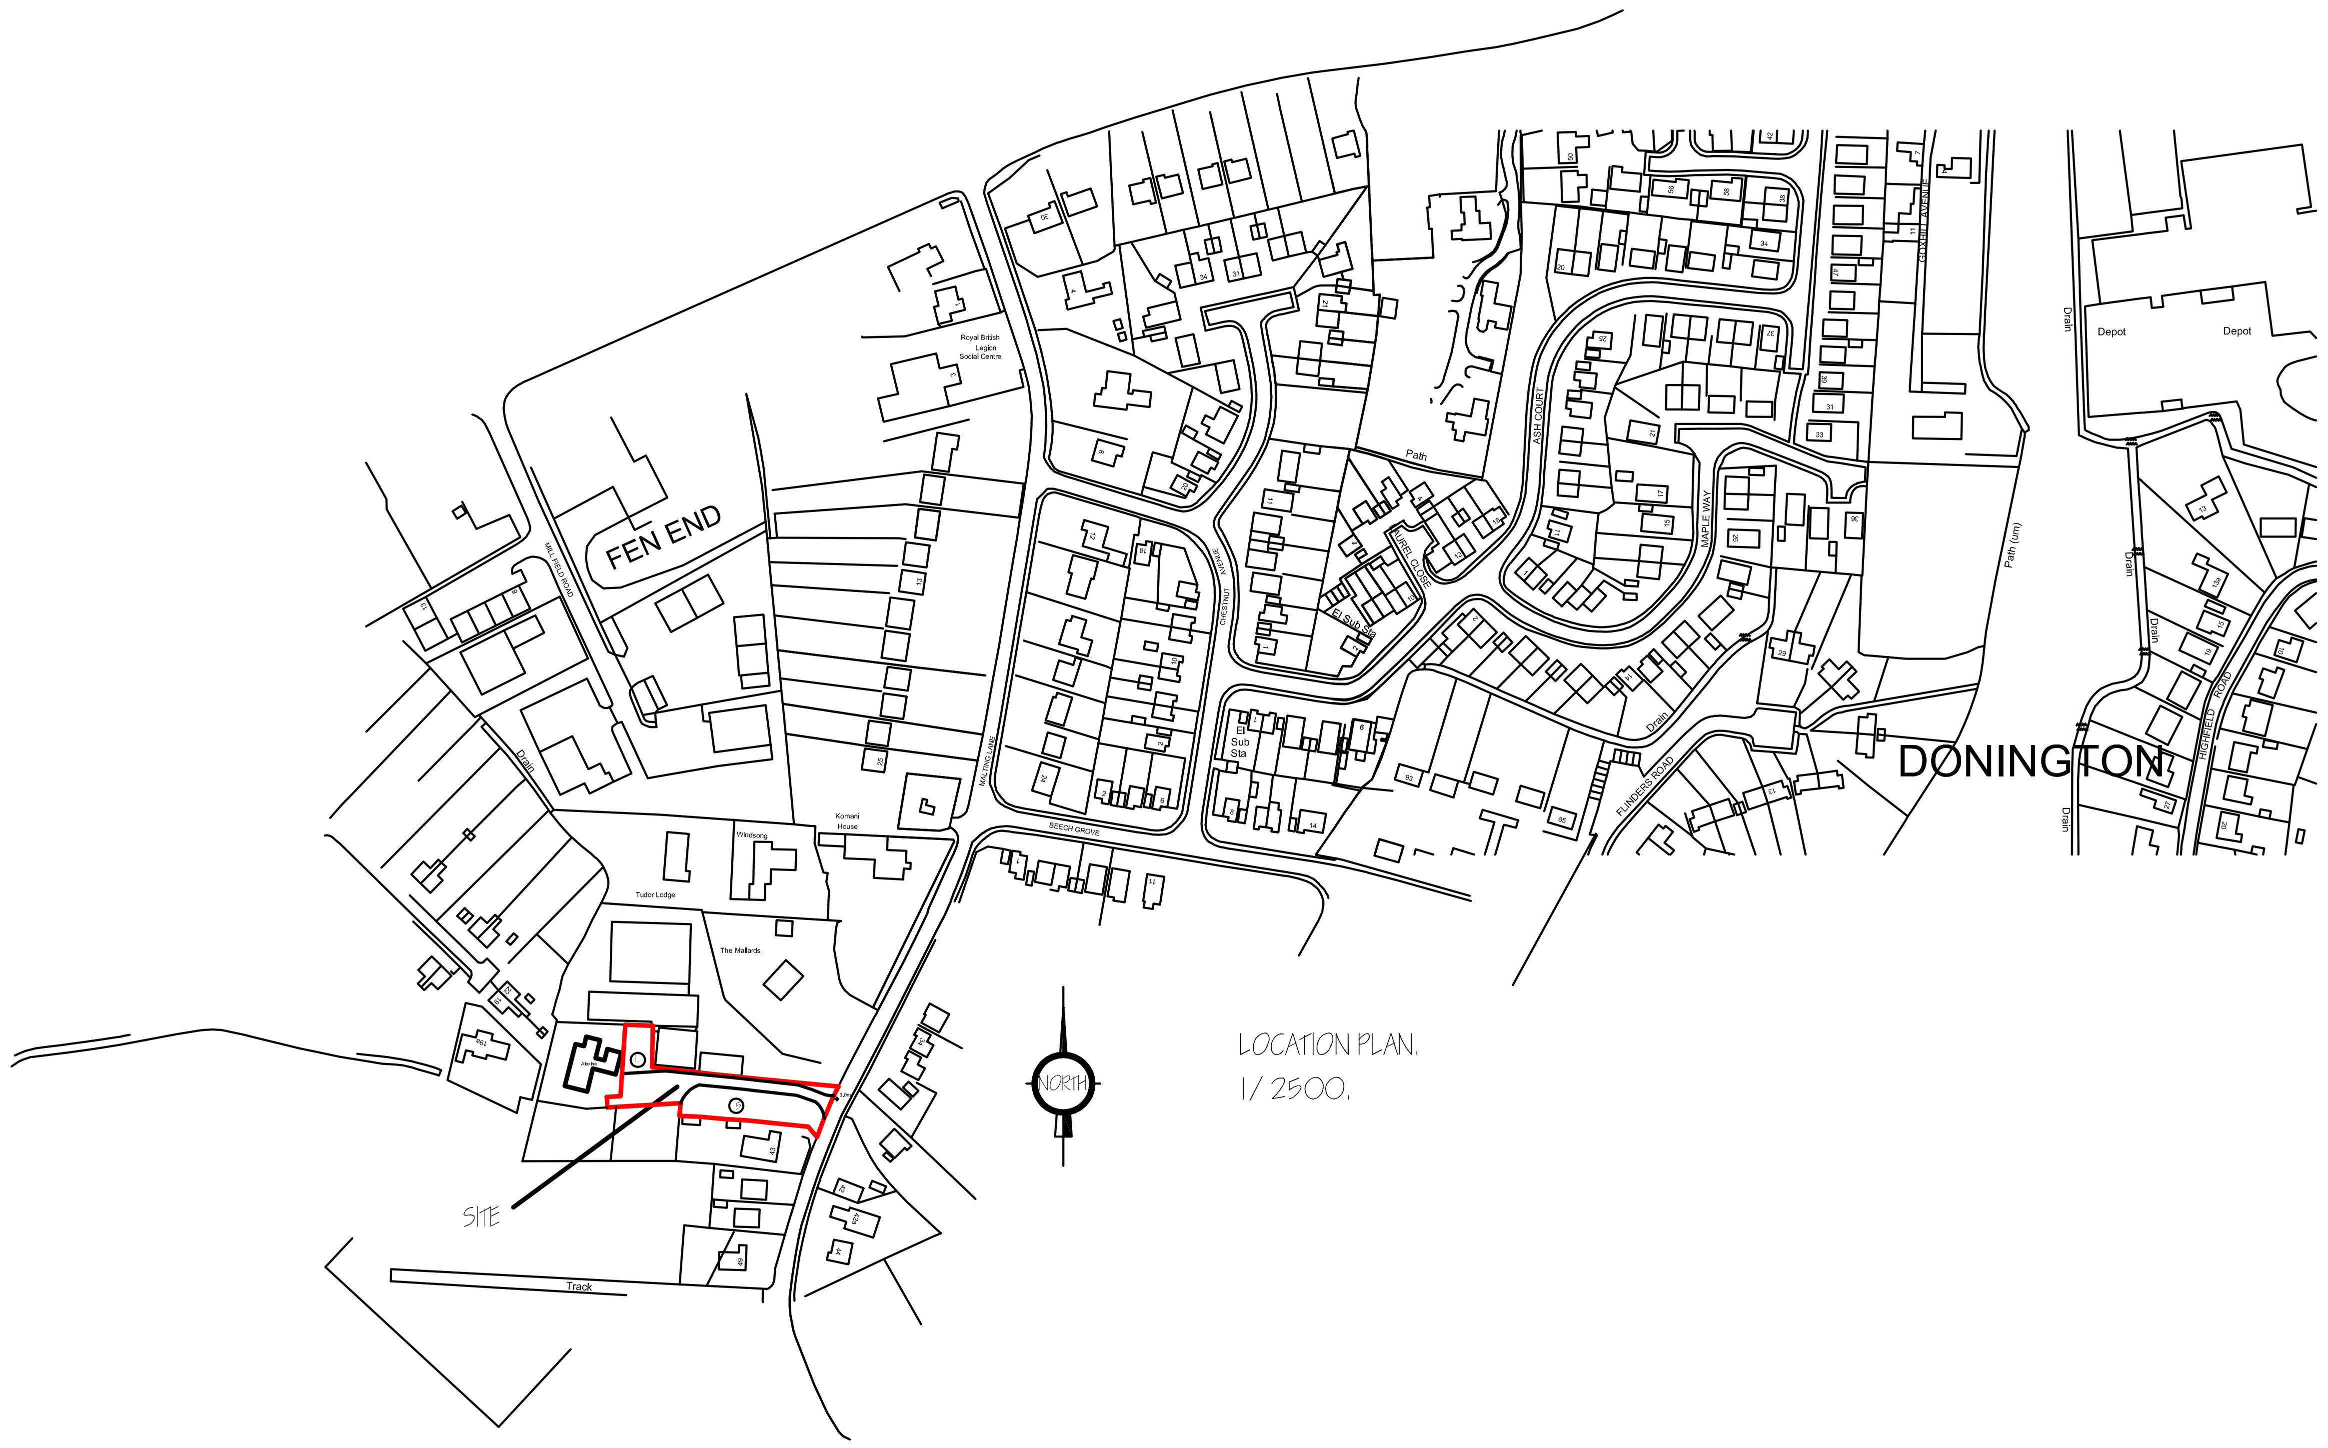


LOCATION PLAN.
1/ 2500.

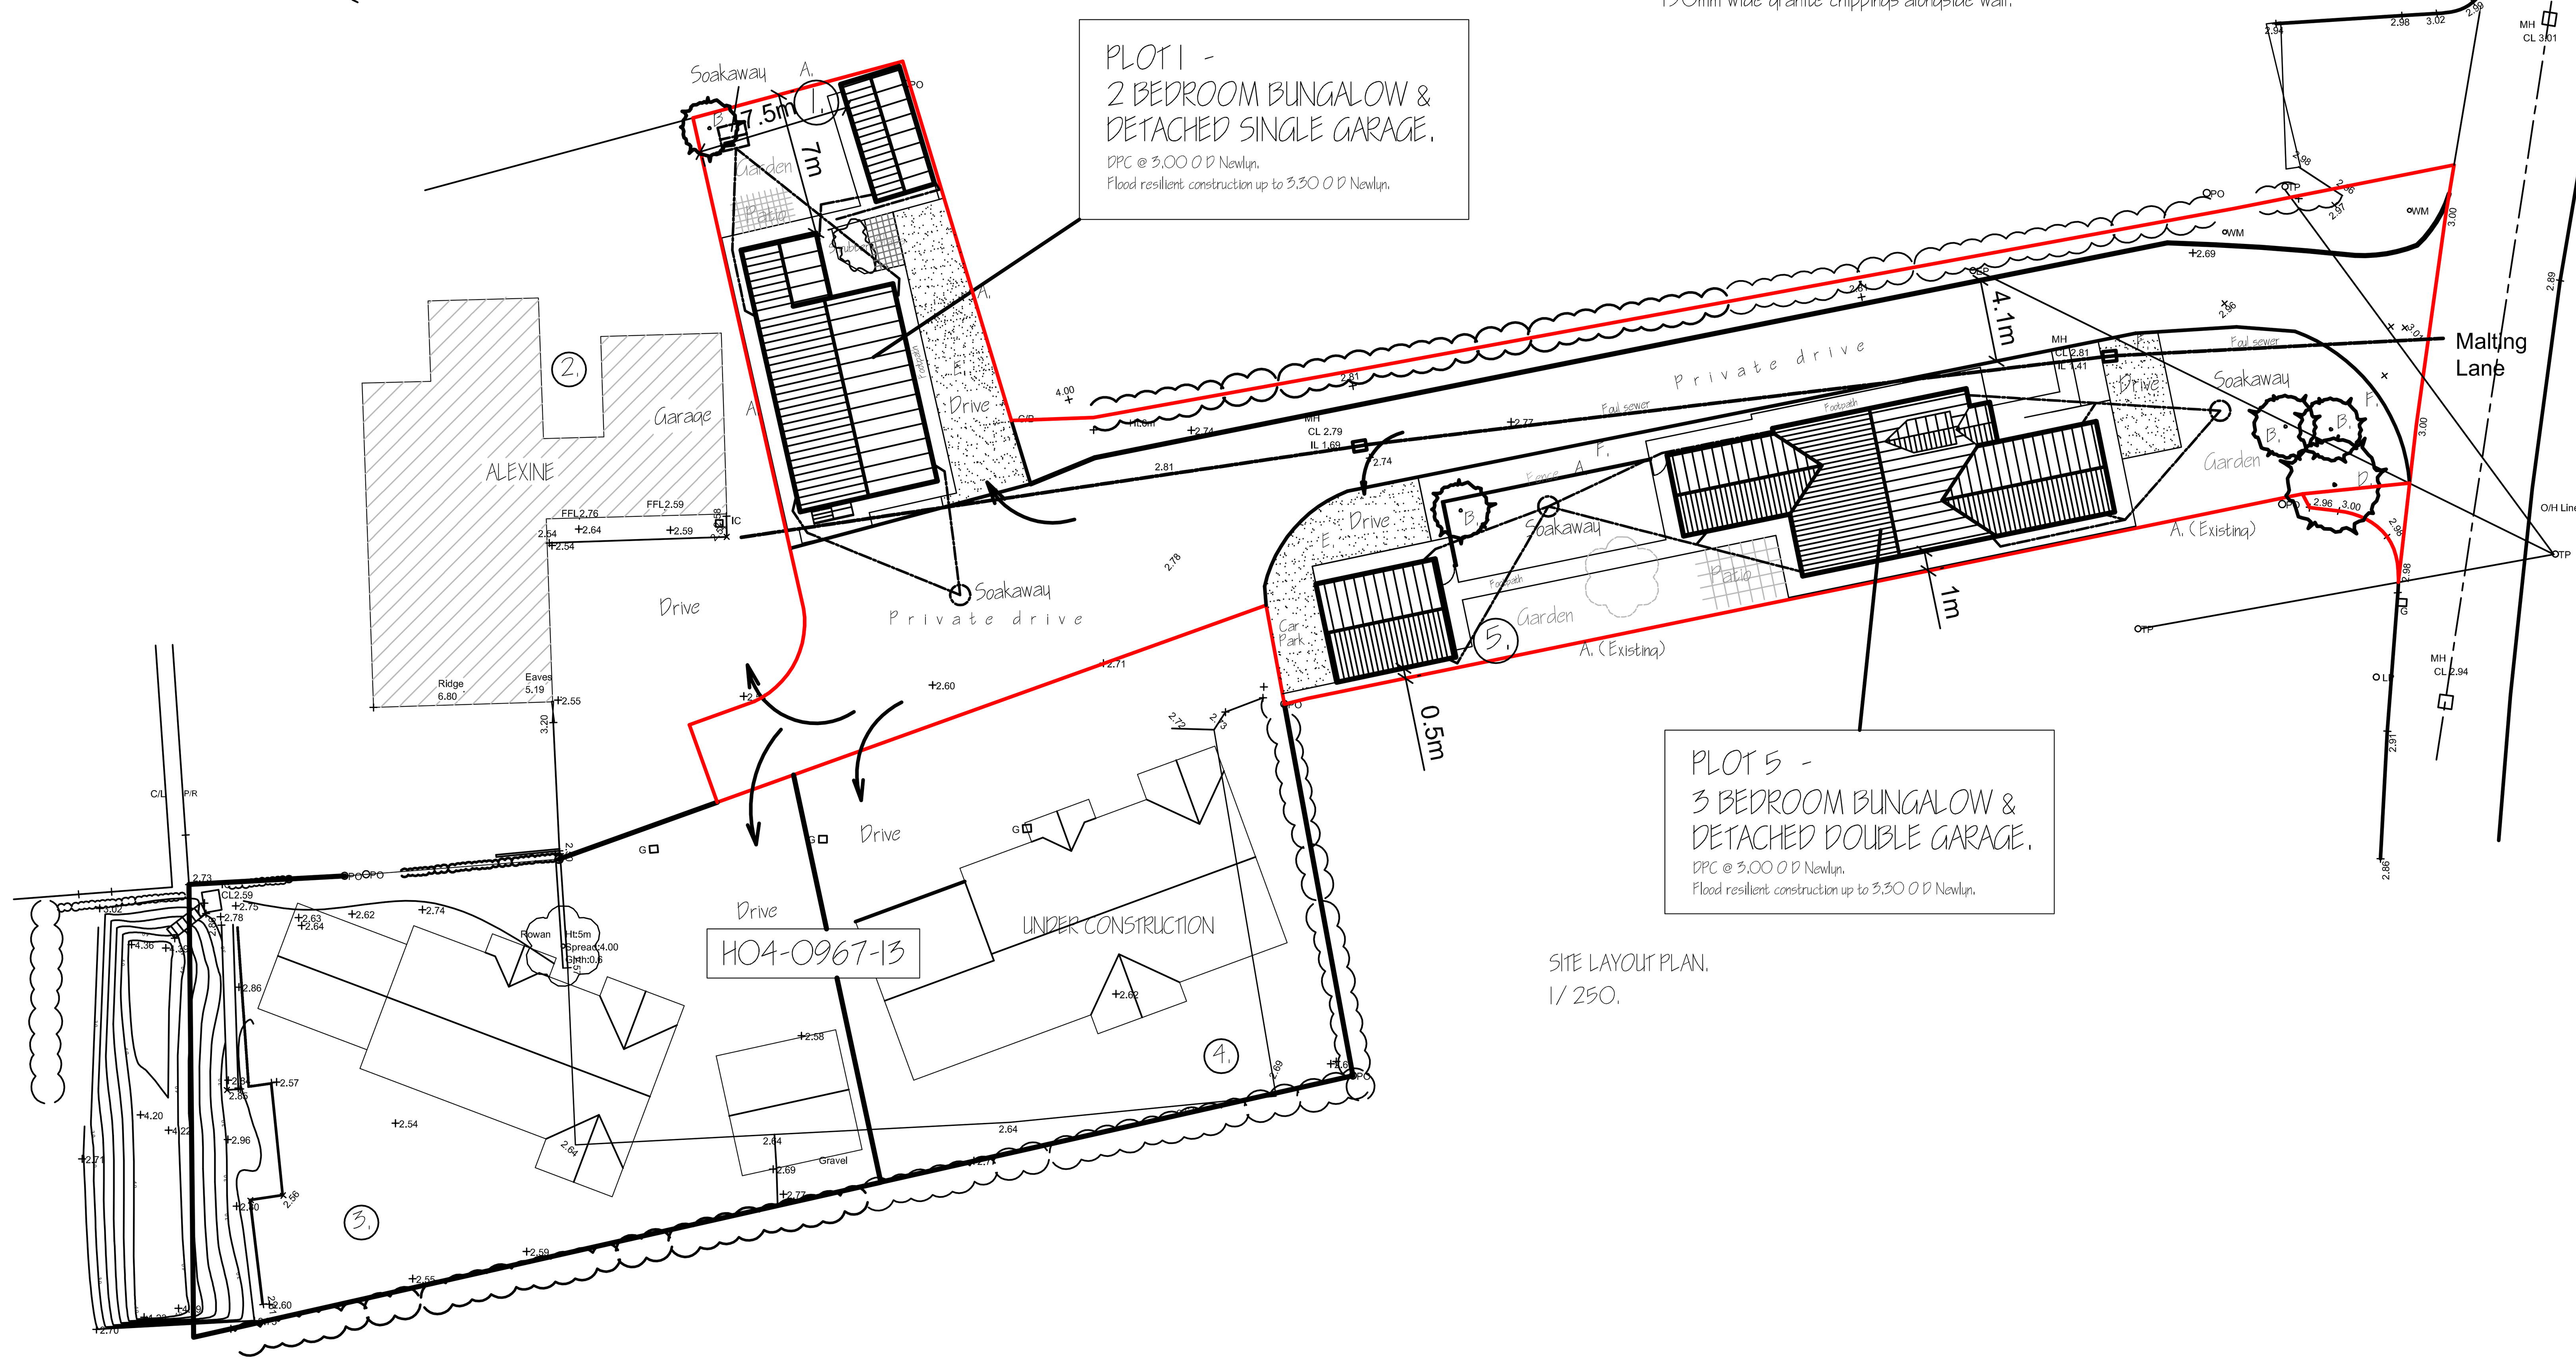

SITE LAYOUT PLAN.
1/ 250.

FOOTPATH NOTE :-
2No- Rows of 450mm x 450mm Slabs with 150mm wide granite chippings alongside wall.

LANDSCAPING, TREE PLANTING & FENCING SCHEME.

A 1.8 METRE HIGH CLOSE BOARDED FENCE.
B SILVER BIRCH (BETULA PENDULA) FEATHERED
C HAWTHORN (CRATAEGUS LAEVIGATA) FEATHERED
D WHITEBEAM (SORBUS ARIA) FEATHERED
E GRAVEL DRIVE WITH CONCRETE KERB EDGINGS..
F 1m HIGH KENSINGTON BLACK RAILING FENCING

All planting to be in accordance with BS 4428:1989 and amendment No. 1 (1991)

All trees to be planted with minimum 0.6m plastic mulch mat and to be staked, tied and tubed.

1/3 to ½ bag of peat free tree and shrub planting compost to be incorporated into backfill for each tree hole.

Notes
Co-ordinate grid Local
Levels To OS

GENERAL ABBREVIATIONS

AIR VALVE	AV
BACK DROP	BD
BRICK	BK
BOLLARD	BO
BUS STOP	BS
BT INSPECTION COVER	BT
CABLE TV COVER	CATV
ConiferTROL BOX	CB
COVER LEVEL	CL
CATCH PIT	C/PIT
DROP KERB	DK
ELECTRICITY ConiferTROL BOX	EB
ELECTRICITY POLE	EP
EARTH ROD	ER
FIRE HYDRANT	FH
FLOOR LEVEL	FL
FOOTPATH	FP
FOUL WATER SEWER	FWS
GAS VALVE	GV
GATE POST	GP
GULLY	G
INSPECTION COVER	IC
INVERT LEVEL	IL
KERB OUTLET	KO
LAMP POST	LP
LETTER BOX	LB
LITTER BIN	BIN
MANHOLE	MH
MARKER POST	MK
METER	MT
ORDNANCE SURVEY BENCH MARK	OSBM
RODDING EYE	RE
ROAD SIGN	RS
RAIN WATER PIPE	RWP
RETAINING WALL	RW
STOP TAP	ST
STREET NAME PLATE	SNP
STAY CABLES	SC
STORM WATER SEWER	SWS
STOP VALVE	SV
TELEPHONE CALL BOX	TCB
TRAFFIC LIGHT	TL
TELEGRAPH POLE	TP
UNABLE TO LIFT	UTL
VENT PIPE	VP
WATER LEVEL	WL
WATER METER	WM
WASH OUT	WO

FENCE ABBREVIATIONS

BARBED WIRE FENCE	B/W
CLOSE BOARDED FENCE	C/B
CORRUGATED IRON FENCE	C/I
CHAIN LINK FENCE	C/L
CHESTNUT PALING	CNP
IRON RAILINGS	I/R
POST AND RAIL FENCE	P/R
POST AND WIRE FENCE	P/W
WIRE MESH FENCE	W/M
METAL SECURITY FENCE	M/S

ref.	revision	date

G. R. MERCHANT LTD.
I.ENG AMICE FIWO
ARCHITECTURAL, STRUCTURAL AND LAND DRAINAGE CONSULTANTS
4 Wrights Mews
12A Park Road, Holbeach,
Spalding, Lincs. PE12 7EE
Tel: 01406 490800
Fax: 01406 425744
E-Mail: gr.merchant@btconnect.com

Project
RESIDENTIAL DEVELOPMENT.
PLOT 1 & PLOT 5
WILLIAM CLOSE. DONINGTON.
SPALDING. LINC'S. PE11 4XA.

Client
HUNTING LODGE COTTINGHAM LTD.

Drawing
LOCATION & SITE LAYOUT PLANS.
- DIGITAL SURVEY.

Job Ref.	Drawing No.
3132-17	01.
Date	**Drawn**
May 2017.	S.D.

Scales
AS INDICATED.

DO NOT SCALE FROM THIS DRAWING

This drawing is copyright and may not be altered, traced, photographed or used for any other purpose other than that for which it is issued. The General Contractor is to check all dimensions on site and report any discrepancies to the Architect. All details shown on this drawing including foundations are based upon typical site conditions related to the area. No responsibility can be accepted for abnormal conditions which may be discovered during construction unless reported to the Architect so that design amendments may be considered. Site soil surveys are recommended in respect of foundations to establish specific site conditions before foundation work is undertaken. This drawing is limited in the amount of information contained and does not purport to contain a full specification of the works. It is solely for the purpose of obtaining Planning / Building Regulation approval. This drawing must not be used as a contract document alone. The works will not be supervised or inspected on site by G R Merchant or any representative thereof. It is the client or their appointed agents responsibility to control workmanship, substitution of materials, adherence to specification, variations to contract etc.All materials to be new unless otherwise stated and all components and materials etc. to be used fitted and installed etc. in strict accordance with manufacturers instruction and relevant code of practice. Materials shall conform to appropriate British standard specification or BBA certificate or European code equivalent. The Employer / Client shall ensure that the selected contractor is conversant with and adopts all measures necessary to achieve compliance with Health and Safety legislation for Building sites and Work places. The Employer / Client is advised that should the works need to comply with the Construction Design and Management Regulations an independant Planning Supervisor will be required. The works shall comprise of all that is shown on the drawing and details. Work that may not specifically be shown but may be reasonably inferred as necessary to carry out the works shall be deemed to be included. It is the plot / land owners responsibility to be aware of the Party Wall etc. Act 1996: when building in close proximity to adjoining neighbors boundaries.