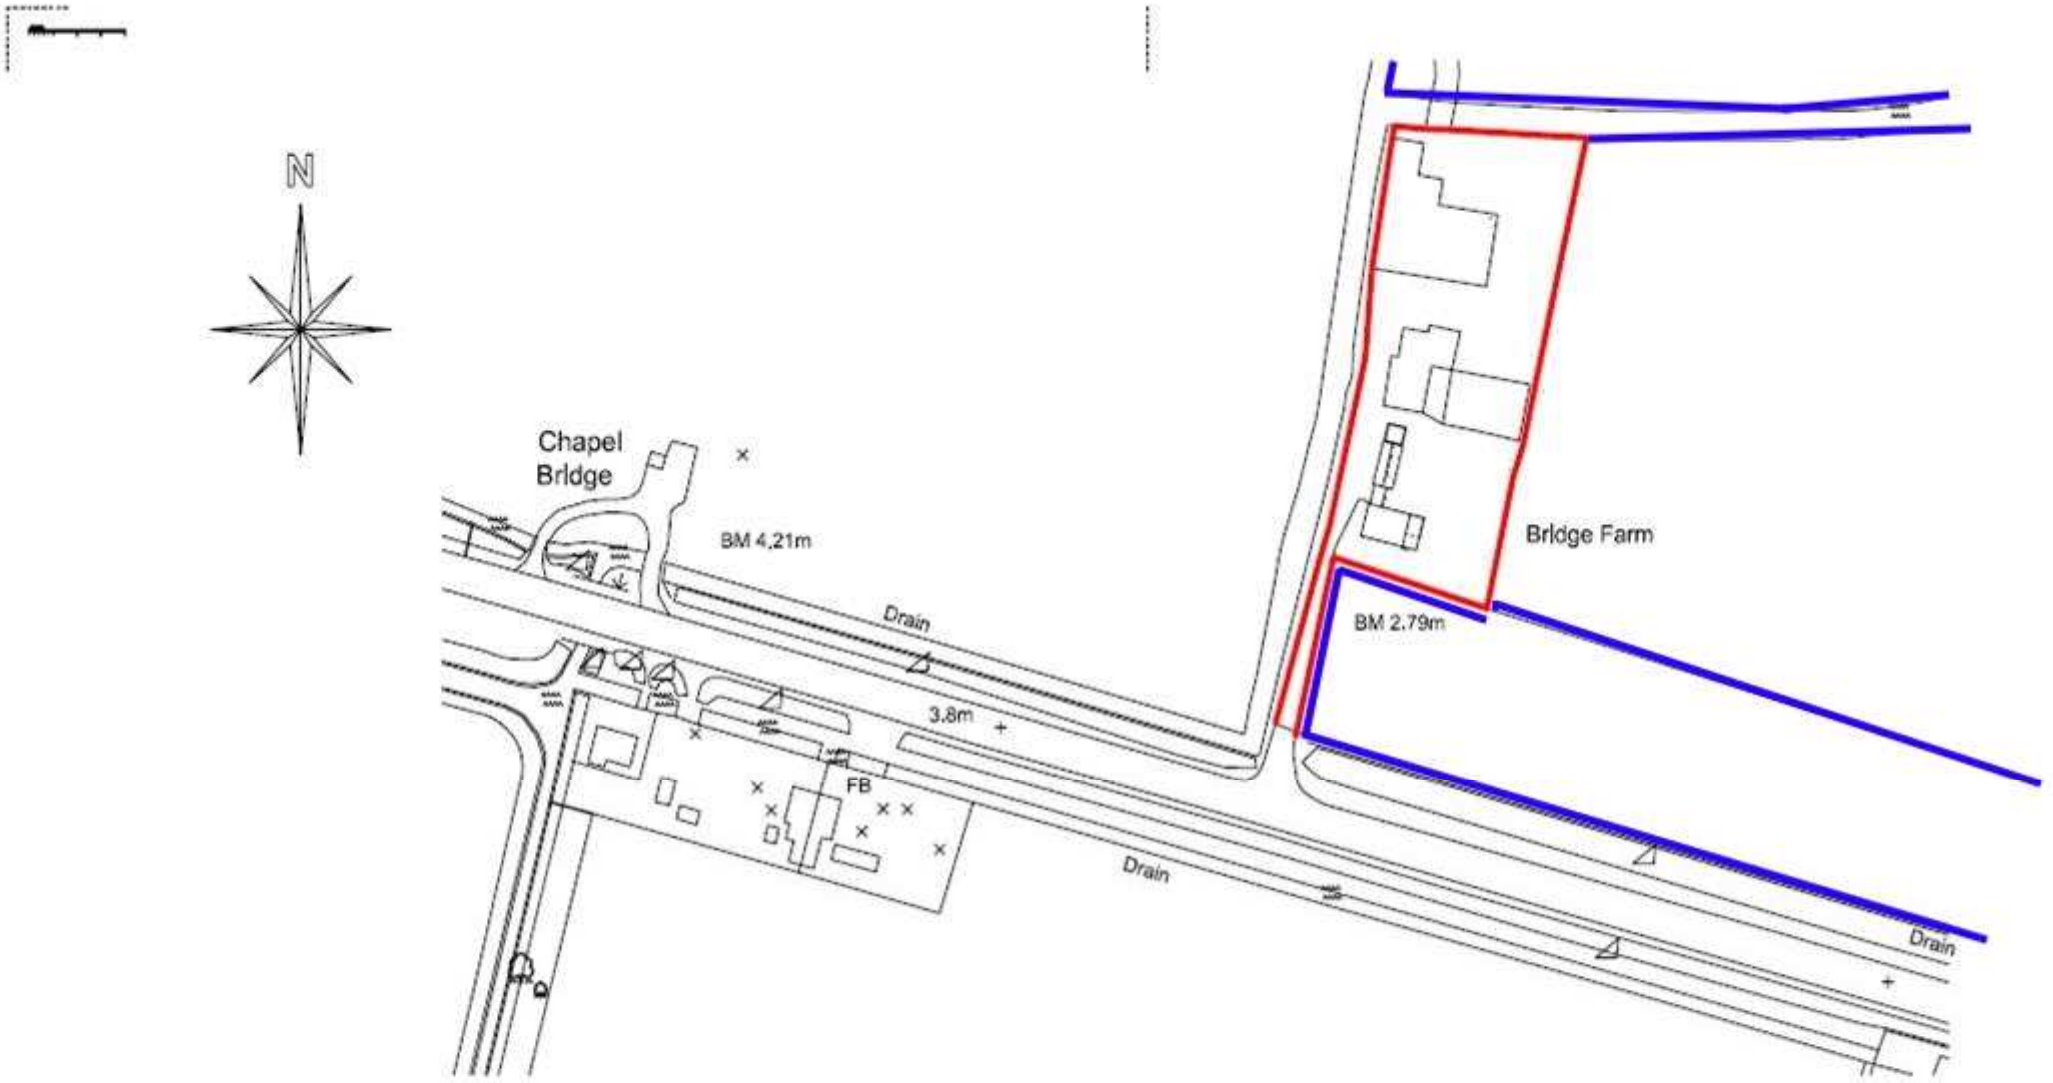

N
Chapel
Bridge
BM 4.21m
Drain
3.8m
FB
Drain
Drain
Bridge Farm
BM 2.79m