

## Sibley, Sally

---

**From:** \_planningadvice  
**Subject:** FW: 3601-150423-Malting Lane, Donington-Fence Detail-Planning Ref: H04-1081-13  
**Attachments:** 3601-DE011 Timber Fence Detail B.PDF

H04-0542-15 – 6SUP

---

**From:** Simmonds, Mark  
**Sent:** 13 May 2015 12:52  
**To:** \_planningadvice  
**Subject:** FW: 3601-150423-Malting Lane, Donington-Fence Detail-Planning Ref: H04-1081-13

Please scan to H04-512-14 – 6SUP

Thank you

Mark

---

**From:** Charlie Drucquer [<mailto:Charlie.Drucquer@corporatearchitecture.co.uk>]  
**Sent:** 23 April 2015 09:25  
**To:** Branson, Steve  
**Cc:** Simmonds, Mark; Jason Edwards  
**Subject:** 3601-150423-Malting Lane, Donington-Fence Detail-Planning Ref: H04-1081-13

Hi Steve,

Following our conversation yesterday, please find attached a detail of the fence we are proposing for the above development.

Could you confirm that this is acceptable?

Should you have any queries regarding the above, please do not hesitate to contact me.

Kind Regards

Charlie Drucquer  
**Architectural Technologist**  
Mobile: +44 7710 856 532  
Email: [charlie@corporatearchitecture.co.uk](mailto:charlie@corporatearchitecture.co.uk)



7XY

**Corporate Architecture Limited**

Venari House, 1 Trimbush Way, Market Harborough, Leicestershire, LE16

Tel: +44 (0) 1858 467476


Web: [www.corporatearchitecture.co.uk](http://www.corporatearchitecture.co.uk)

Email: [office@corporatearchitecture.co.uk](mailto:office@corporatearchitecture.co.uk)

Notice: This E-mail message is private and confidential and should only be read by those to whom it is addressed. If you are not the intended recipient, you are hereby notified that any dissemination, distribution, copying, reproduction, modification or publication of this communication is strictly prohibited. Please delete the message from your computer and destroy any copies. This message is not intended to be relied upon by any person without subsequent written confirmation of its contents.

This company therefore disclaims all responsibility and accepts no liability of any kind which may arise from any person acting, or refraining from acting, upon the contents of the message without having had subsequent written confirmation. If you have received this communication in error, or if any problems occur in transmission please notify us immediately by telephone on +44 (0)1858 467476



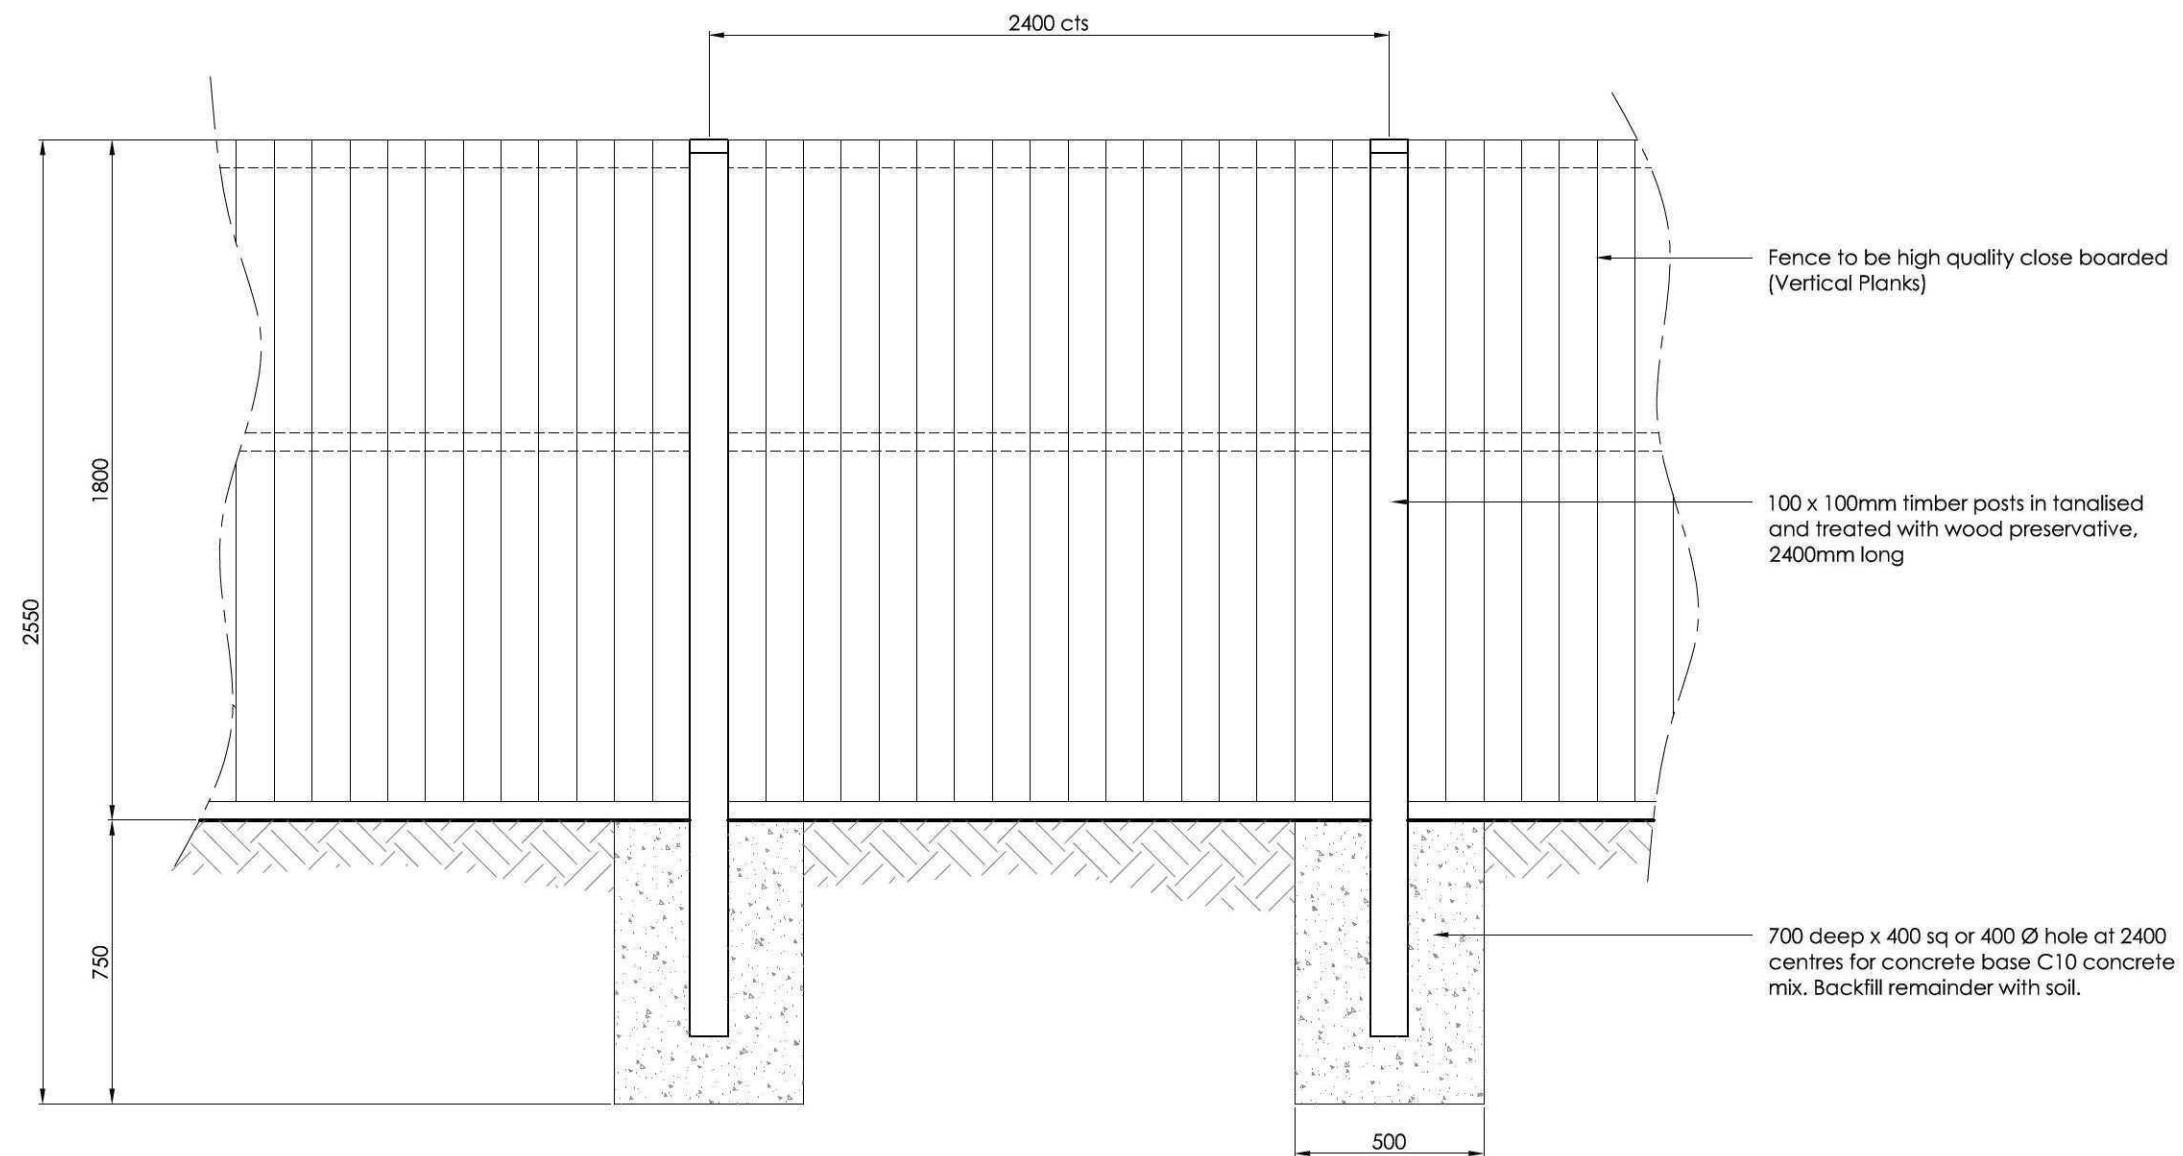

| REV: | REVISION DESCRIPTION: | DATE: | BY: |
|------|-----------------------|-------|-----|
|      |                       |       |     |

Do not scale from this drawing, work to given dimensions. All dimensions to be checked on site. Any discrepancies with this drawing to be reported and clarified prior to commencing work on site, if in doubt - Ask. Corporate Architecture Ltd accept no responsibility for works not undertaken fully in accordance with this drawing and relevant specifications. Copyright © Corporate Architecture Limited

Client:  
Westleigh Partnerships

Title:  
Malting Lane  
Donington  
  
Timber Fence Detail B

Scale:  
1:20  
Drawn by:  
cd  
Drawing No:  
3601-DE011

Date:  
Oct 14  
Status:  
CONSTRUCTION  
Rev:  
C1

**CORPORATE ARCHITECTURE LIMITED  
CHARTERED ARCHITECTS**  
Venari House,  
1 Trim bush Way, Market Harborough,  
Leicester, LE16 7XY  
Tel: 01858 467476  
Email : office@corporatearchitecture.co.uk  
Website: www.corporatearchitecture.co.uk

