
Reproduced from the Ordnance
1:2500 map of [illegible] with
the permission of the Controller of Her M
Stationery Office, (c) Crown [illegible] ht.

Meldrum, Lee & Gillatt
Licence No. AR221538
Dated 01/04/96

SOUTH HOLLAND DC
HOUSING & PLANNING
28 MAY 1998
Ref: 0542/98

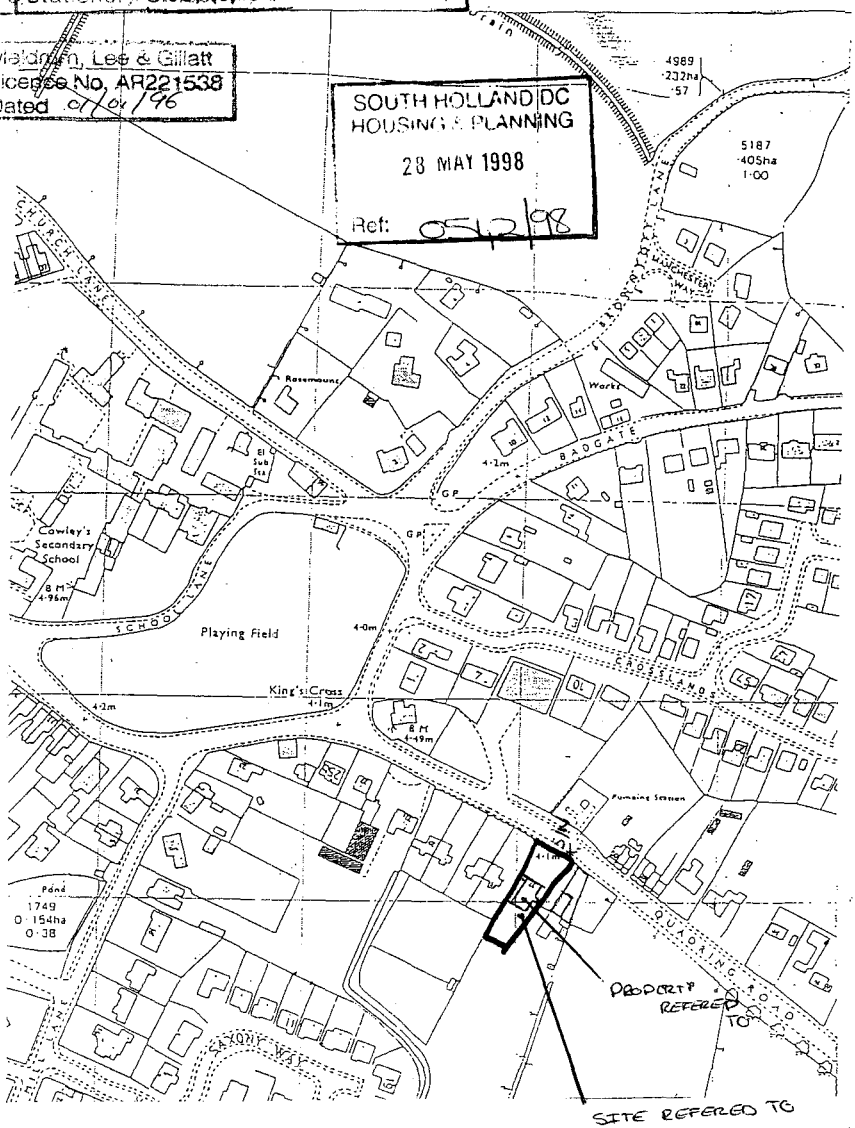

MLG **Meldrum Lee & Gillatt**
Architects, Quantity Surveyors
Management & Cost Consultants

COWLEY HOUSE DONINGTON, LINCS SOUTH HOLLAND DISTRICT COUNCIL	Date 27/05/98	Drawn by [illegible]	No. 13613-04
	Scale 1:2500	Checked by [illegible]	