



1:100 EXISTING AND PROPOSED ELEVATIONS.

EXISTING ELEVATIONS

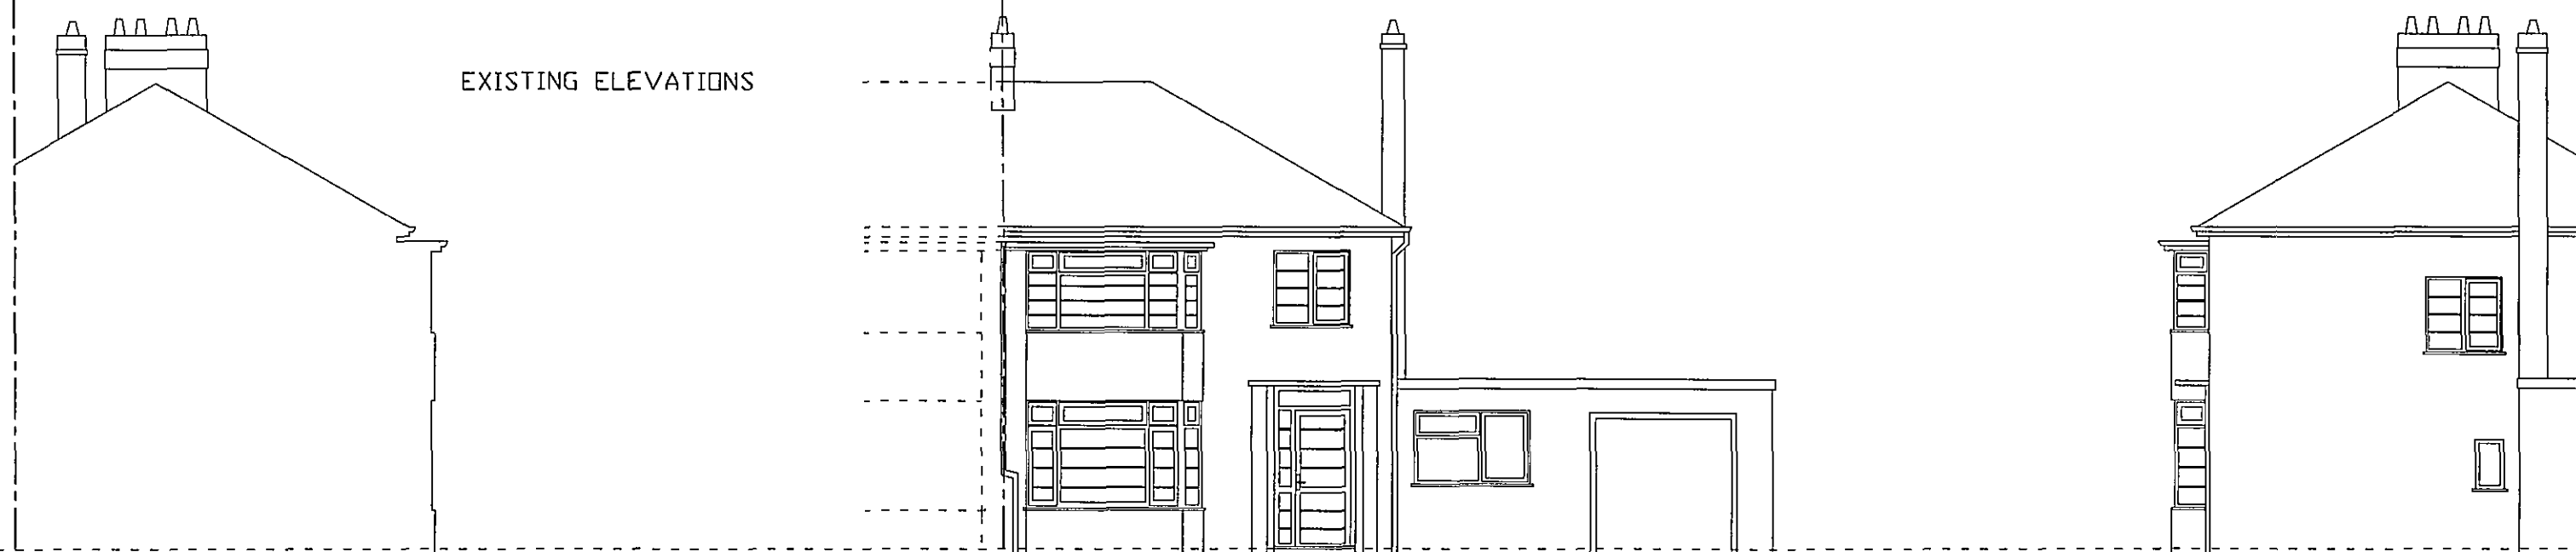

PROPOSED ELEVATIONS

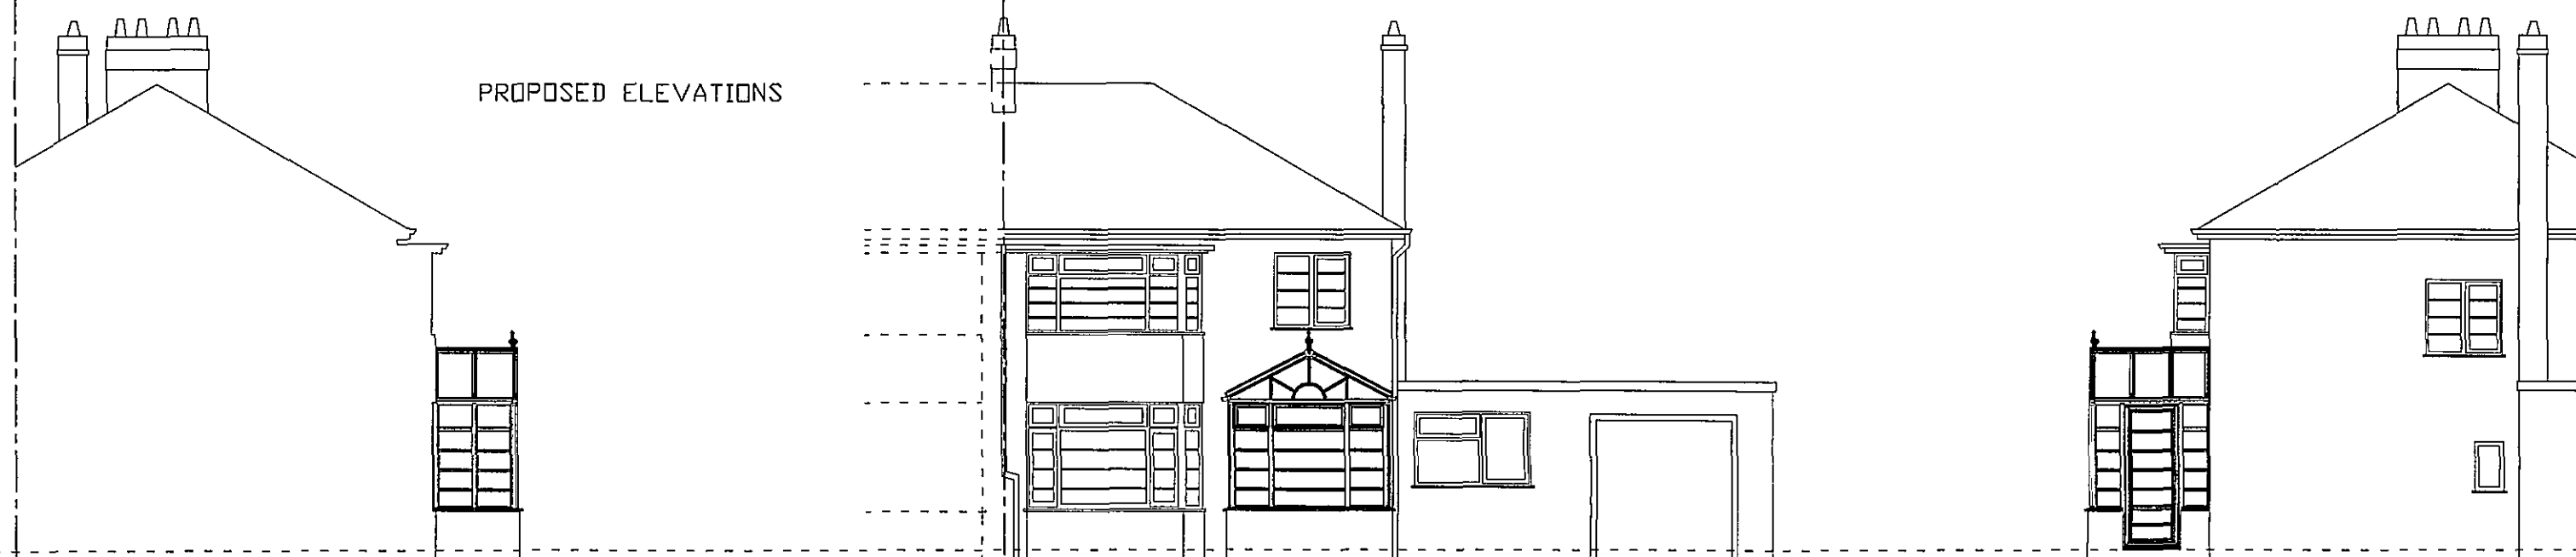

FFL

FFL




EXISTING LOUNGE

EXISTING HALL

1:50 EXISTING AND PROPOSED PLAN.

PROPOSED PORCH

1:50 PROPOSED ELEVATIONS

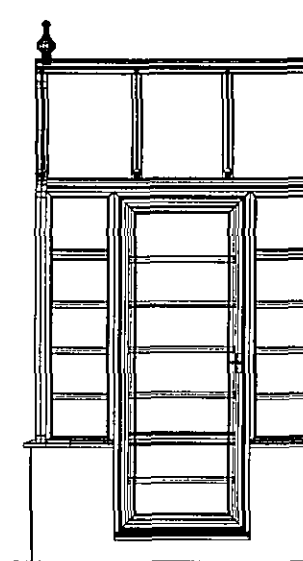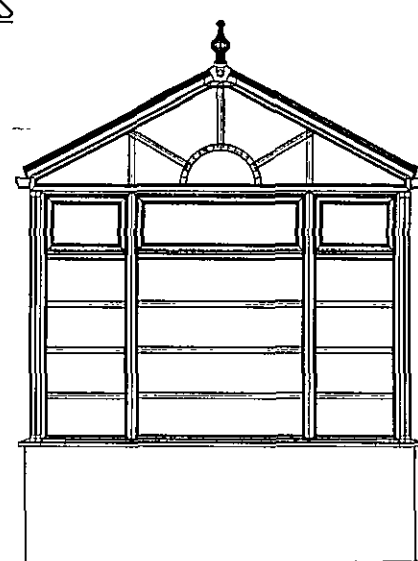
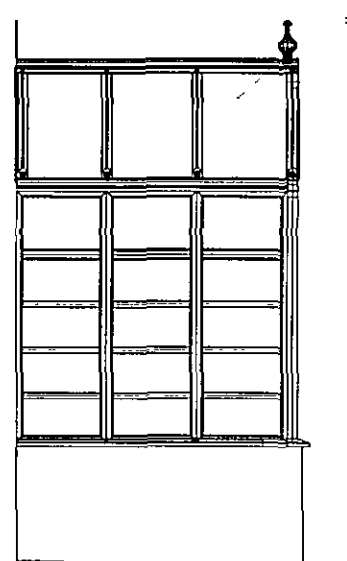


NOTES

PROPOSED ENTRANCE PORCH FOR MR and MRS CROWE
WHITE UPVC FRAMES WITH CLEAR DOUBLE GLAZING ,
TOUGH TO PART N.
WHITE UPVC CLAD ALUMINIUM ROOF RAFTERS, WITH 25mm
BRONZE ROOF GLAZING.
RED CLAY METRIC BRICKS TO MATCH HOUSE BRICKWORK
(ANAP).
RAIN WATER INTO EXISTING GULLY TO EXISTING
PROVISION (SEWER SYSTEM OR SOAKAWAY).

1:1250 BASED ON THE ORDNANCE SURVEY © 2008

20 0 20 40 60 80 100Metres

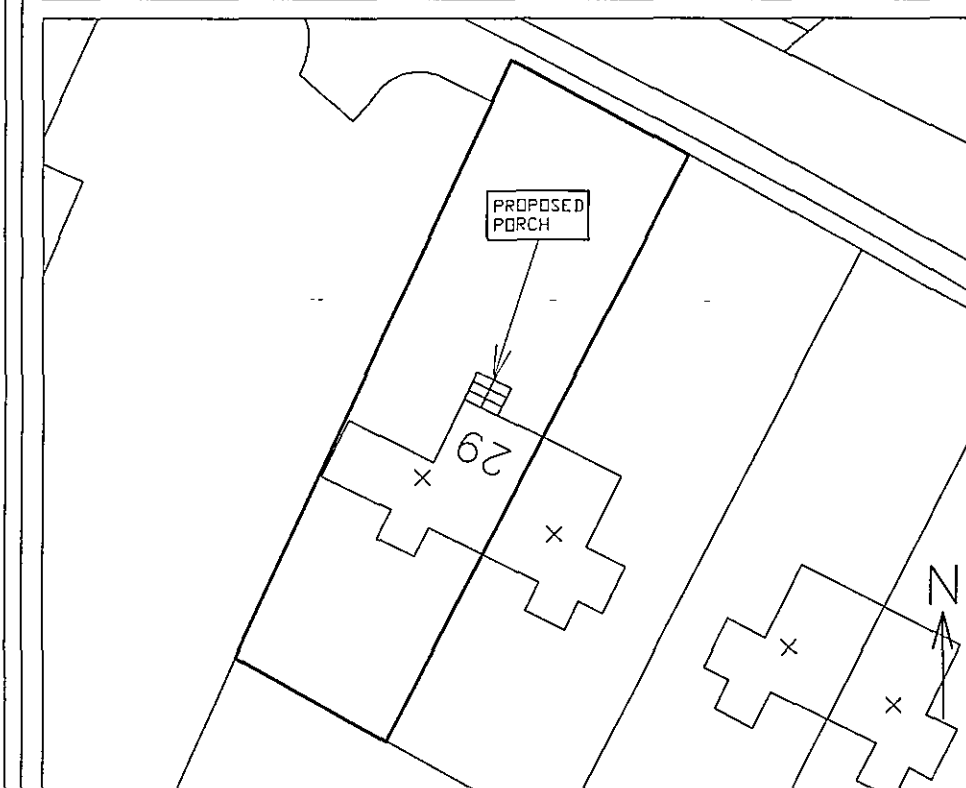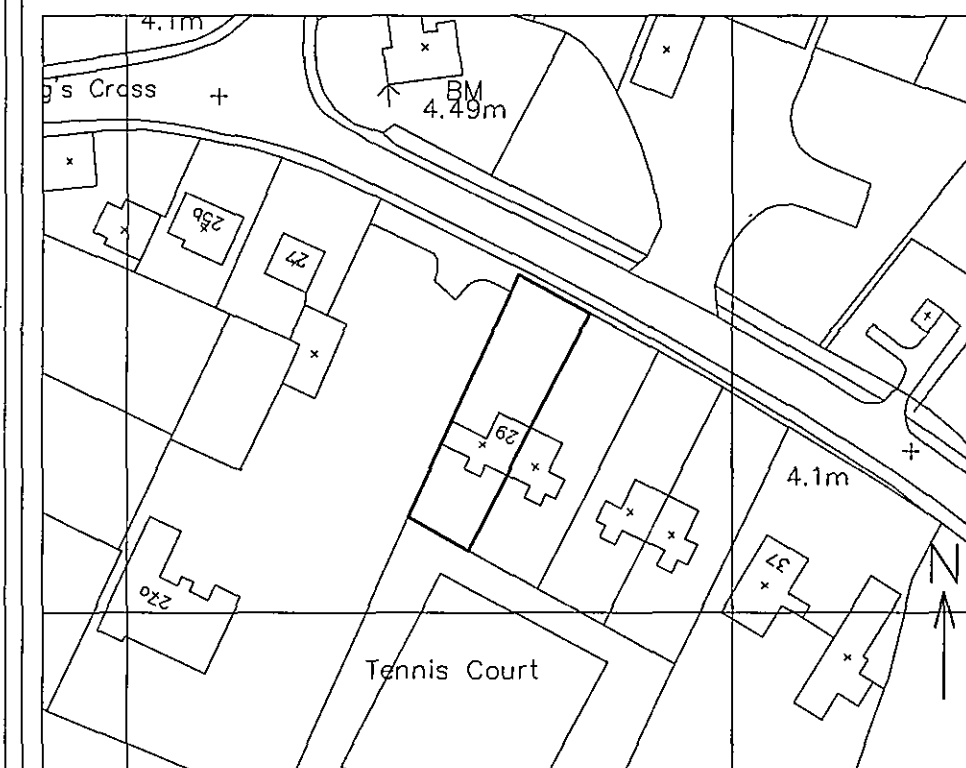

1:500 20 10 5 0 10 20 Metres

ADDRESS

29 QUADRING ROAD
DONINGTON
LINCOLNSHIRE
PE11 4TD

SHDC
Planning & Development

- 2 MAY 2008

Ref: OSAS108

DRAWING NUMBER / REV.


CR1-08-A

DRAWING SCALES

1:100, 1:50

DATE

30-04-08

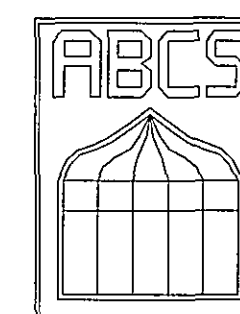

ABC SURVEYING
THE LODGE
11 CARSON ROAD
GAINSBOROUGH
LINCOLNSHIRE
DN21 2RE

TEL. 07950 255747
FAX. 01427 679374

www.abcsurveying.co.uk