
DO NOT SCALE THIS DRAWING. THE CONTRACTOR IS DEEMED TO HAVE CHECKED ALL DIMENSIONS ON SITE AND REPORT ANY DISCREPANCIES TO OGLESBY & LIMB LTD.
THE CONTENTS OF THIS DRAWING ARE COVERED BY COPYRIGHT AND REMAIN THE PROPERTY OF OGLESBY & LIMB LTD. WRITTEN APPROVAL MUST BE OBTAINED FROM OGLESBY & LIMB LTD PRIOR TO DUPLICATION OR REPRODUCTION OF THIS DRAWING OR ITS CONTENTS.
ANY DIMENSIONS NOT SHOWN ARE TO BE CHECKED AND AGREED WITH OGLESBY & LIMB LTD.

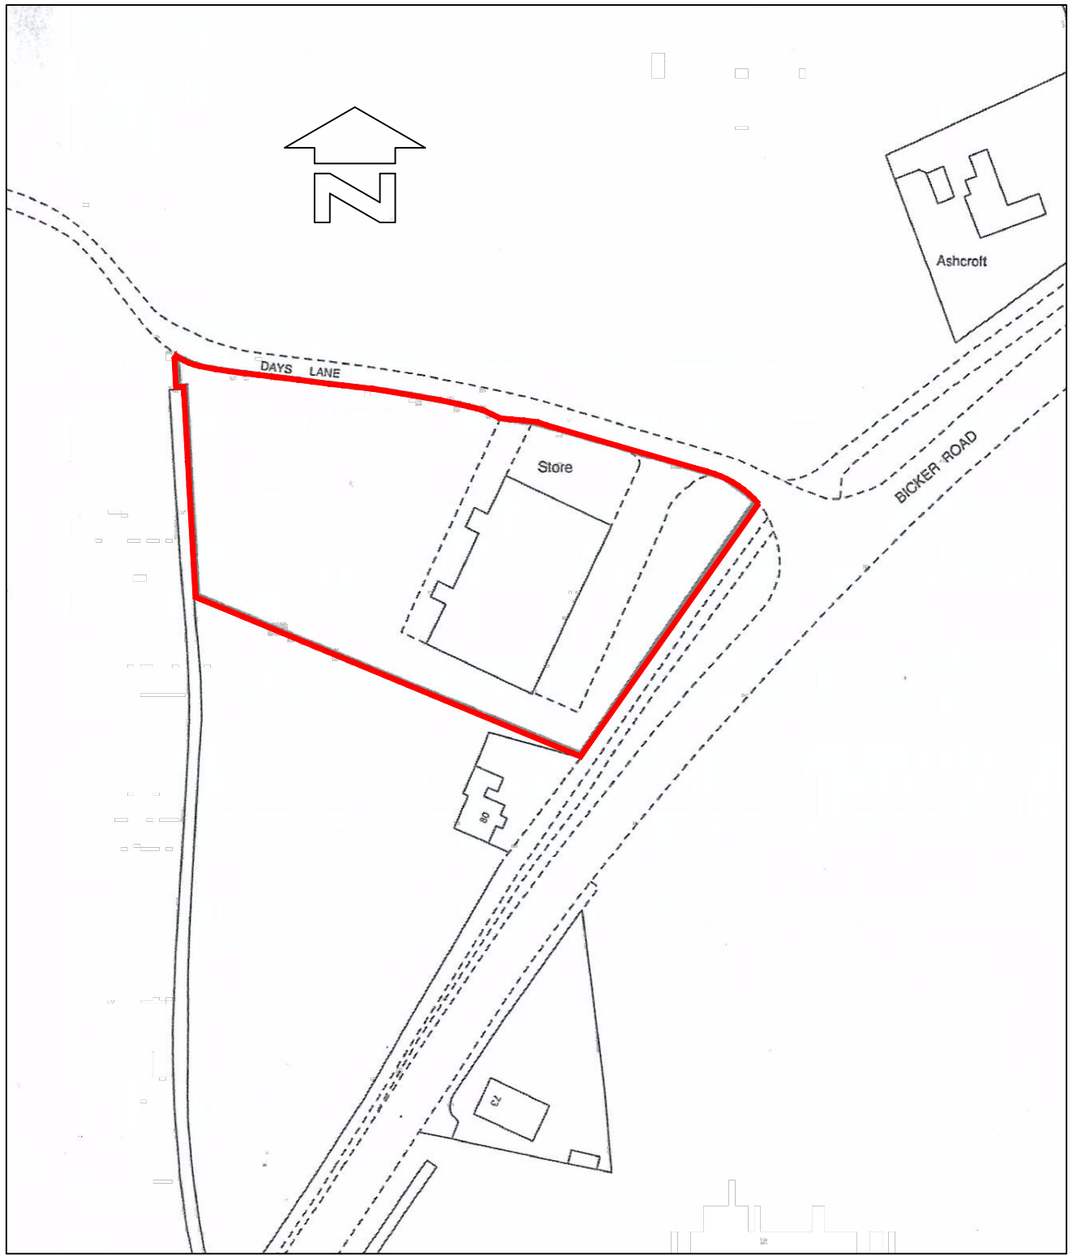

Site Location Plan

SCALE 1 : 1250
SCALE 1 : 1

0m 10m 20m 40m 60m 80m 100m 120m
0m 8mm 16mm 40mm 56mm 80mm 100mm

Oglesby & Limb Ltd
Chartered Architect
Suite 4 & 5 Market Chambers
12 Market Place, Spalding
PE11 1SL
Tel: 01775 761196
e-mail: design@o-l-ltd.co.uk

Client:
Hortic Express Ltd

Project:
Proposed extension to flower packing facility.
Harvey's Barn, Day's Lane, Donington Spalding, Lincolnshire, PE11 4XT.

Drawing Title:
Site Location Plan

PLANNING APPLICATION ISSUE

Date:	Scale:
Mar 2015	1:1250
Drawn by: CLS	Checked by: AJO

Drawing Number:	Rev:
A1095 - 01	-