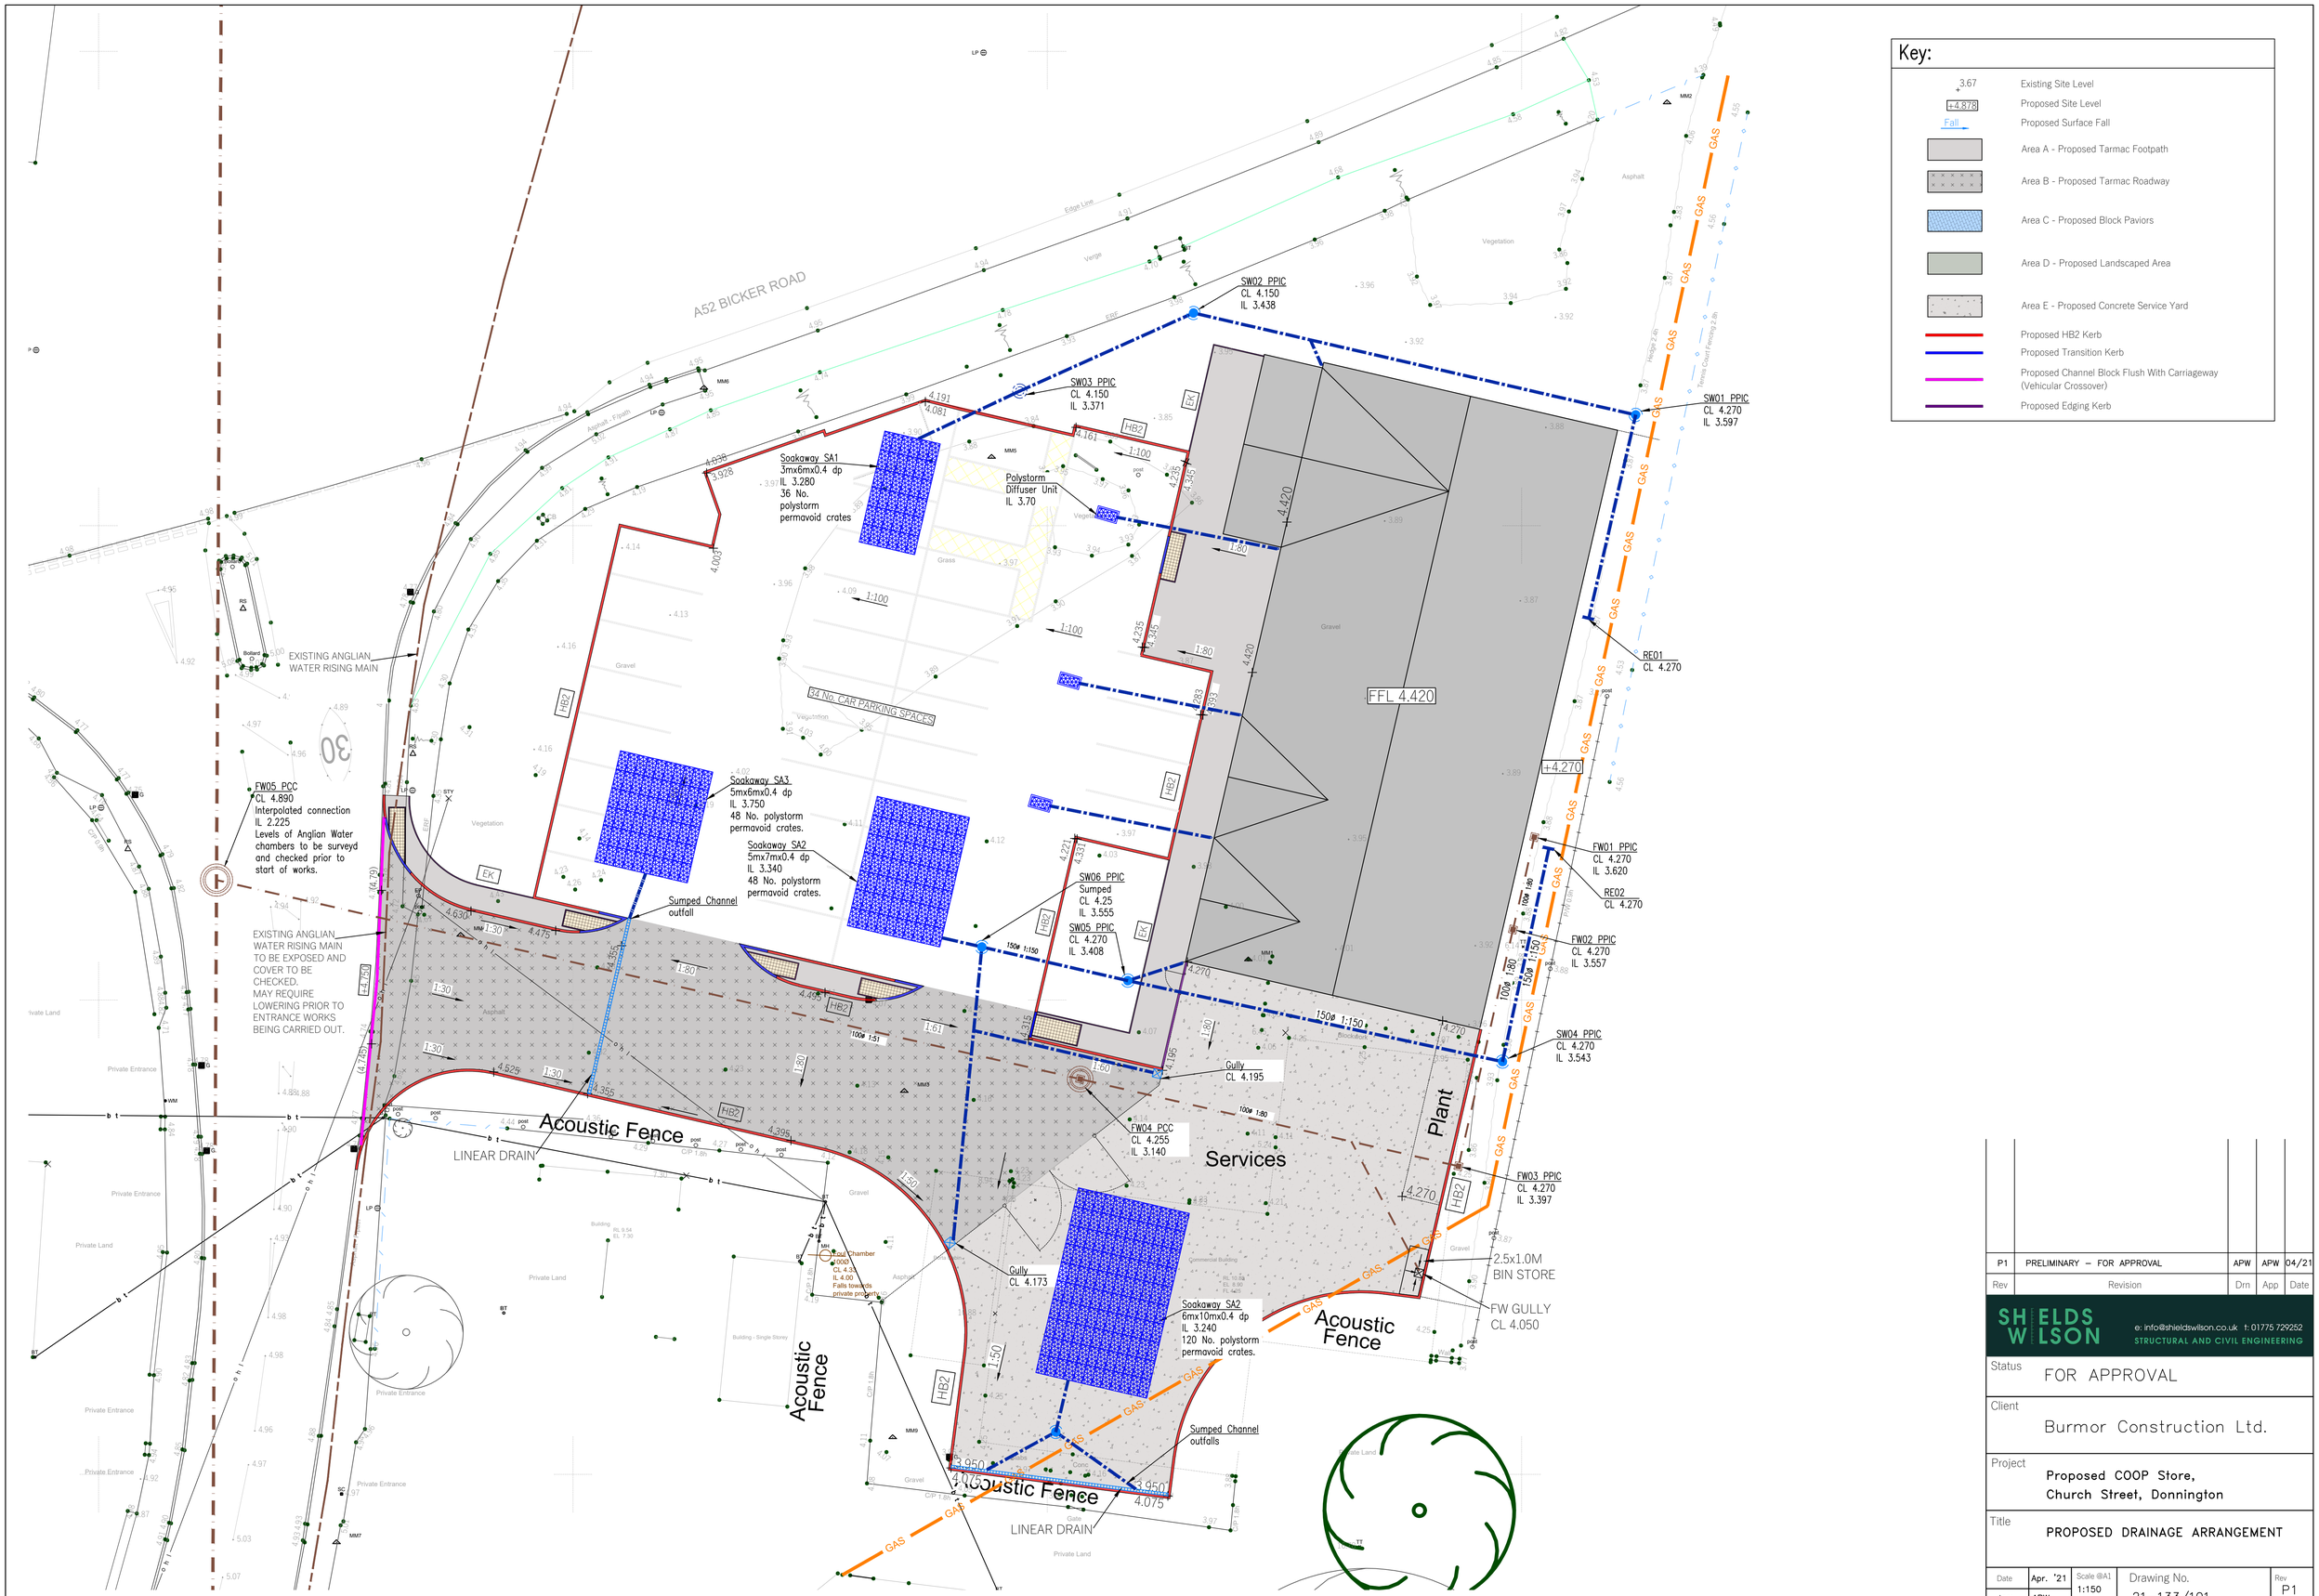


Rev	Revision	Drn	App	Date
P1	PRELIMINARY – FOR APPROVAL	APW	APW	04/21

SHIELDS WILSON
e: info@shieldswilson.co.uk t: 01775 729252
STRUCTURAL AND CIVIL ENGINEERING

Status: FOR APPROVAL

Client: Burmor Construction Ltd.

Project: Proposed COOP Store, Church Street, Donnington

Title: PROPOSED DRAINAGE ARRANGEMENT

Date	Apr. '21	Scale @A1	Drawing No.	Rev.
Appr	APW	1:150 1:20	21–133/101	P1

COPYRIGHT SHIELDS WILSON LIMITED. ALL RIGHTS RESERVED.