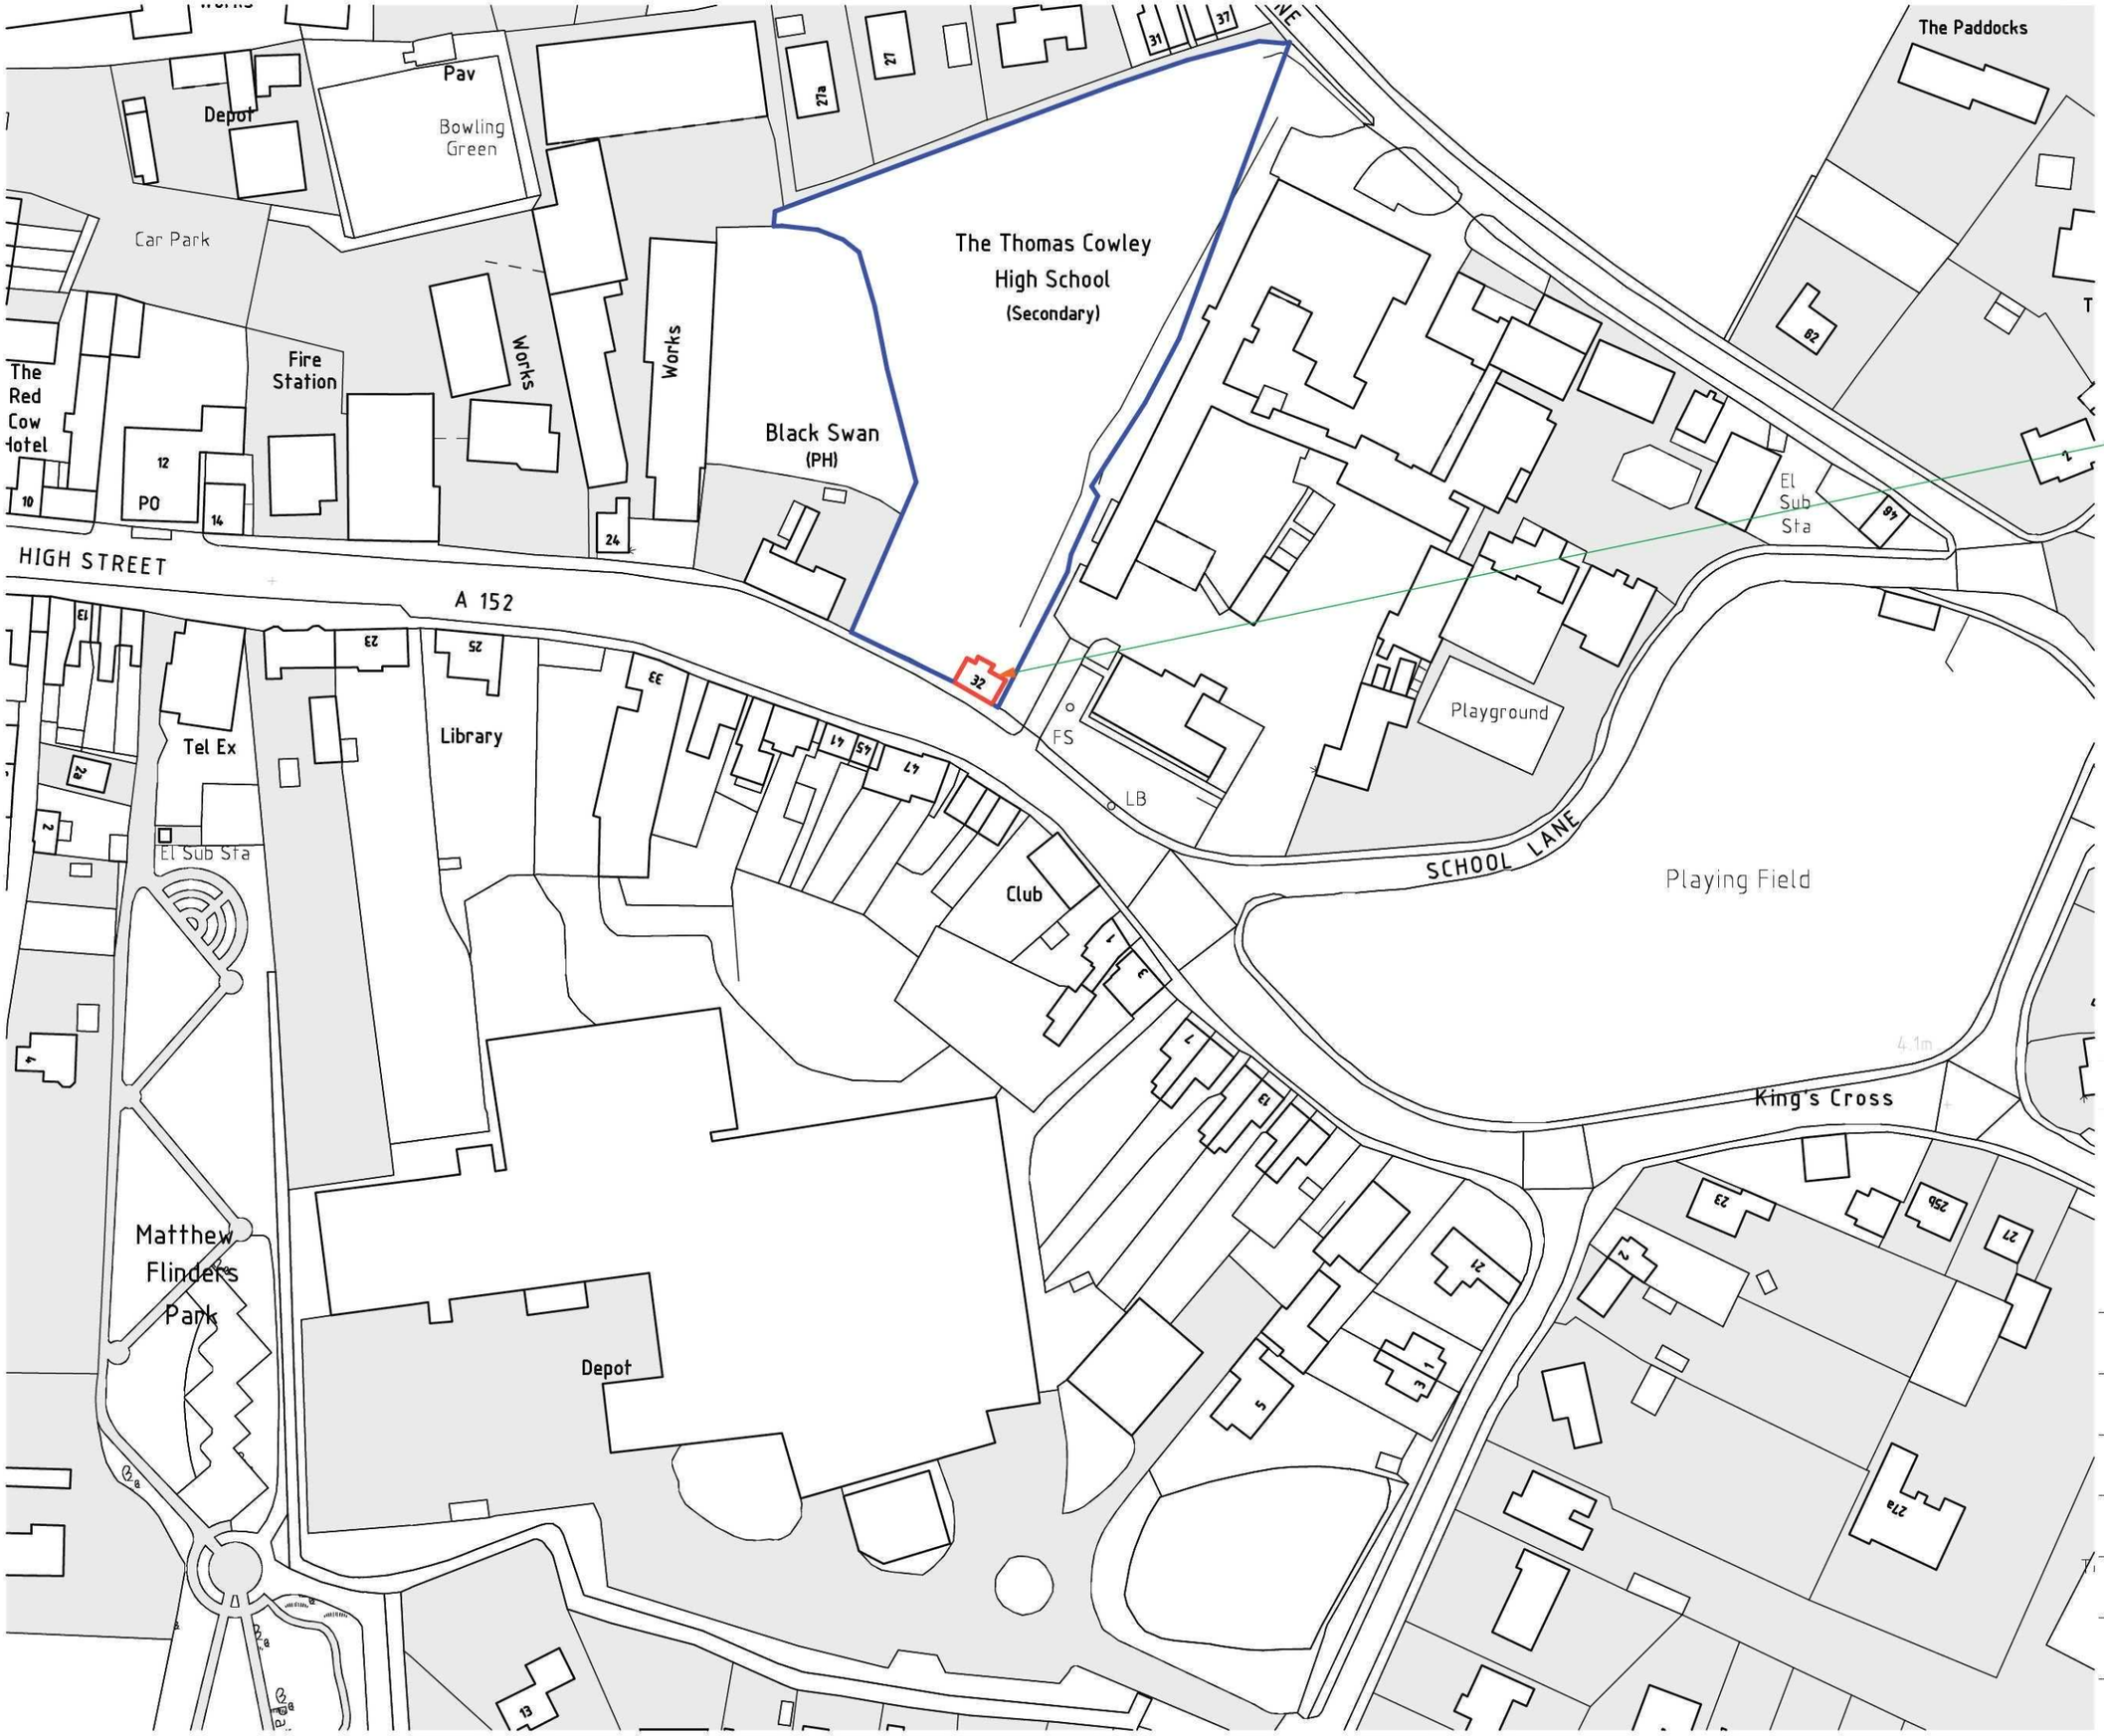


All Dimensions and Levels to be verified on site.
Only Figured Dimensions to be used.
Do not scale this drawing.
Any discrepancies to be notified to the originator of this drawing immediately.
If in doubt, ask.
Copyright is reserved by them and the drawing is issued on the condition that it is not copied, reproduced, retained, or disclosed to any unauthorised person, either wholly or in part without consent.

Rev.	Date	Description	By	Chk'd

mouchel
business services
Mill House • Brayford Wharf North • Lincoln • LN1 1YT
Tel: 01522 836836 • Fax: 01522 516050
www.hbs.uk.com

Client
Lincolnshire County Council

Project
Prposed Demolition of
Abbotts Cottage, 32 High Street, Donnington.

Drawing Title
Location Plan

Drawn By	Checked By
G Draper	LR

Scale	Date
1:1250@A3	March 2015

Project No.	Drawing No.	Revision
DC/239/001	**P.001**	

Drawing Status
Planning