



BLOCK PLAN 1:500

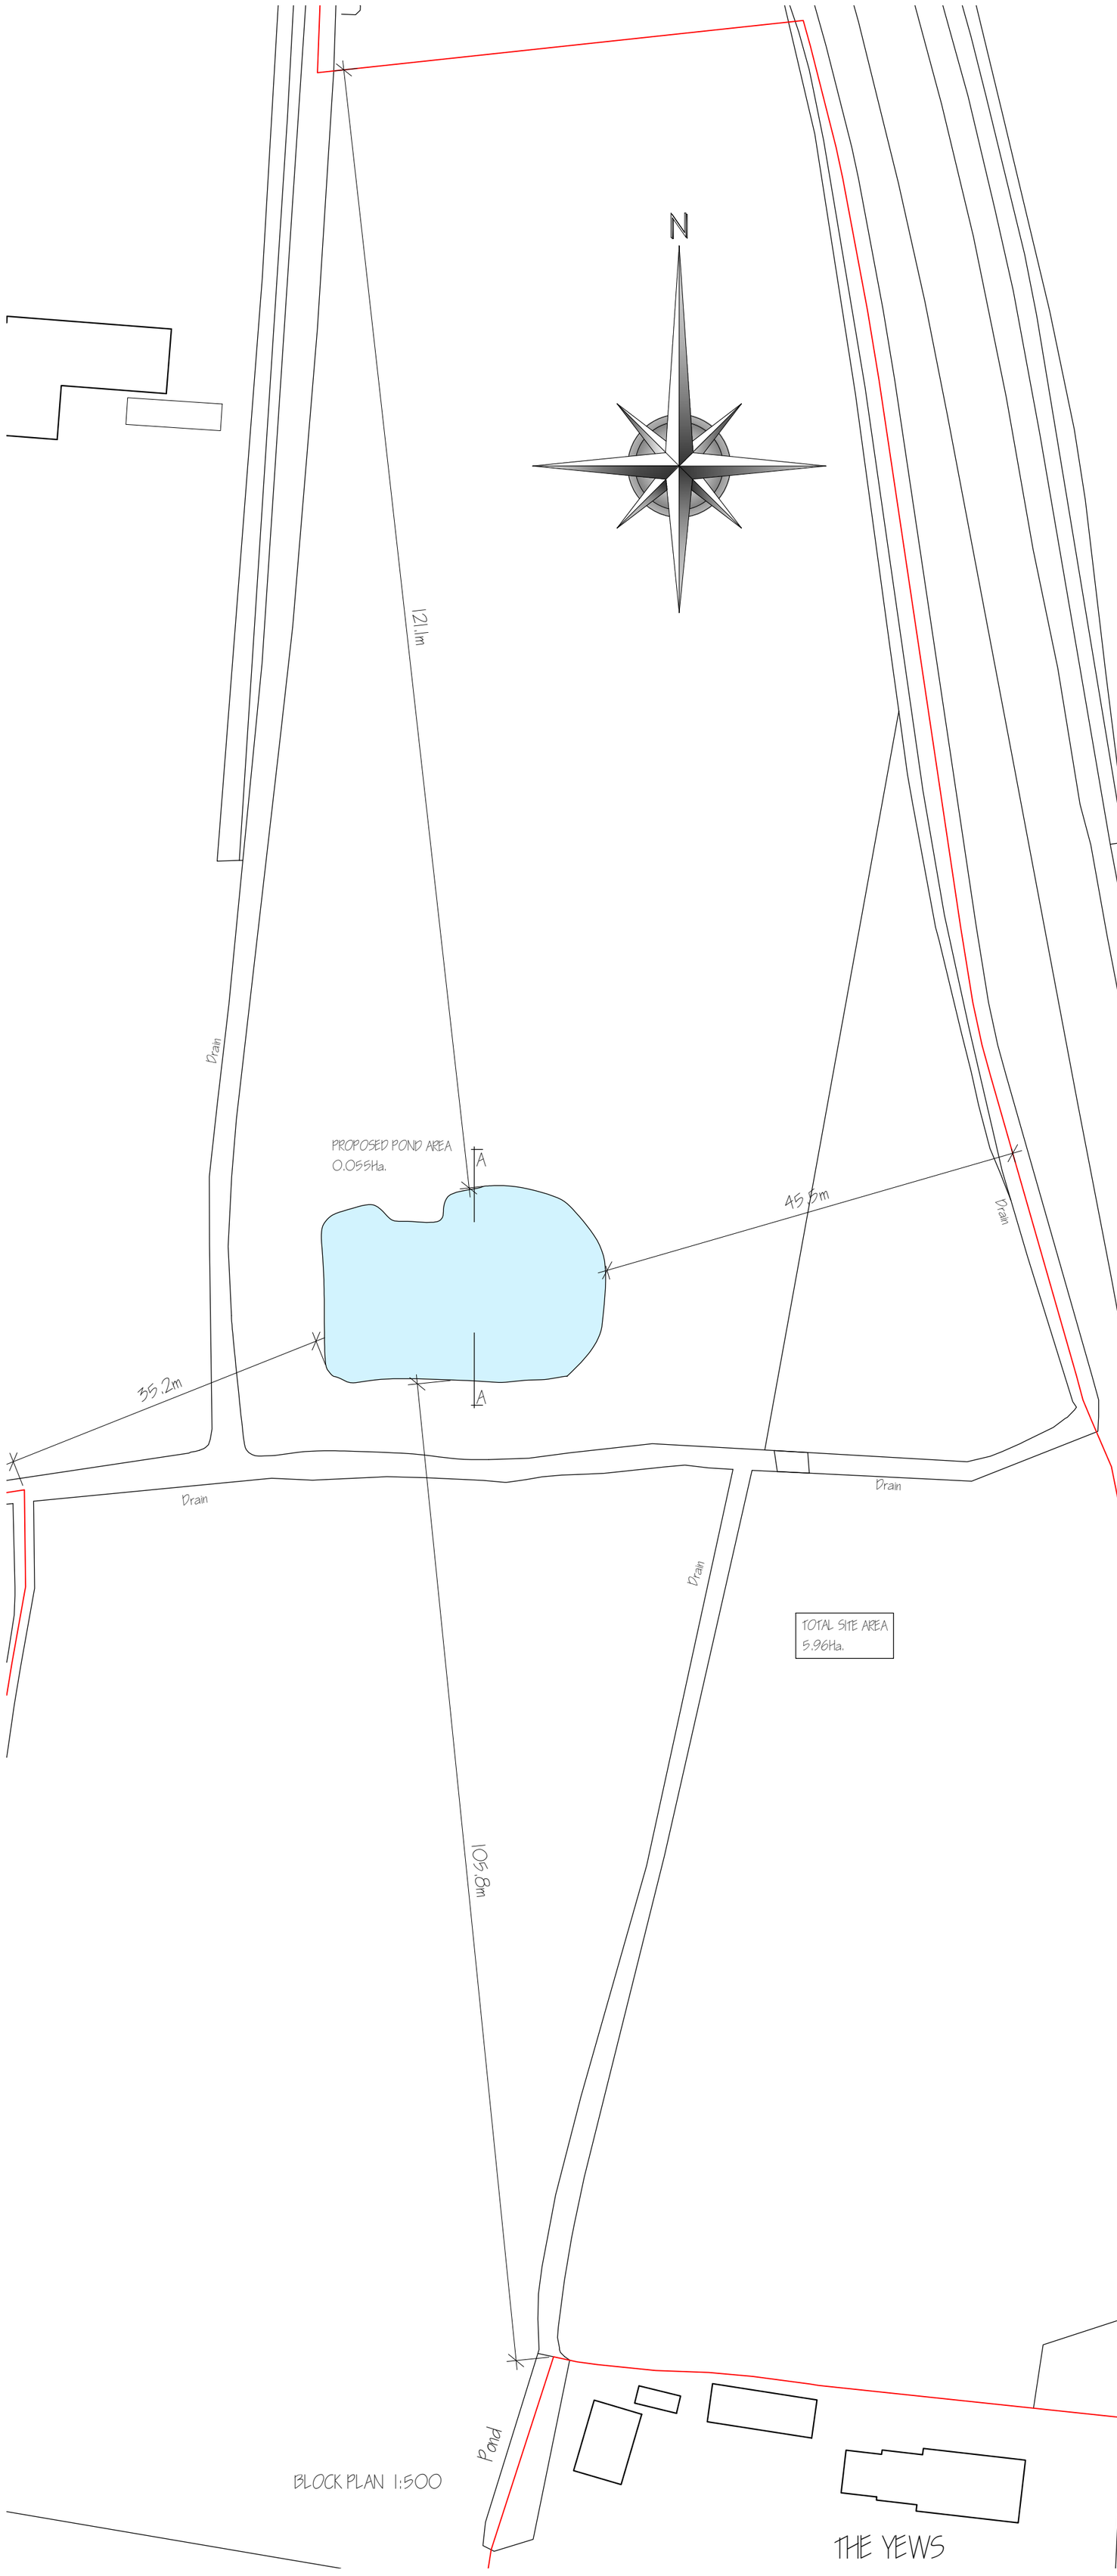

CROSS SECTION A - A 1:200

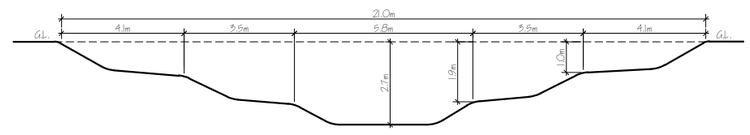

Ordnance Survey (c) Crown Copyright 2021. All rights reserved. Licence number 100022

LOCATION PLAN 1:2500

revision	date	init.	revision details.
A	MAY '22	J.C.	CROSS SECTION ADDED

COOPER ARCHITECTURAL DESIGN
90 WINSOVER ROAD
SPALDING, LINC'S PE11 1HA
Tel: 01775 711174
Mobile : 07808 125 778
E-MAIL : c.a.d@btconnect.com

Client.
CROSSROADS NURSERIES

Project.
PROPOSED POND
QUADRING ROAD
DONINGTON
LINCS
PE11 4SJ

Drawing.

Scale	Drawing No.
1:500 1:2500 @ A2	2106-04
Date. MAY. '22	Drawn. J.C.