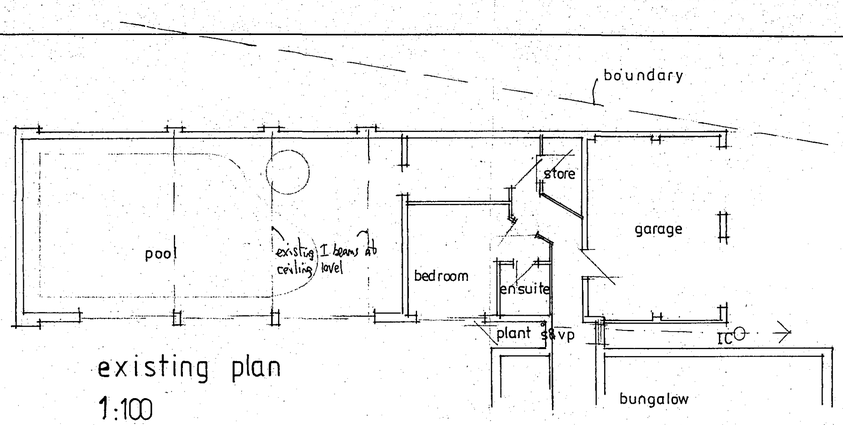

existing plan
1:100

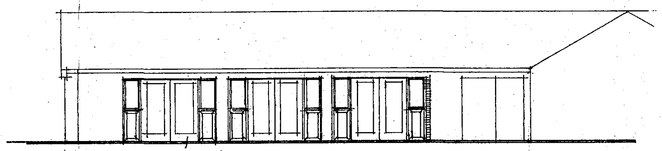

replace patio doors with white upvc

south elevation



existing garage doors replaced with white upvc doors & side screens

east elevation 1:100

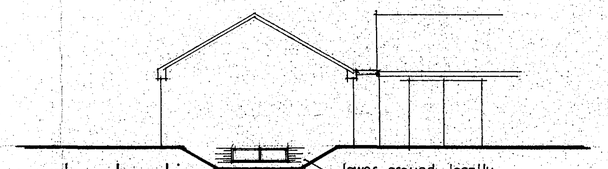

lower ground locally for basement window

west elevation

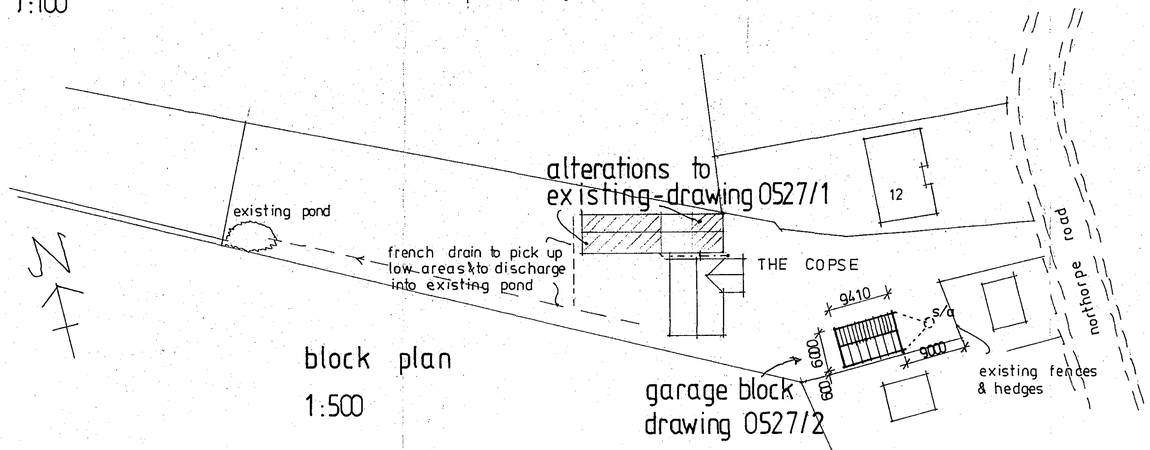

block plan
1:500

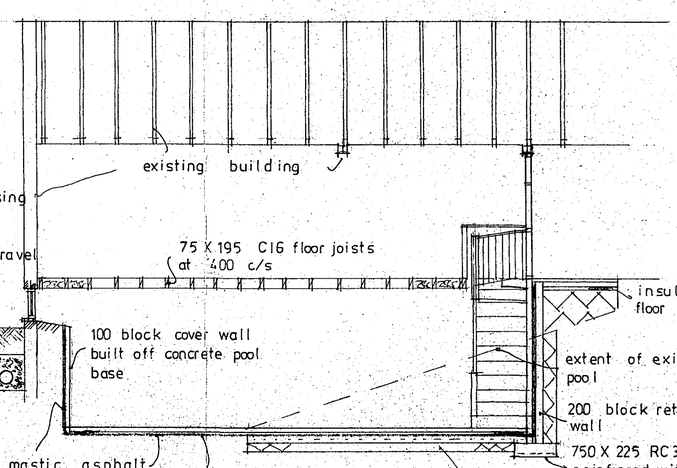

section AA 1:50

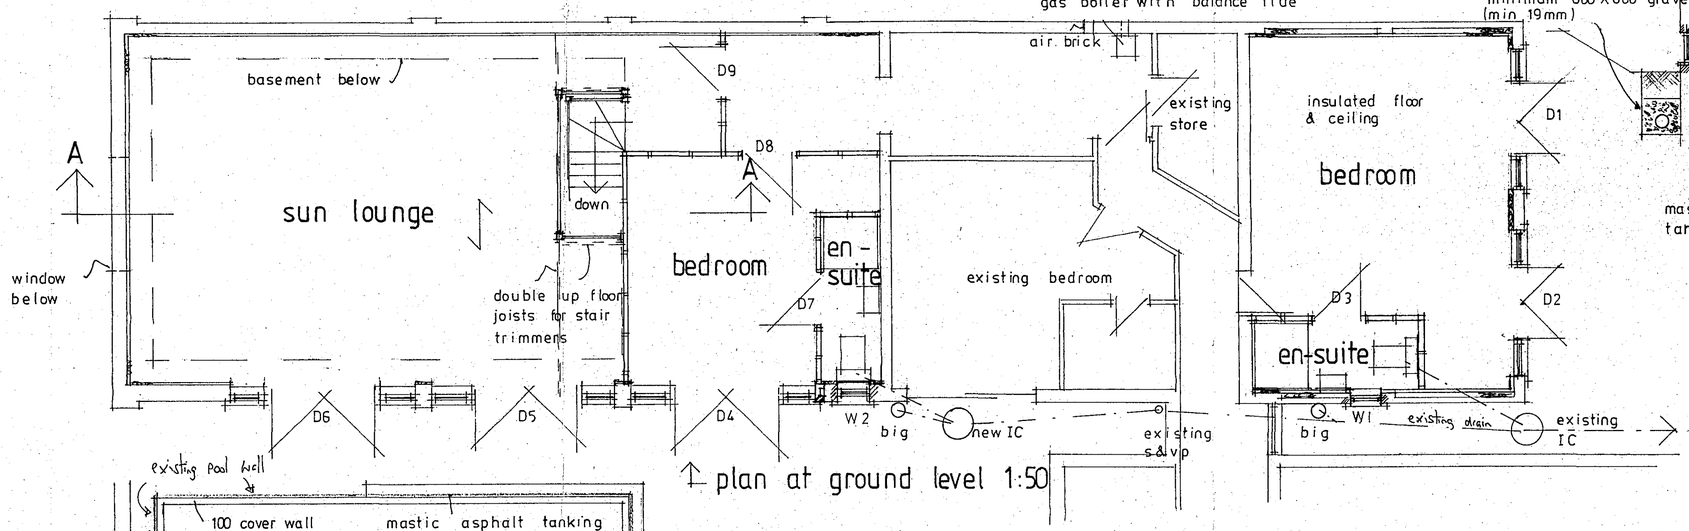

plan at ground level 1:50

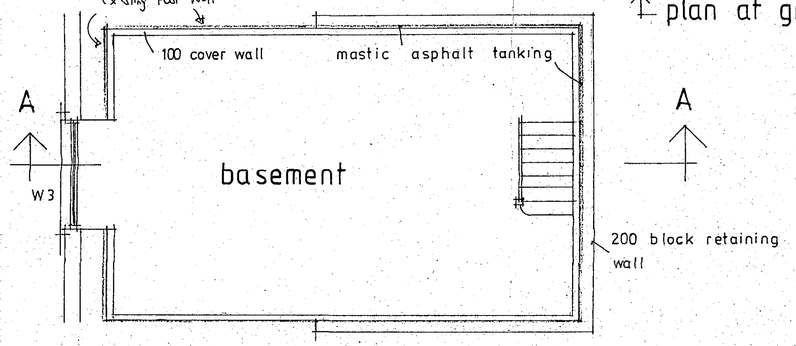

plan at basement level

(see also drawing 0527/2)

SHDC
Planning & Development
27 APR 2005
Ref: 0527/05

SUPERSEDED

revisions:

D. W. Bradley
chartered surveyor

Hawthorn Lodge, Church Lane, Algarkirk,
Boston, Lincs PE20 2HH
Tel : (01205) 460944
Fax : (01205) 460911
Mobile : 07946 569326
EMail : dwb@dwbradley.force9.co.uk

client: MR C DAY

project: PROPOSED ALTERATIONS AND GARAGE BLOCK AT THE COPSE, NORTHORPE RD DONINGTON

title: ALTERATIONS

date: APRIL 2005 scales:

RICS

drg.no. 0527/1

The Drawing Group Ltd.