



D1 & D2 (width varies - refer to plans)

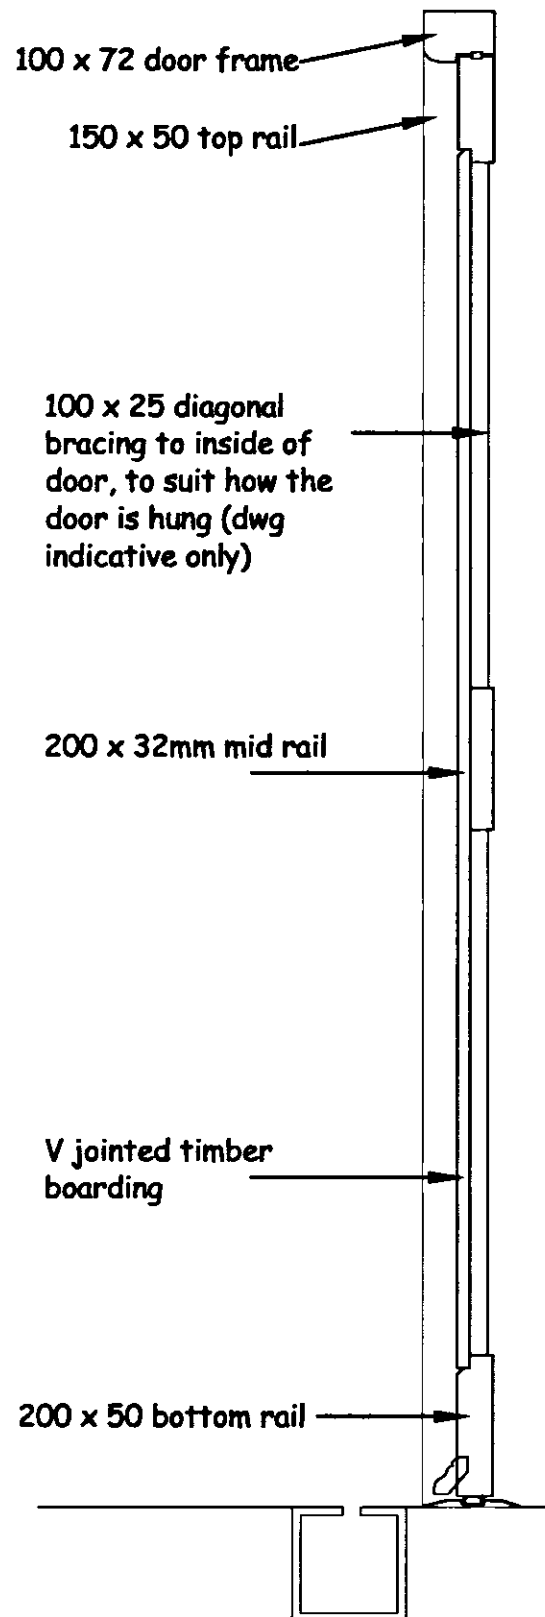


Level threshold strip & seal & drain to D1

PRELIMINARY
SUBJECT TO PLANNING
CONDITION APPROVAL

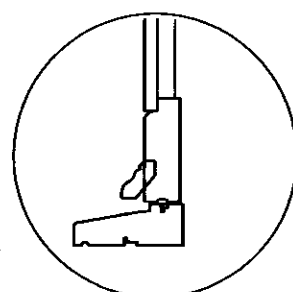

cill to D2

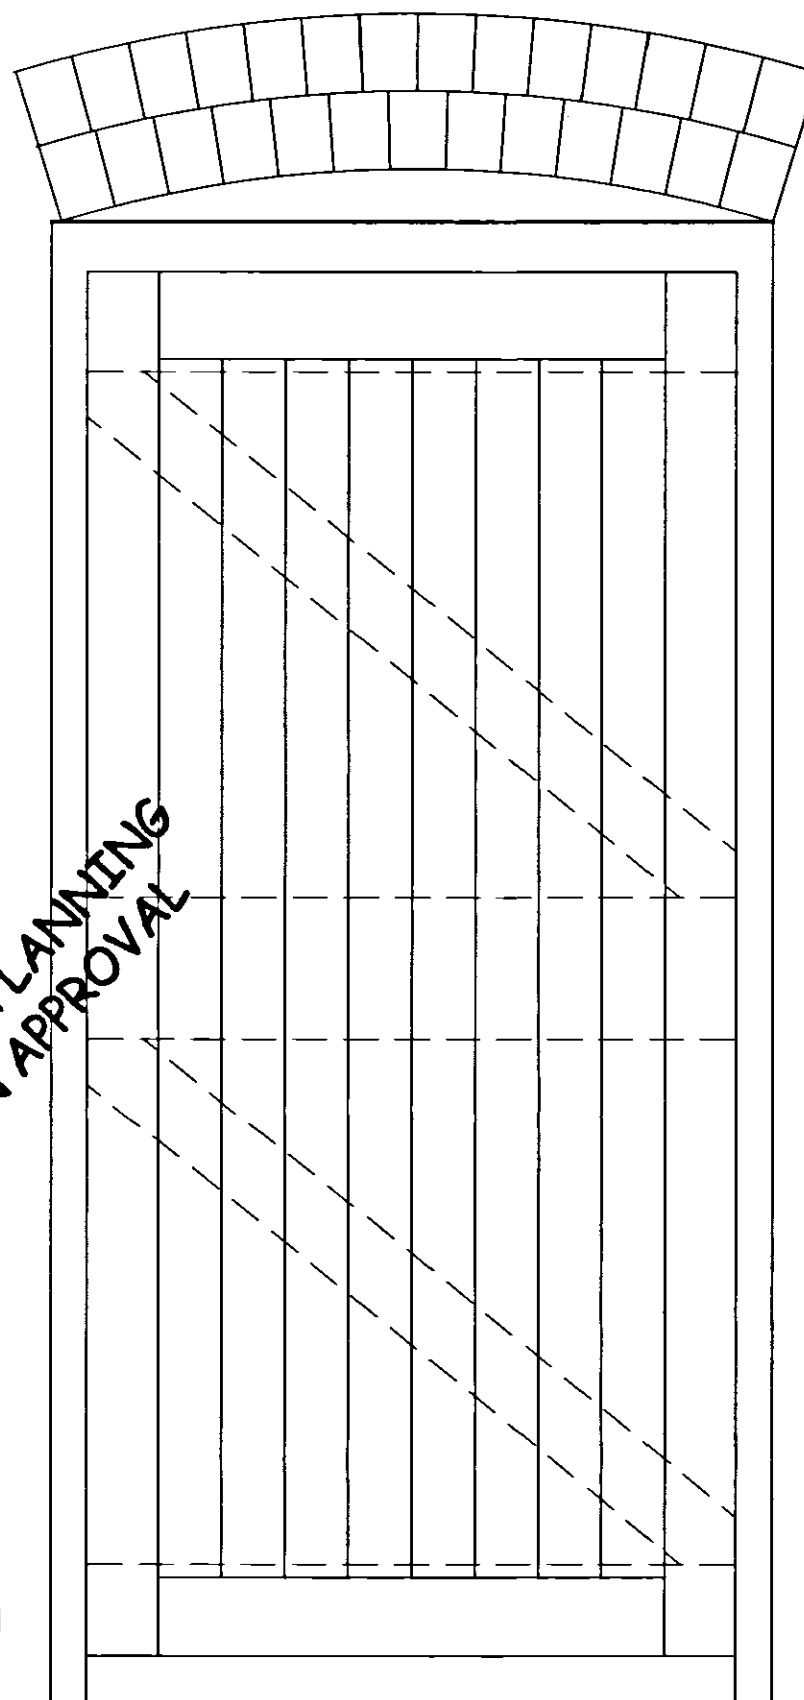

1:10 Elevation

DETERMINED
PLAN

SHDC
Planning & Development

- 6 MAY 2008

Ref: 0560/08

1:10 Scale Section

NOTES:

These details indicate sizes and shapes of joinery for planning purposes. Joinery manufacturer to design in suitable weather strip details & ironmongery etc. All openings to be measured on site by joiner and windows made to suit openings. Do not scale window dimensions from drawings.

**ROBERT
LOWE**
CHARTERED
ARCHITECT

1-2 North End, Swineshead
Boston, Lincs., PE20 3LR
Phone 01205-821117
Fax 01205-821139
info@lowe-architects.com

Project:
Alterations & Extensions
Bridge Farm, Donington
Lincolnshire

Client:
Mr & Mrs Askew

Drawing Title:
Door D1 & D2
Extension

Date:
April 08

Scale:
1: 10 on A3
1:5 on A1

Project No:
07053

Drawn:
JM

Drawing No:

Rev:

28

Contractors are to check all dimensions on site and to report any discrepancy to the Architect.
Do not scale from the drawing.
© 2005