
H.M. LAND REGISTRY

TITLE NUMBER	
LL 122617	

ORDNANCE SURVEY PLAN REFERENCE	TF 2036	SECTION D	Scale 1/1250 Enlarged from 1/2500
COUNTY LINCOLNSHIRE	DISTRICT SOUTH HOLLAND		© Crown copyright

The boundaries shown by dotted lines have been plotted from the plans on the deeds. The title plan may be updated from later survey information

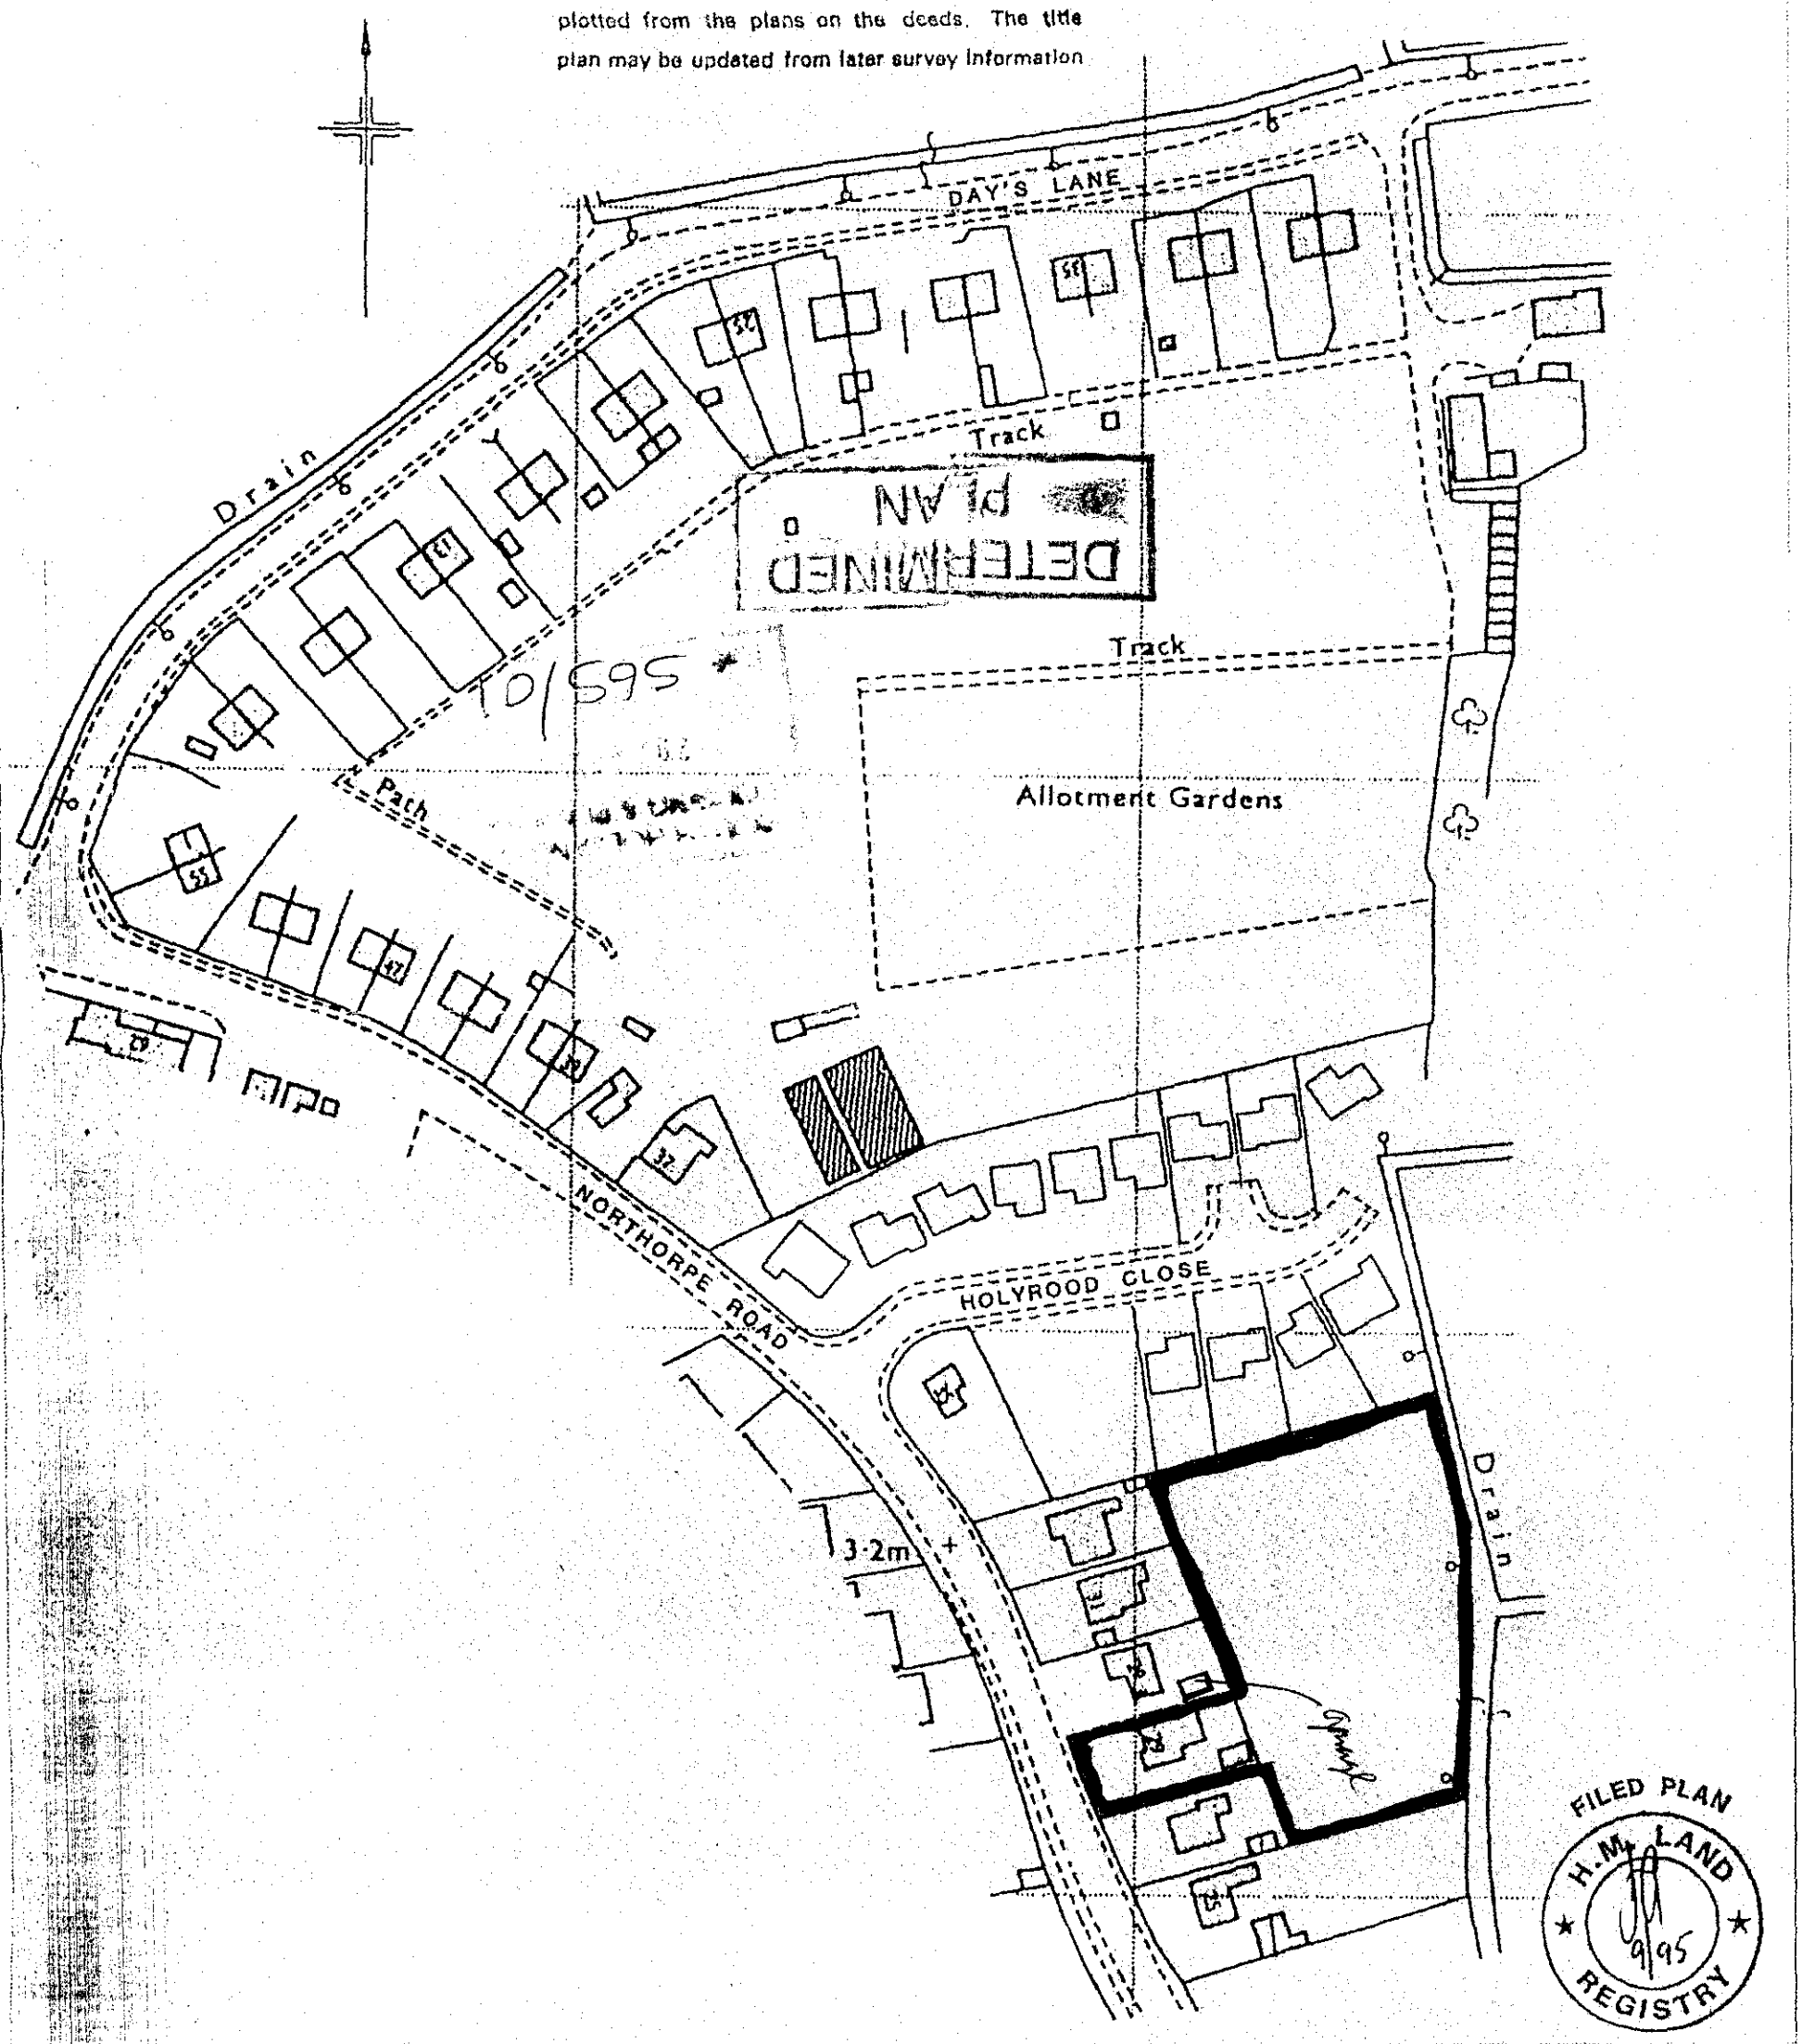

This OFFICE COPY shows the state of the title plan on 5 October 2000 and is admissible in evidence to the same extent as the original. This office copy of the title plan may be subject to minor distortions in scale.
Issued on 6 October 2000 by the Kingston-Upon-Hull District Land Registry.
©Crown Copyright. Produced by HMLR. Further reproduction in whole or part is prohibited without the prior written permission of Ordnance Survey. Licence Number GD272728.

S65/01

DETERMINED PLAN

PROPOSED EXTENSION/LOFT CONVERSION

MR T.C.HART

29 NORTHORPE ROAD, DONINGTON
SPALDING, LINCS

EXTENSION :~

FOOTINGS :~ 800mm DEEP X 700mm WIDE

OVERSITE :~ PLASTIC SHEET MEMBRANE
1·50mm CONCRETE
·50mm SCREED

WALLS :~ 4 COURSES TO DPC
BRICKWORK TO MATCH EXISTING
S/S WALL CONNECTOR - CONCRETE BLOCK
INSIDE CAVITY INSULATION U VALUE ·45

1ST FLOOR :~ JOISTS ·50mm X 180 mm ·400 mm CENTRES

ROOF :~ RIDGES ·180 mm X ·50 mm
TRUSSES @ 150 X 0·50mm
RING BEAM ·125mm X ·75mm
SUPPORTS ·100mm X 75mm
FELTED - BATTENED TO
MATCH EXISTING

2 VELUX WINDOWS (FIRE ESCAPE)
1·400 X ·780 mtr

SOFFIT & FACIA 0150mm X 0150mm

REDLAND ROOF VENTS (RIDGE)

·50 mm FOIL BACK INSULATION BETWEEN TRUSSES

SCALE :~ 1·50

