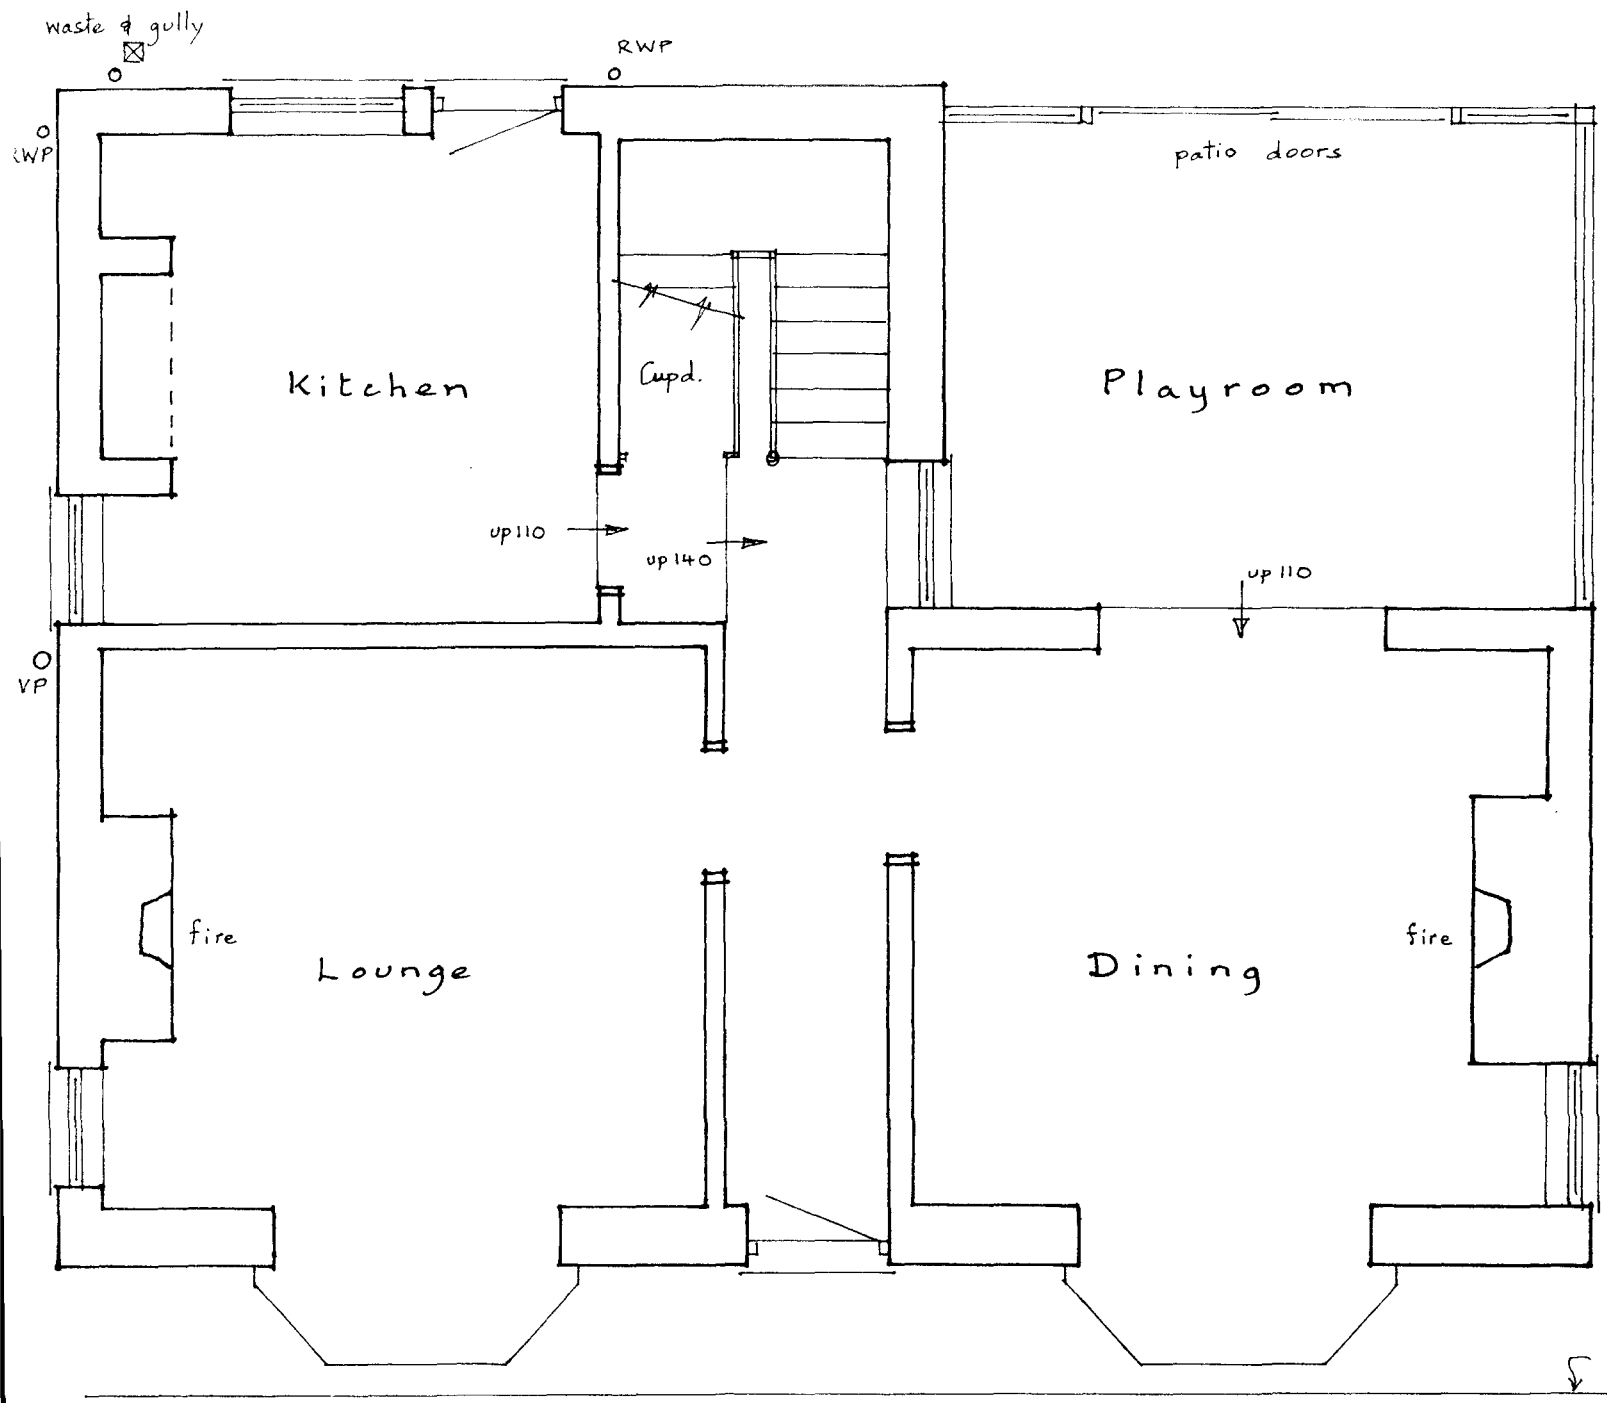



SHDC
Planning & Development
- 7 2003
Ref C/5279/C3

DETERMINED
PLAN

SURVEY Scale 1:50

Ground Floor

25, Quadring Road,
DONINGTON

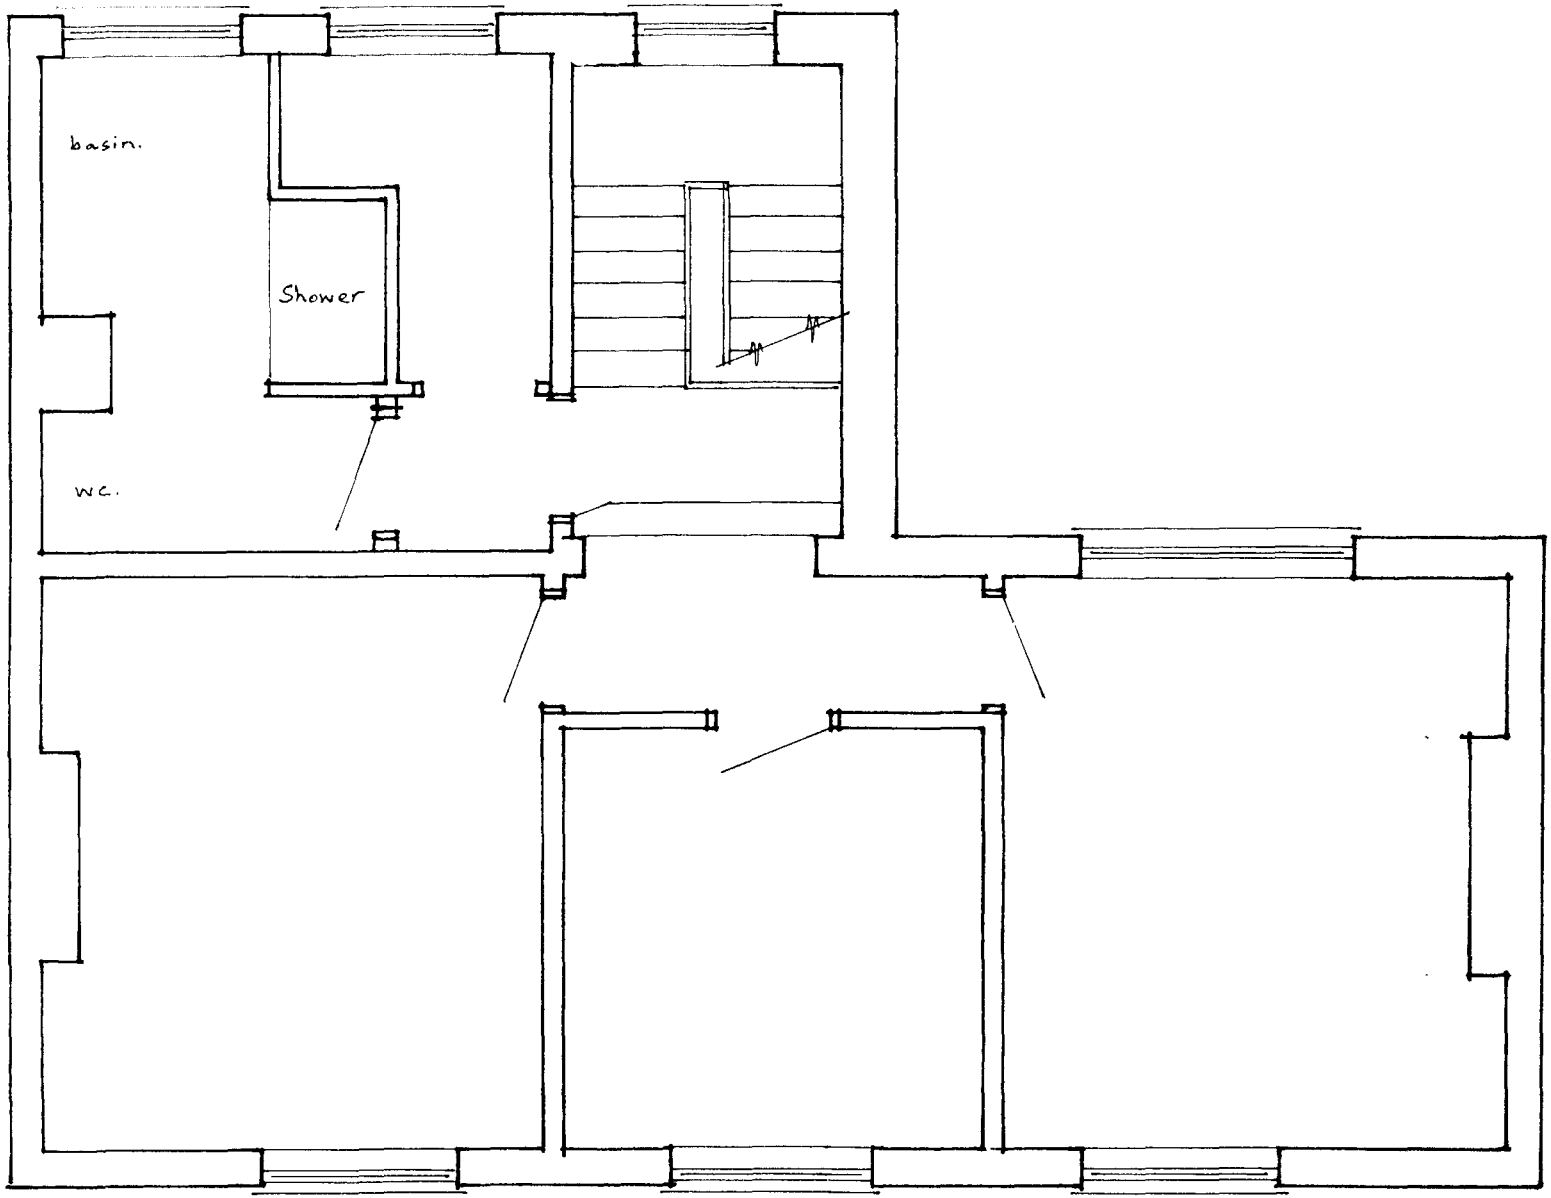


SHDC
Planning & Development
Ref 05/99/03


SURVEY Scale 1:50

First Floor

25, Quadring Road,
DONINGTON.

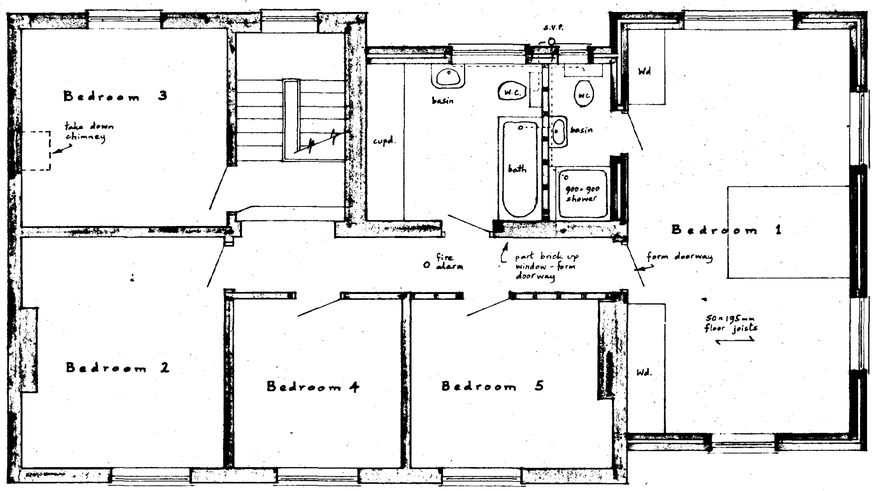


FIRST FLOOR

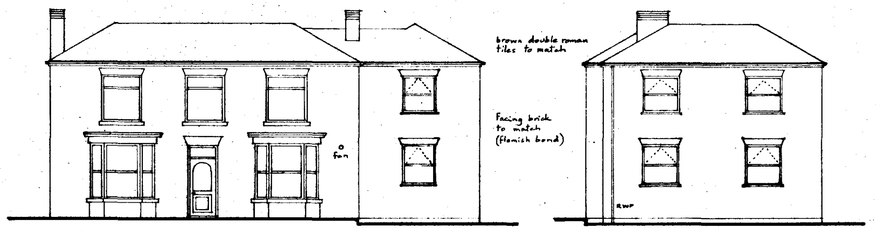


NORTH

WEST

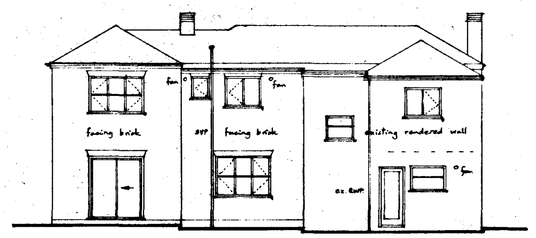


SOUTH

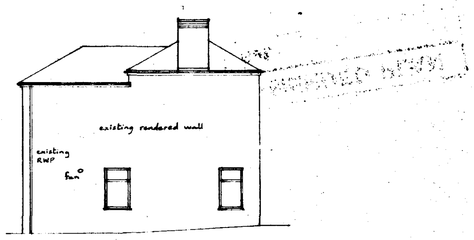


EAST


AMENDED PLAN
Ref.
N

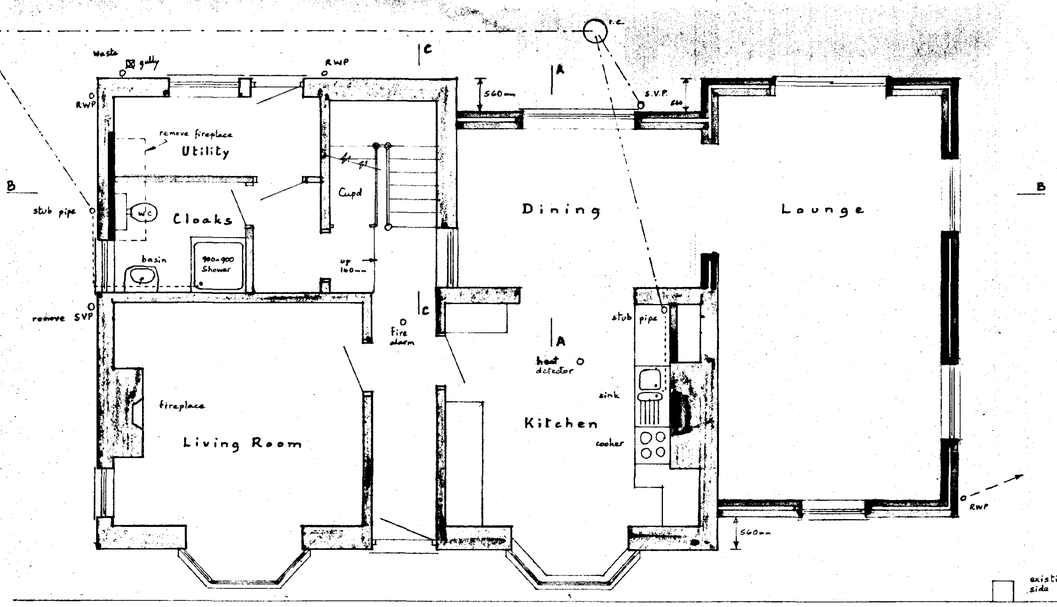


GROUND FLOOR.

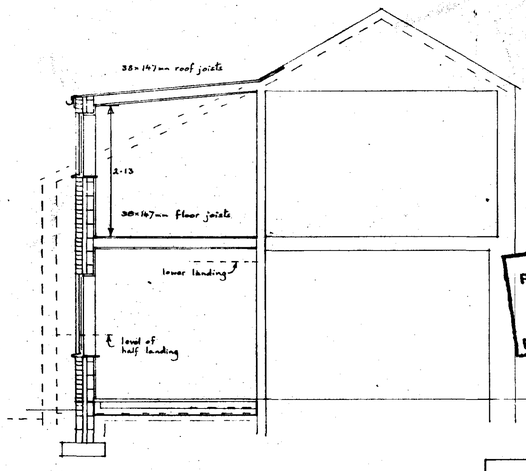

CROSS SECTION A-A

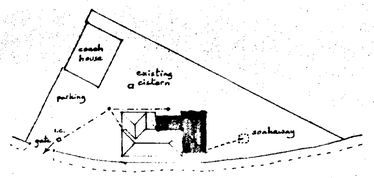

SITE Scale 1:500

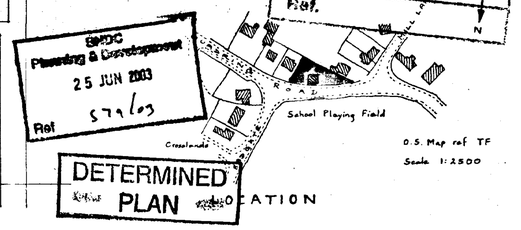

O.S. Map ref TF
Scale 1:2500

LOCATION

Mr. and Mrs. D. Bennett
25, Quadring Road, DONINGTON
Alterations and Extension.

Written dimensions to be used in preference to scaled, and all measurements to be verified by checking on site.

Local Authority Ref.
Planning H04/0579/03
Building Regulations B04/0590/03

Scale 1:50

Drawing No. 230422 A

Date April 2003

A. ROFFE
BUILDING DESIGN & PLANS
1, Green Lane,
SPALDING, Lincs. PE11 2YB
Tel: 01775-723 680 ©