


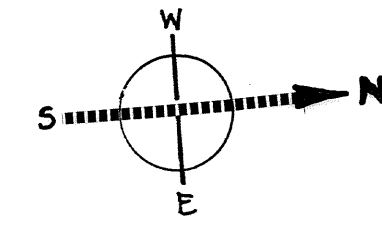


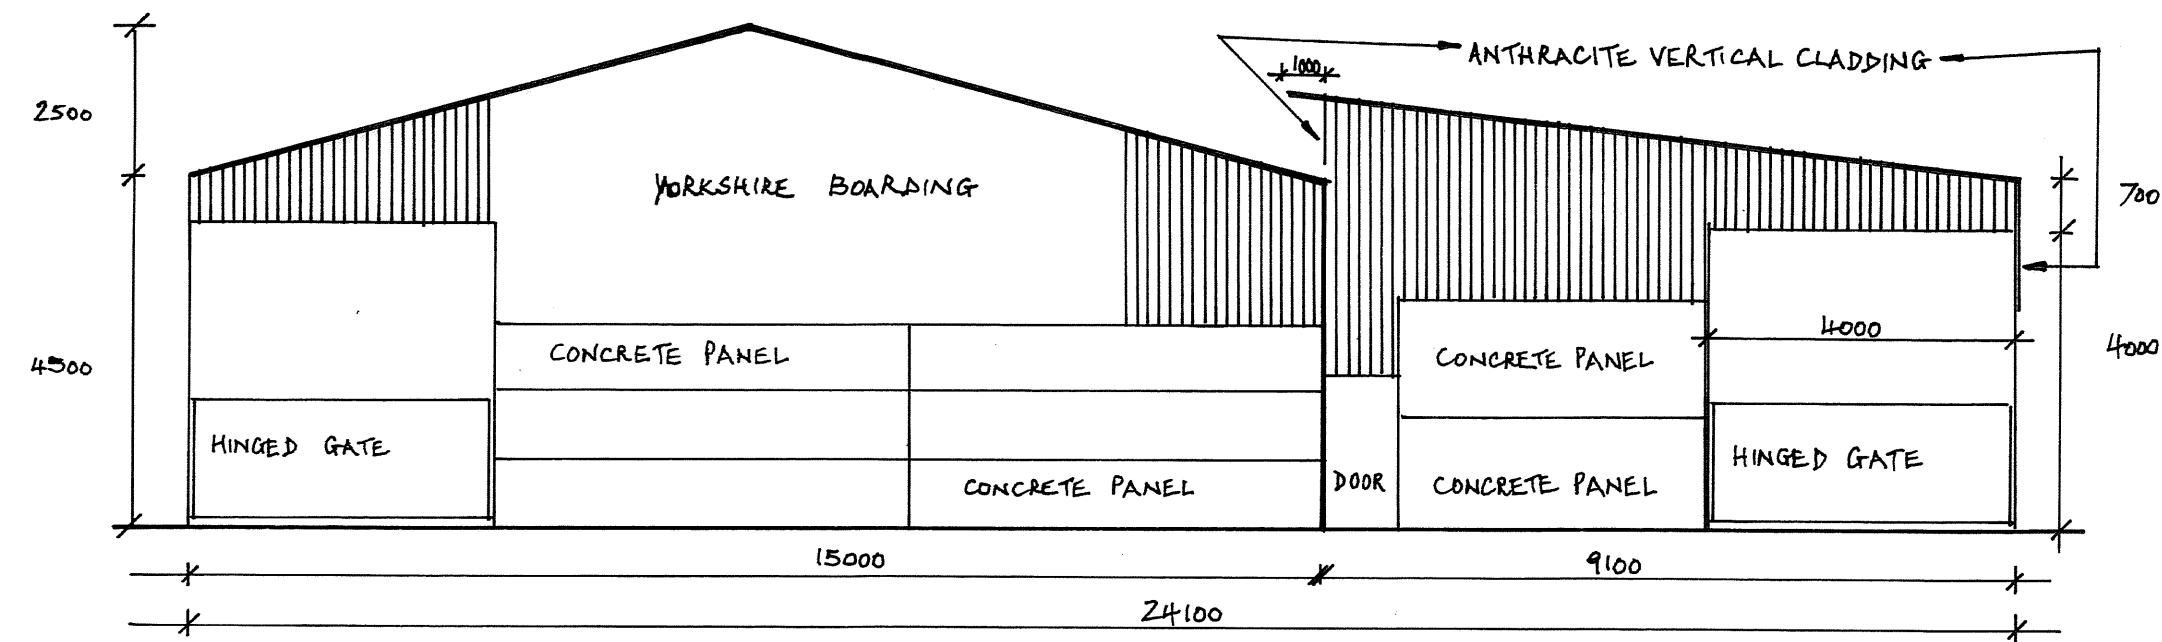

COMBINED NORTH ELEVATION

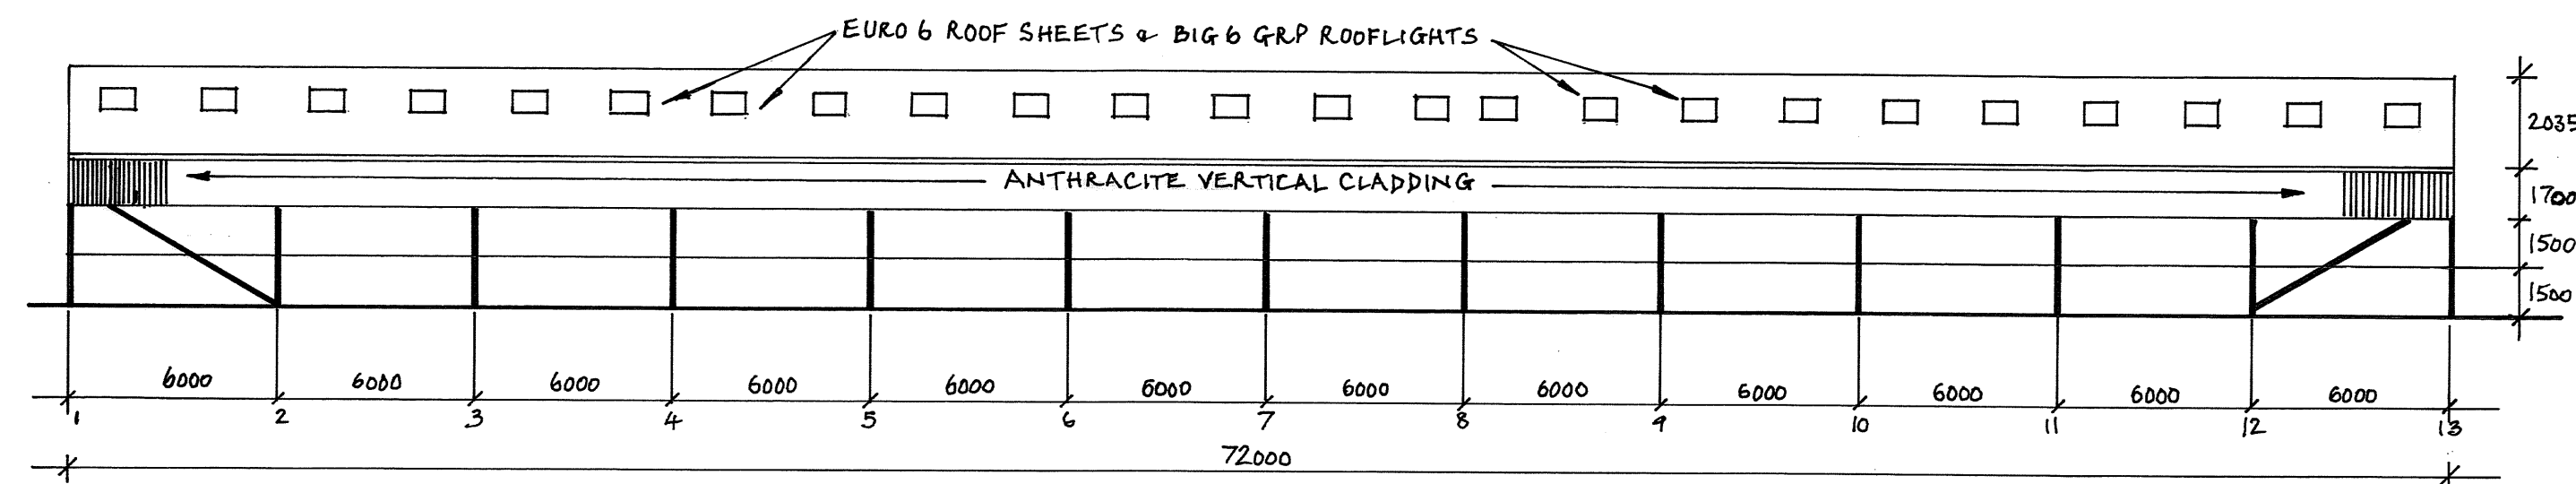

PROPOSED WEST ELEVATION

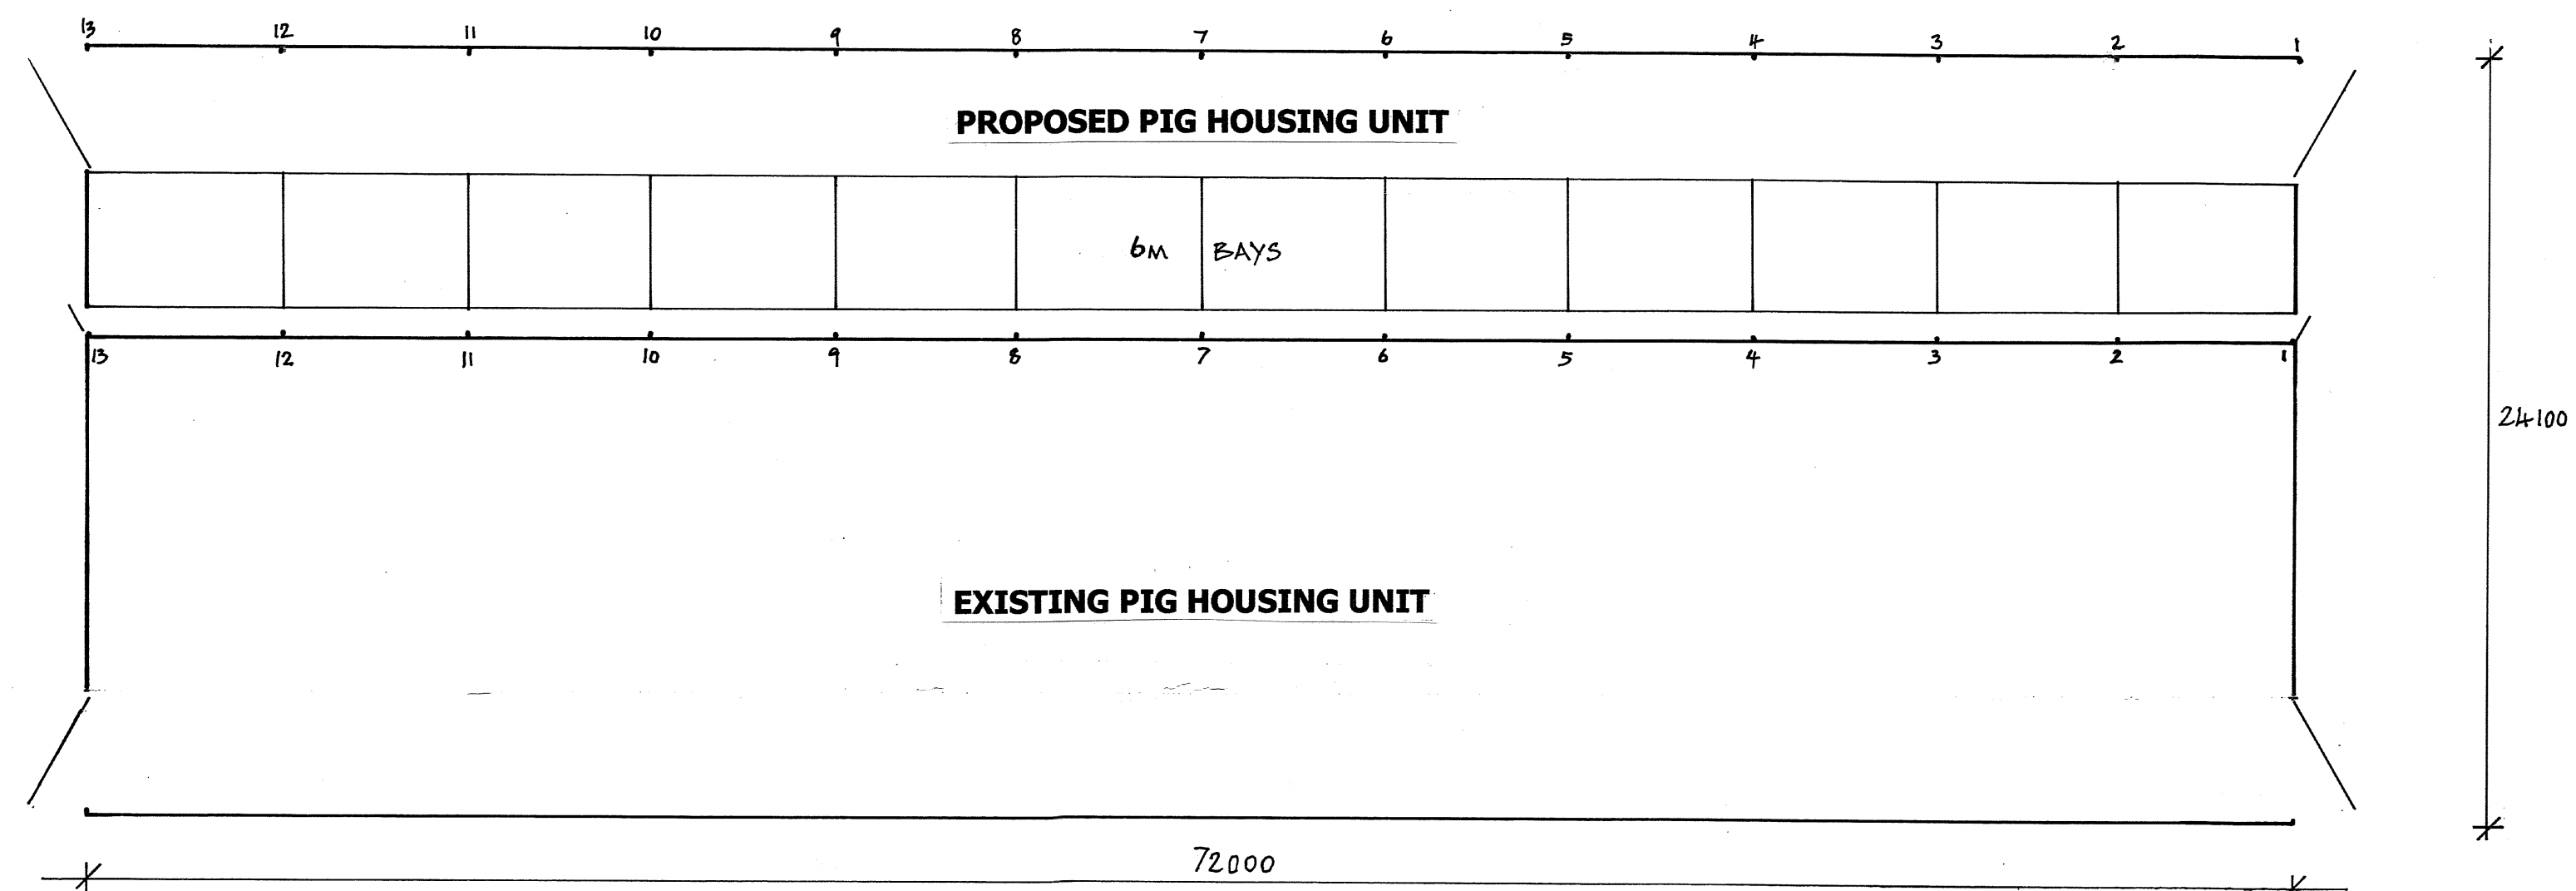

EXISTING & PROPOSED LAYOUT PLAN

NOTES

- ROOF CLADDING:**
Light grey single skin Euro 6
Roof sheets.
GRP Rooflights.
- VERTICAL CLADDING:**
0.5mm Plastic Coated Steel sheets
Anthracite colour 1700mm down from
the Eaves to cloak over the top of
the Concrete Panels.
- RAINWATER GOODS:**
Black 170PVC Gutters with 110mm
Black PVC Downpipes.
- RAINWATER GOODS:**
Black 170 PVC Gutters with 110mm
PVC Downpipes.
- CONCRETE PANELS:**
West Elevation 6000mm x 1500mm high
bolted to UB's

PROPOSED PIG HOUSING UNIT:

M & M Coulam
Pasture Farm
Westdale Drove
Donington, PE11 4XG

GLEESON

M J GLEESON GROUP PLC
HAREDON HOUSE, LONDON ROAD,
NORTH CHEAM, SURREY SM3 9BS
Tel: 081-644 4321 Fax: 081-641 6110

Date 2 MAY 2021 Drwg. No. 03/A
Drawn RHJC:
Scales M.T.S: