

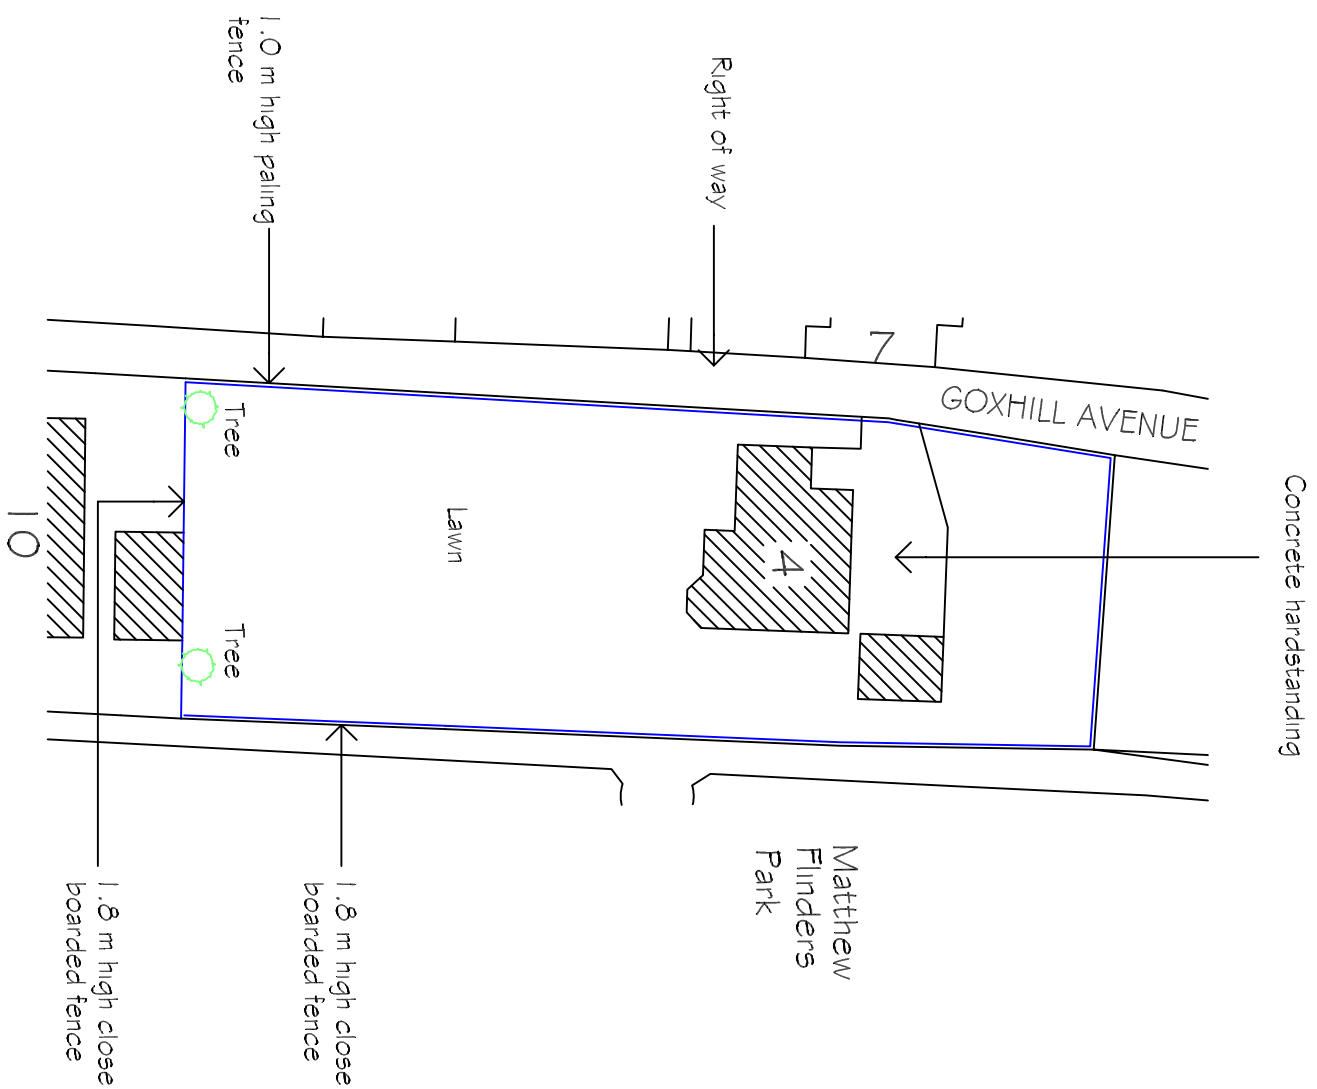


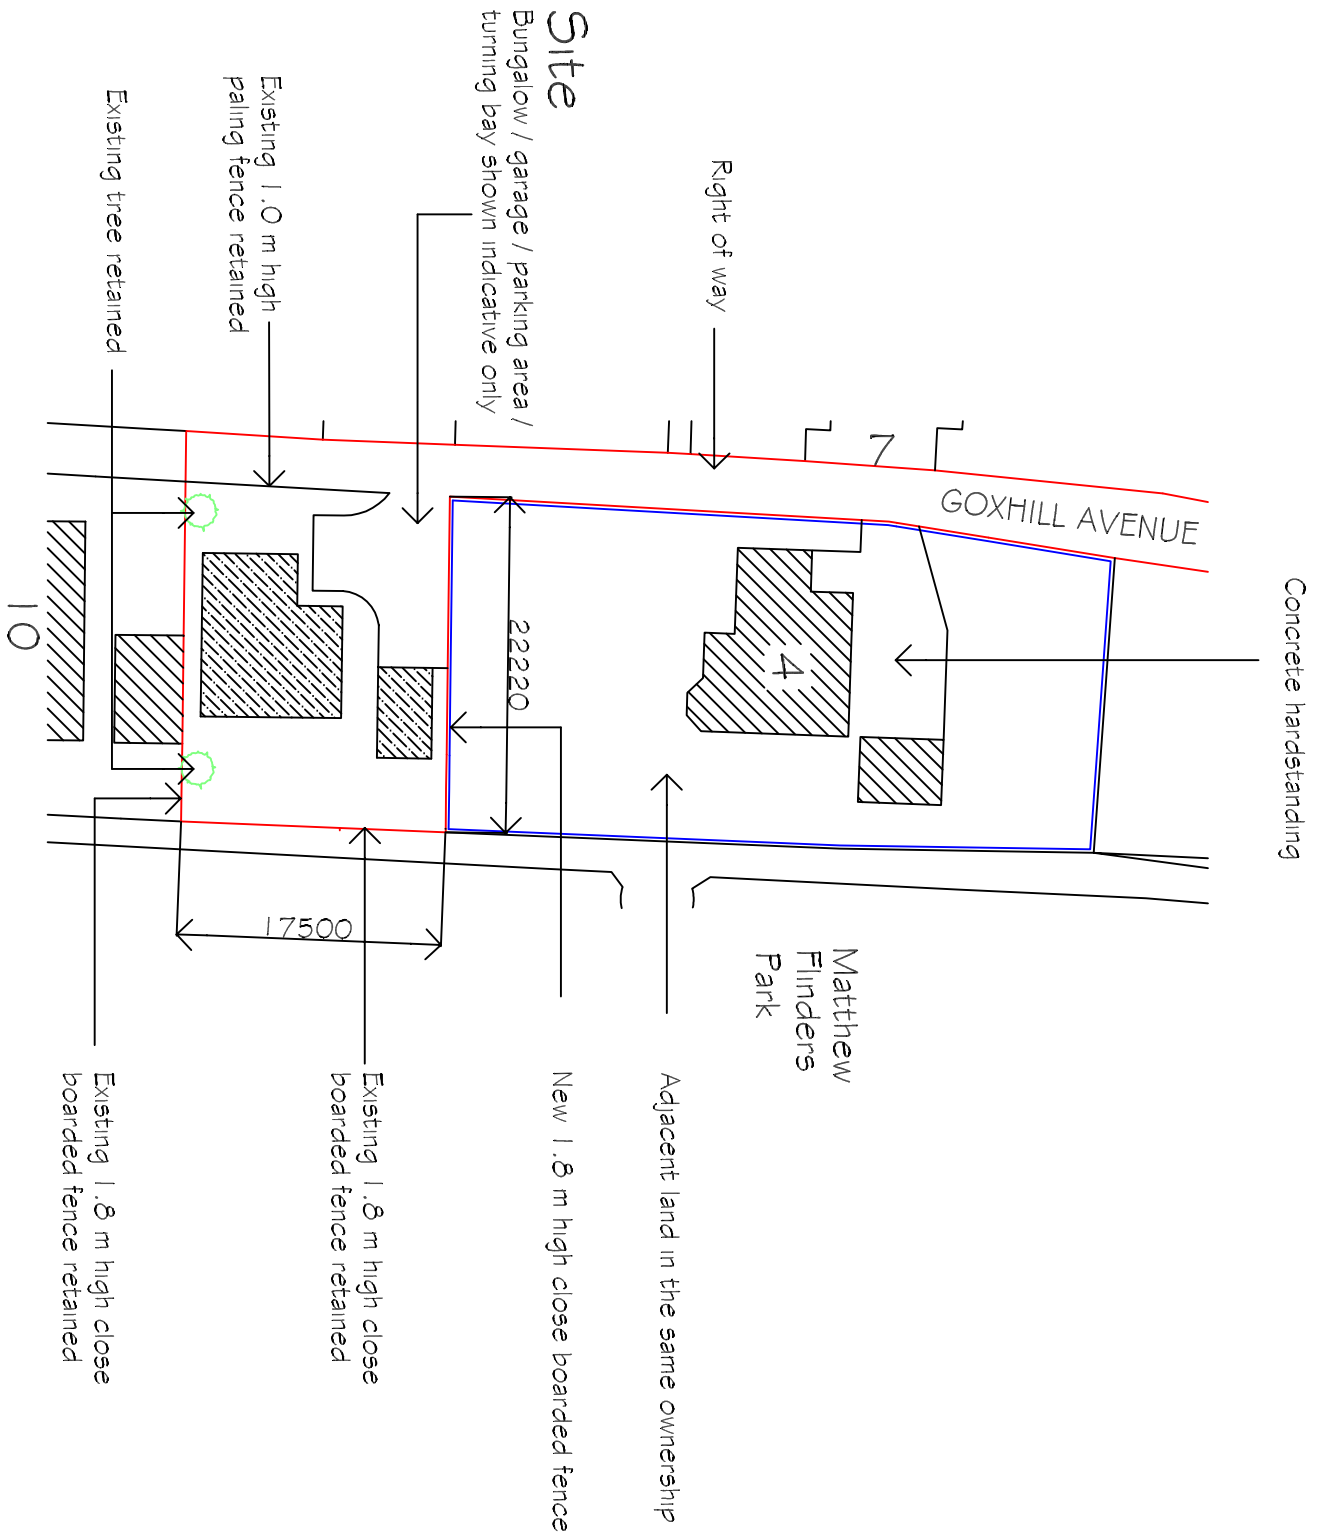


Block Plan - Existing

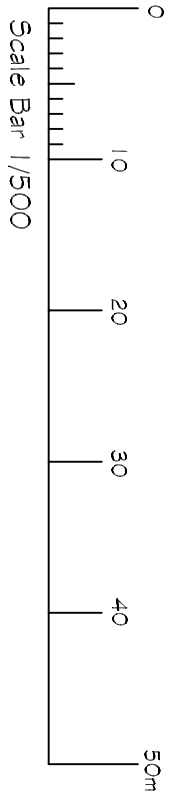


Block Plan - Proposed

Site Area = 0.039ha

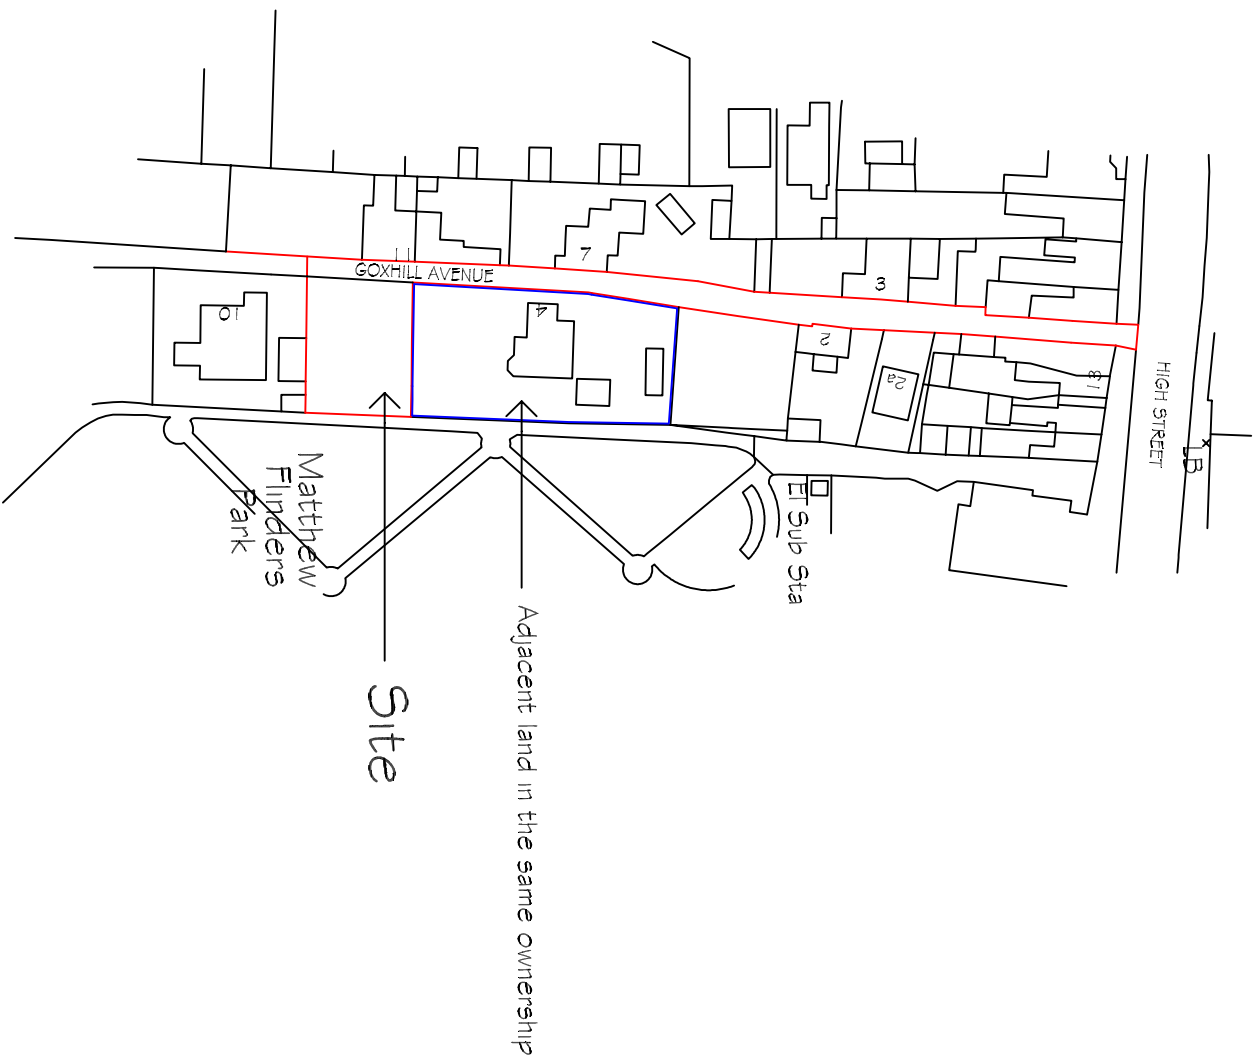

Location Plan

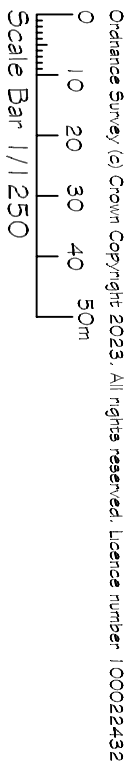

REVISIONS		BY	DATE
DRAWN	MJW		22/6/23
SCALE	1/500 1/1250	CHECKED	

CLIENT
Mrs R Welsh
4 Goxhill Ave
Domington
Spalding
Lincs
PE11 4SZ

PROJECT
Outline approval for construction of detached bungalow & garage
- Resubmission of H04-0632-20

DETAILS

Location & Block Plan

Malcolm Watson
Architectural - Detailing Services
Residential - Commercial - Industrial - Agricultural
Planning & Building Regulations submissions

13 Wimpere Way, Pinxton, Spalding, Lincs PE11 3BX.
Tel / Fax: 01522 761550
email: info@spalding.co.uk