



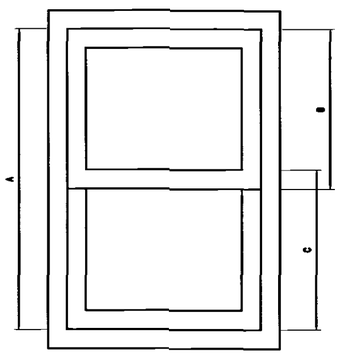






50/50 split
A = H-89
B = H/2-32
C = H/2-20
X = W-82

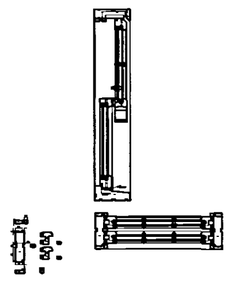





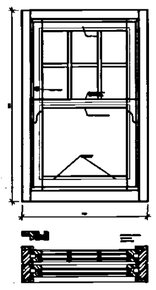


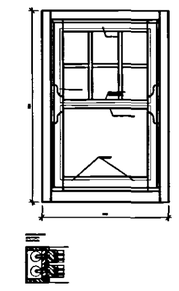


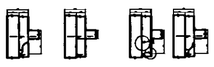


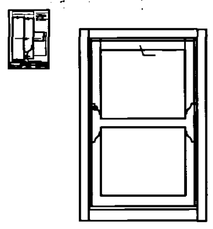


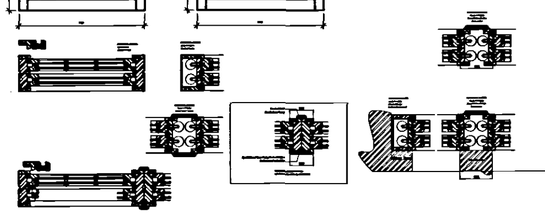


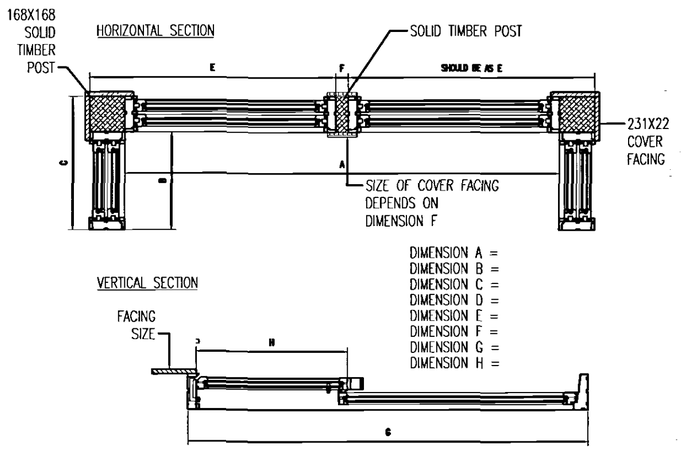


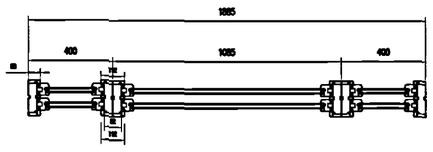


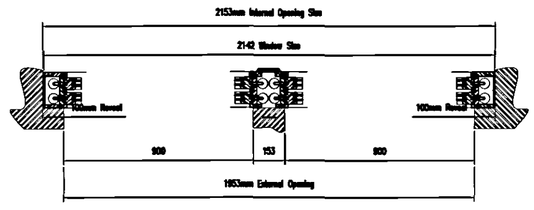


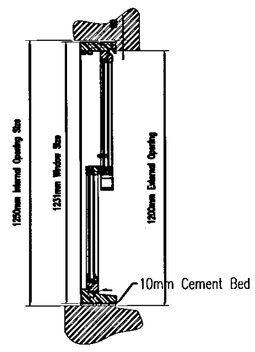


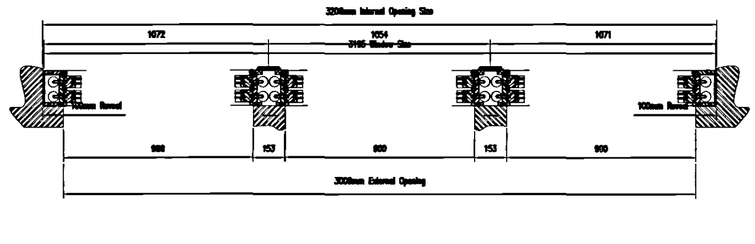


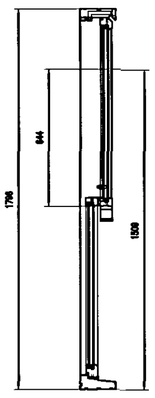


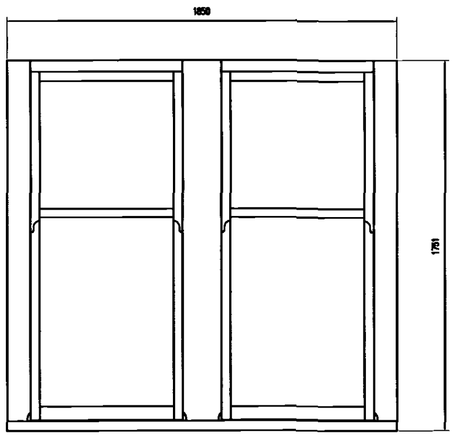

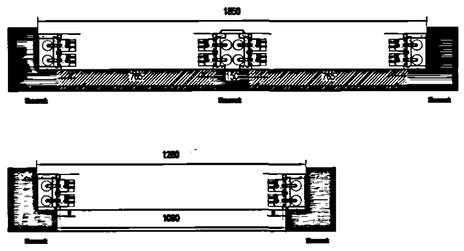

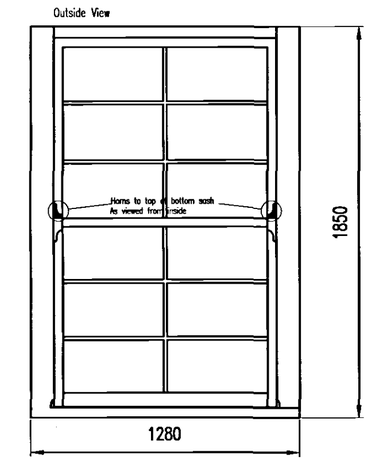

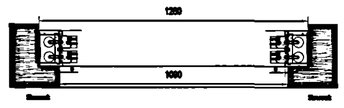

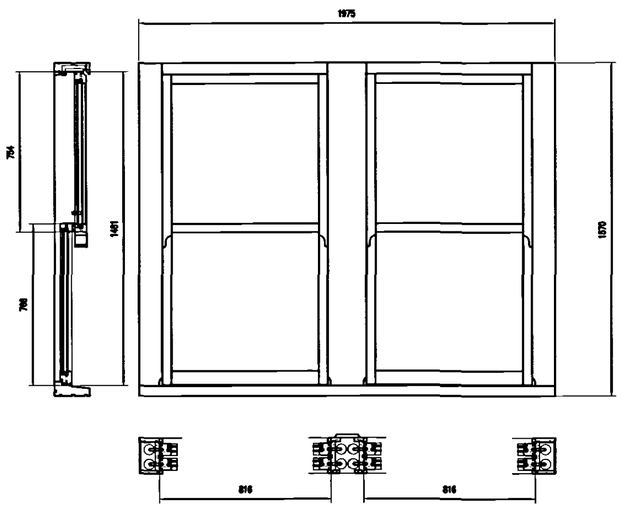

SHDC
PLANNING & DEVELOPMENT
27 APR 2006
Ref. 0583/06

DETERMINED
PLAN

ROBERT
LOWE
CHARTERED
ARCHITECT
1-2 North End, Swineshead
Boston, Lincs., PE20 3LR
Phone 01205-821117
Fax 01205-821139
info@lowe-architects.com

Project:

Date: Apr'2005

Scale: 1: 20

Client:

Drawing Title:
TYPICAL SLIDING SASH DETAILS
MANUACTURER'S DETAILS
BERECO WINDOWS

Project No: Drawn:

Drawing No: BWS-01 Rev:

Contractors are to check all dimensions on site and to report any discrepancy to the Architect.
Do not scale from the drawing.
© 2005