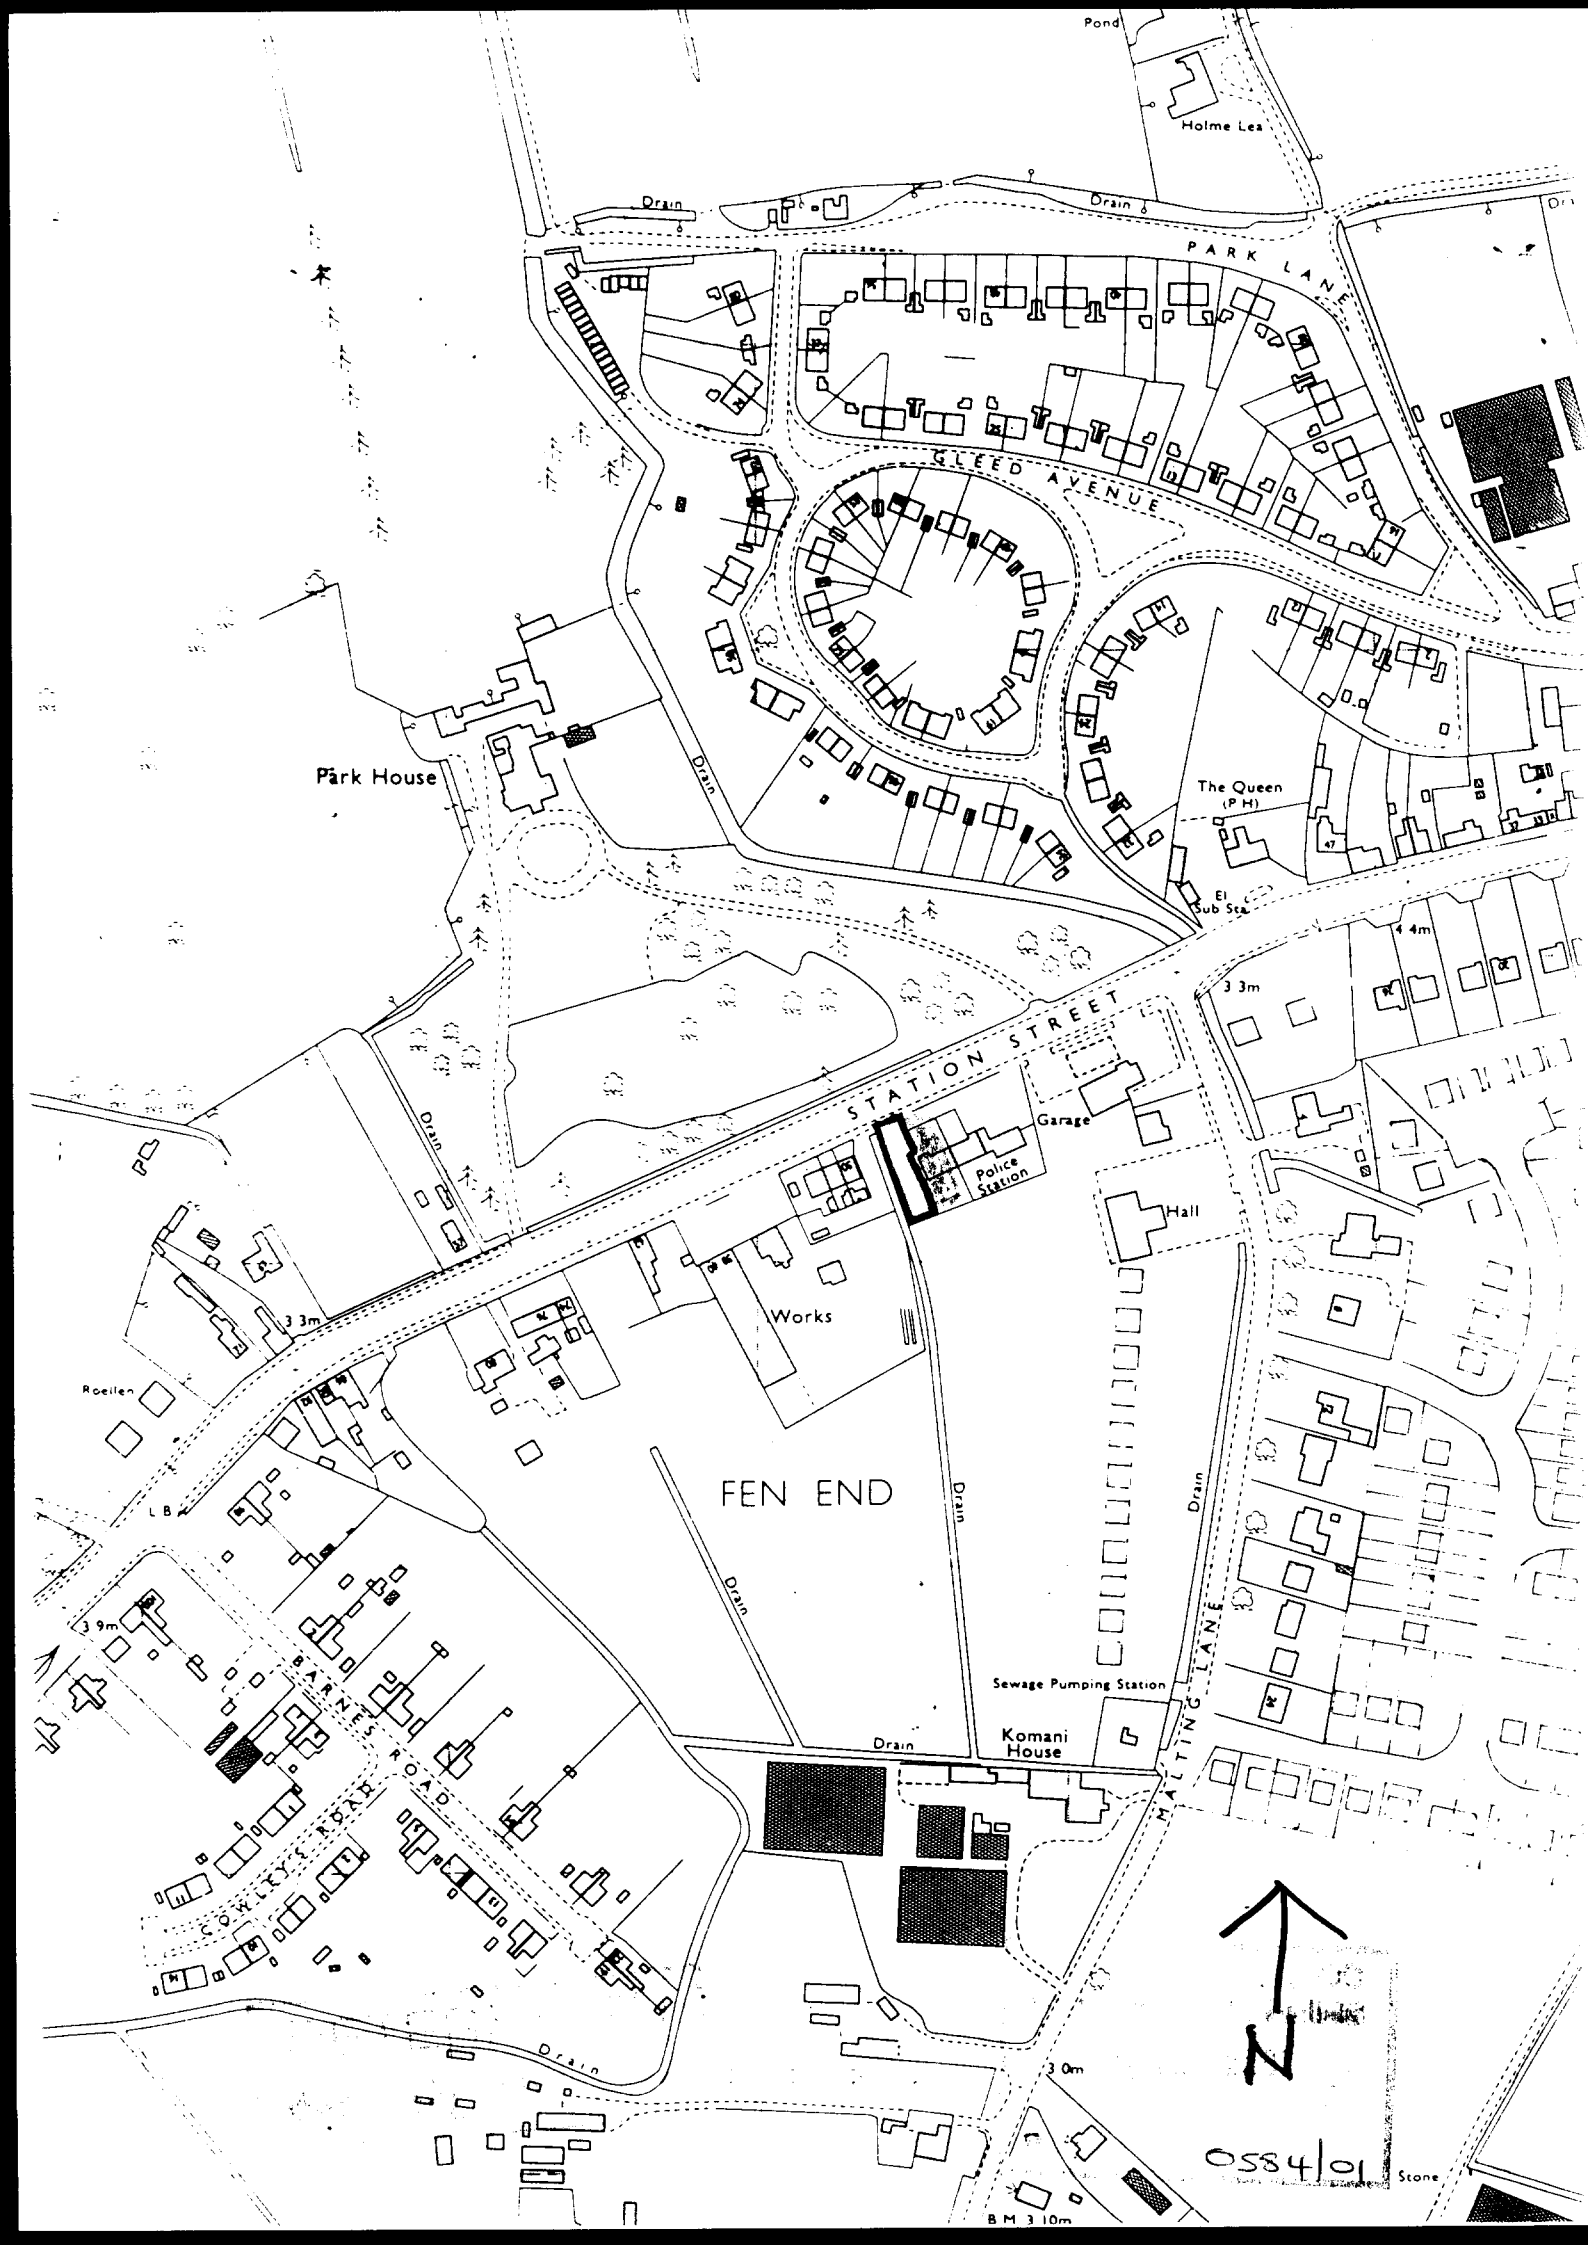
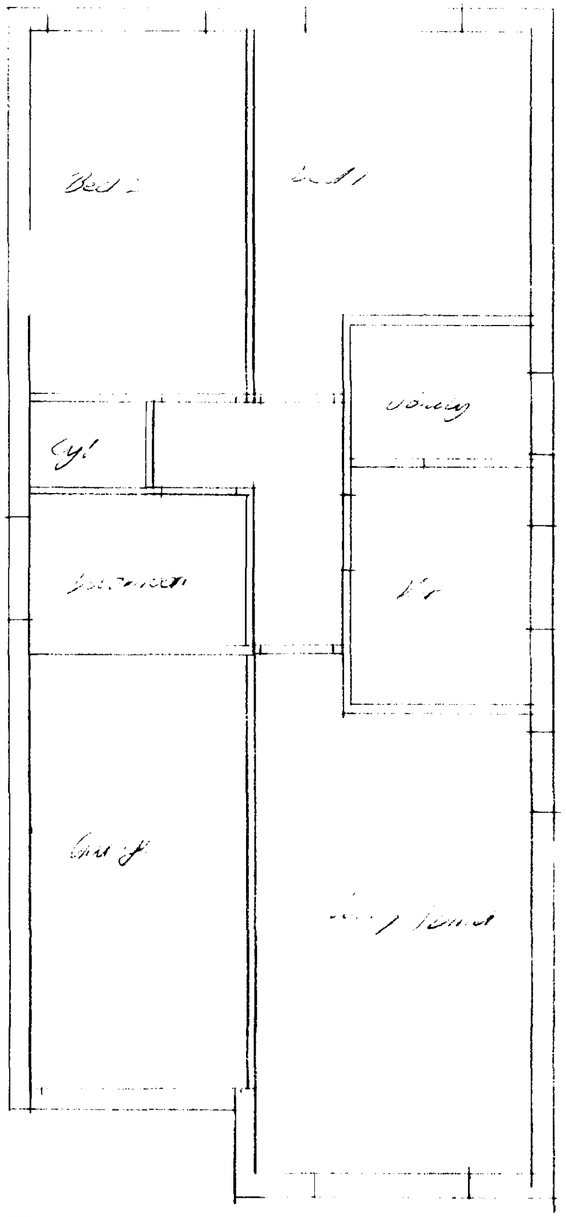
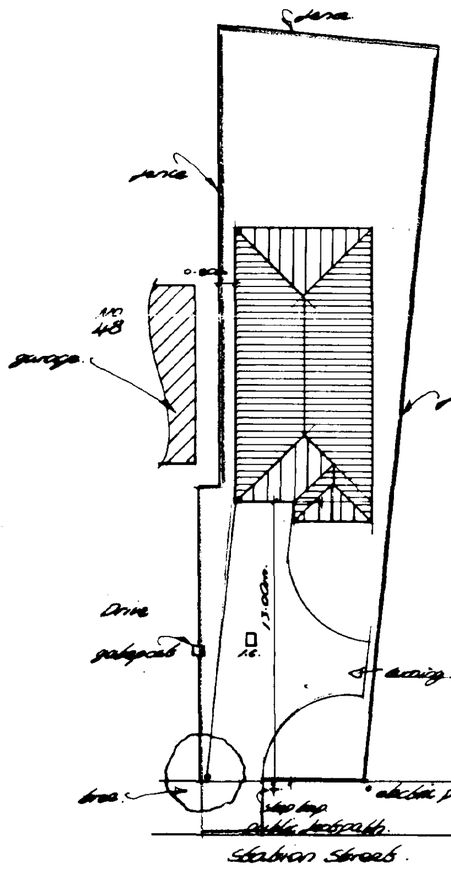

Pond
Holme Lea
Drain
Drain
PARK LANE
GLEED AVENUE
Park House
Drain
The Queen (P H)
El Sub Sta
4 4m
3 3m
STATION STREET
Drain
Garage
Police Station
Hall
Works
3 3m
Roellen
FEN END
Drain
Drain
3 9m
BARNES ROAD
Sewage Pumping Station
Komani House
Drain
MALTING LANE
CORLEY'S ROAD
Drain
3 0m
BM 3 10m
Stone
0584/01
N





DETERMINED PLAN

RECEIVED
HOUGHTON
2001
Ref: 0584/01

CONTRACTOR TO CHECK ALL DIMENSIONS ON SITE BEFORE WORK COMMENCES.

revision	date	init.	revision details
A	[illegible]	[illegible]	Bungalow moved back & altered

PODDINGTONS
43 Double Street, Spalding, Lincs. PE11 2AA
Telephone: Spalding (0775) 61856 68296
architectural design consultants

project
Proposed Bungalow @ Stanion Streets, Deningtan. For:- Mr Viner.

drawing
Outline Application

scale
1:200
1:50

drawing no
PBA-2181/1.

date
July 1988

drawn
D.A. Watkins.

checked

4804 787T

SUMMIT