




FRONT

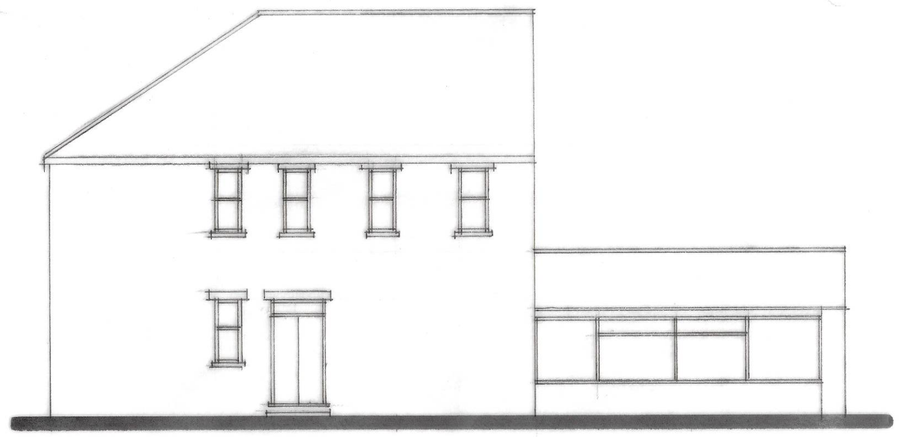


SIDE

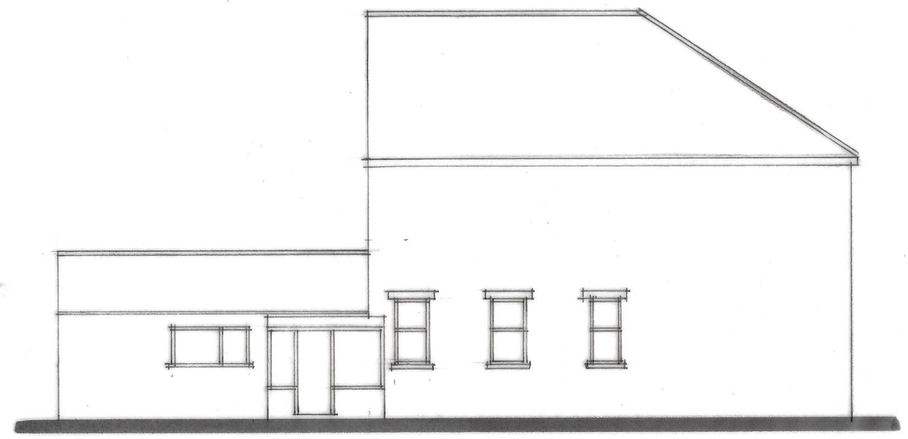

REAR

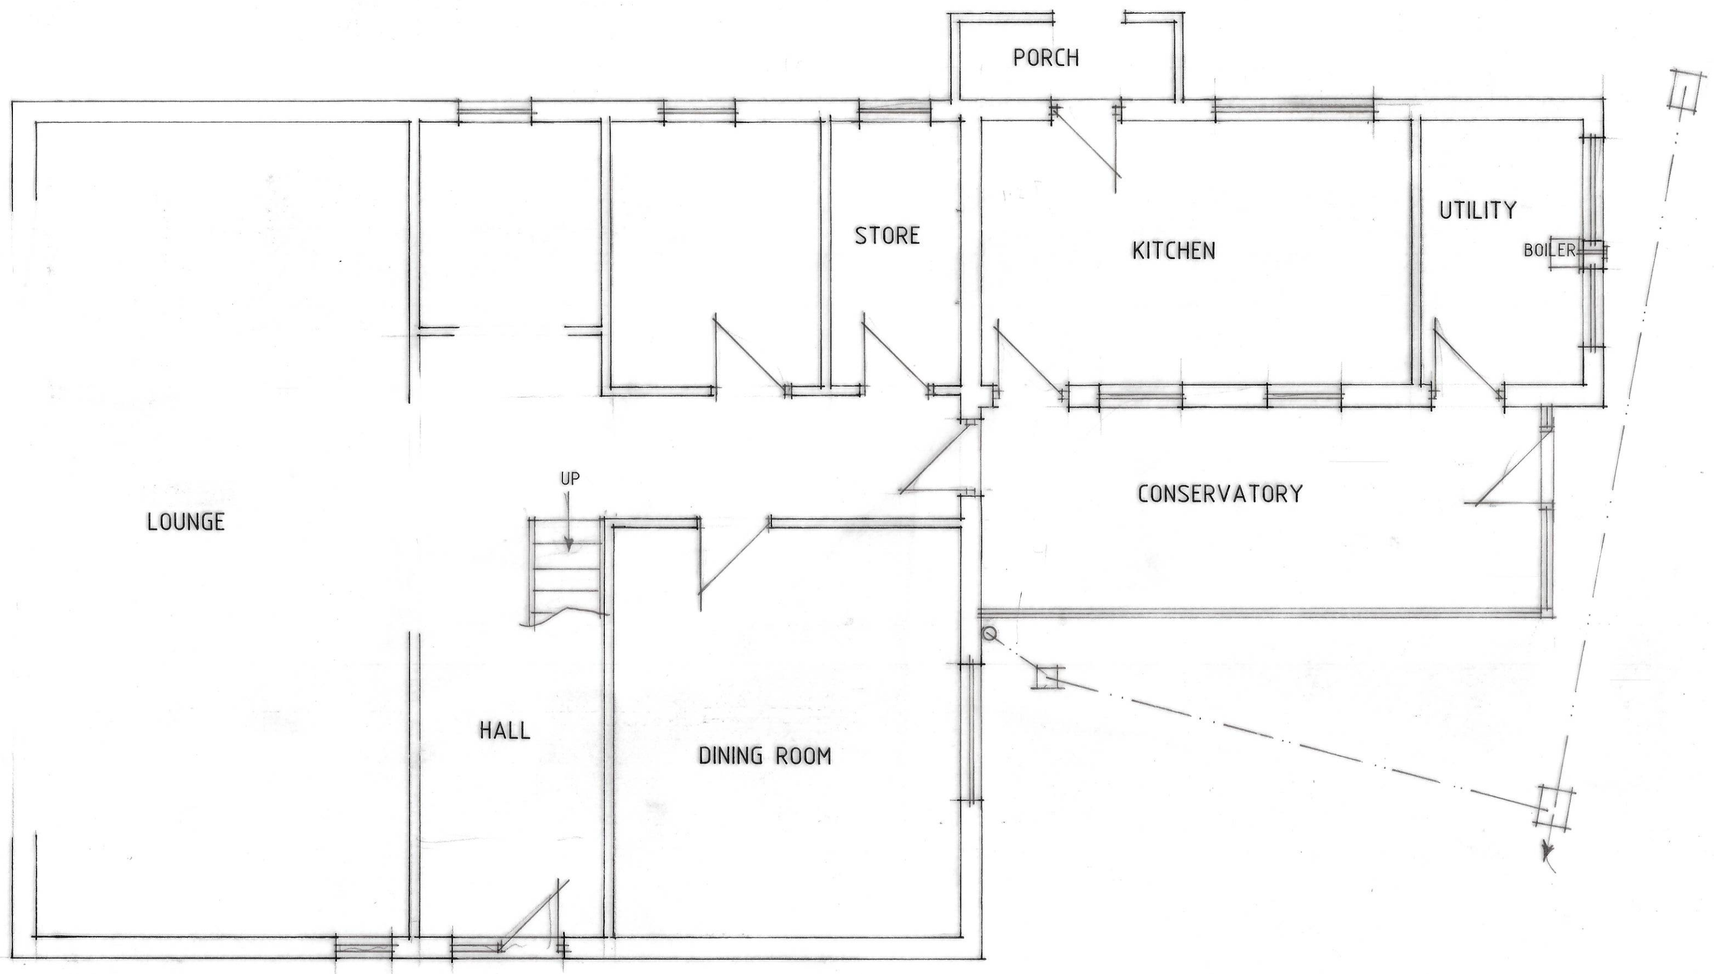

GROUND FLOOR PLAN

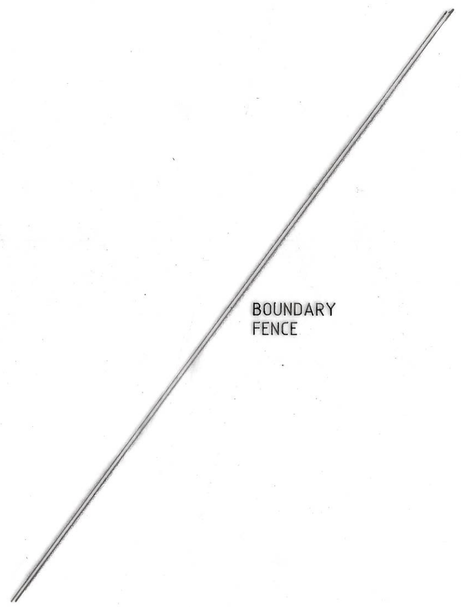

B - ALTS - 11.5.21
A - ALTS - 19-4-21

Status DESIGN
CONSULTANTS IN ARCHITECTURE & PLANNING

PROPOSED EXTENSION AT
6 MILL LANE, DONINGTON
FOR

MRS. S. BELLAMY.

PLAN AS EXISTING

1:50 1:100 | SD21-010/1

APRIL-21 | B.GILHAM.

2 Edinburgh Walk, Holbeach,
Spalding, Lincs. PE12 7AP
Tel: 01406 424343 Fax: 01406 490702