



FRONT



SIDE

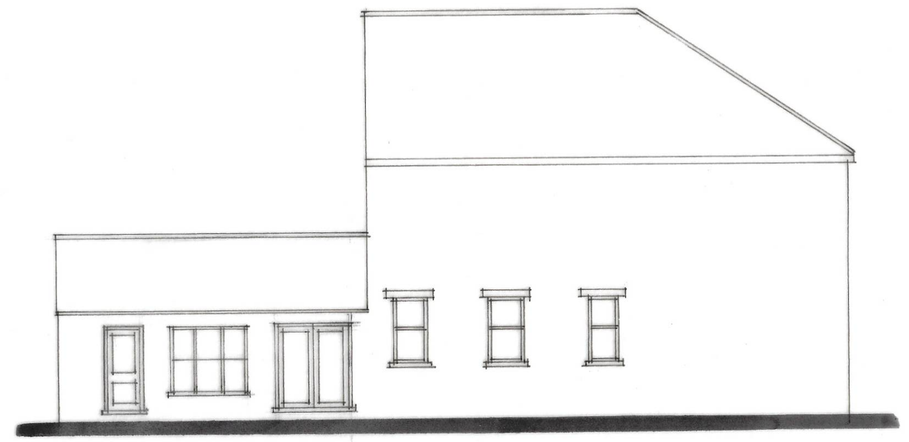

REAR

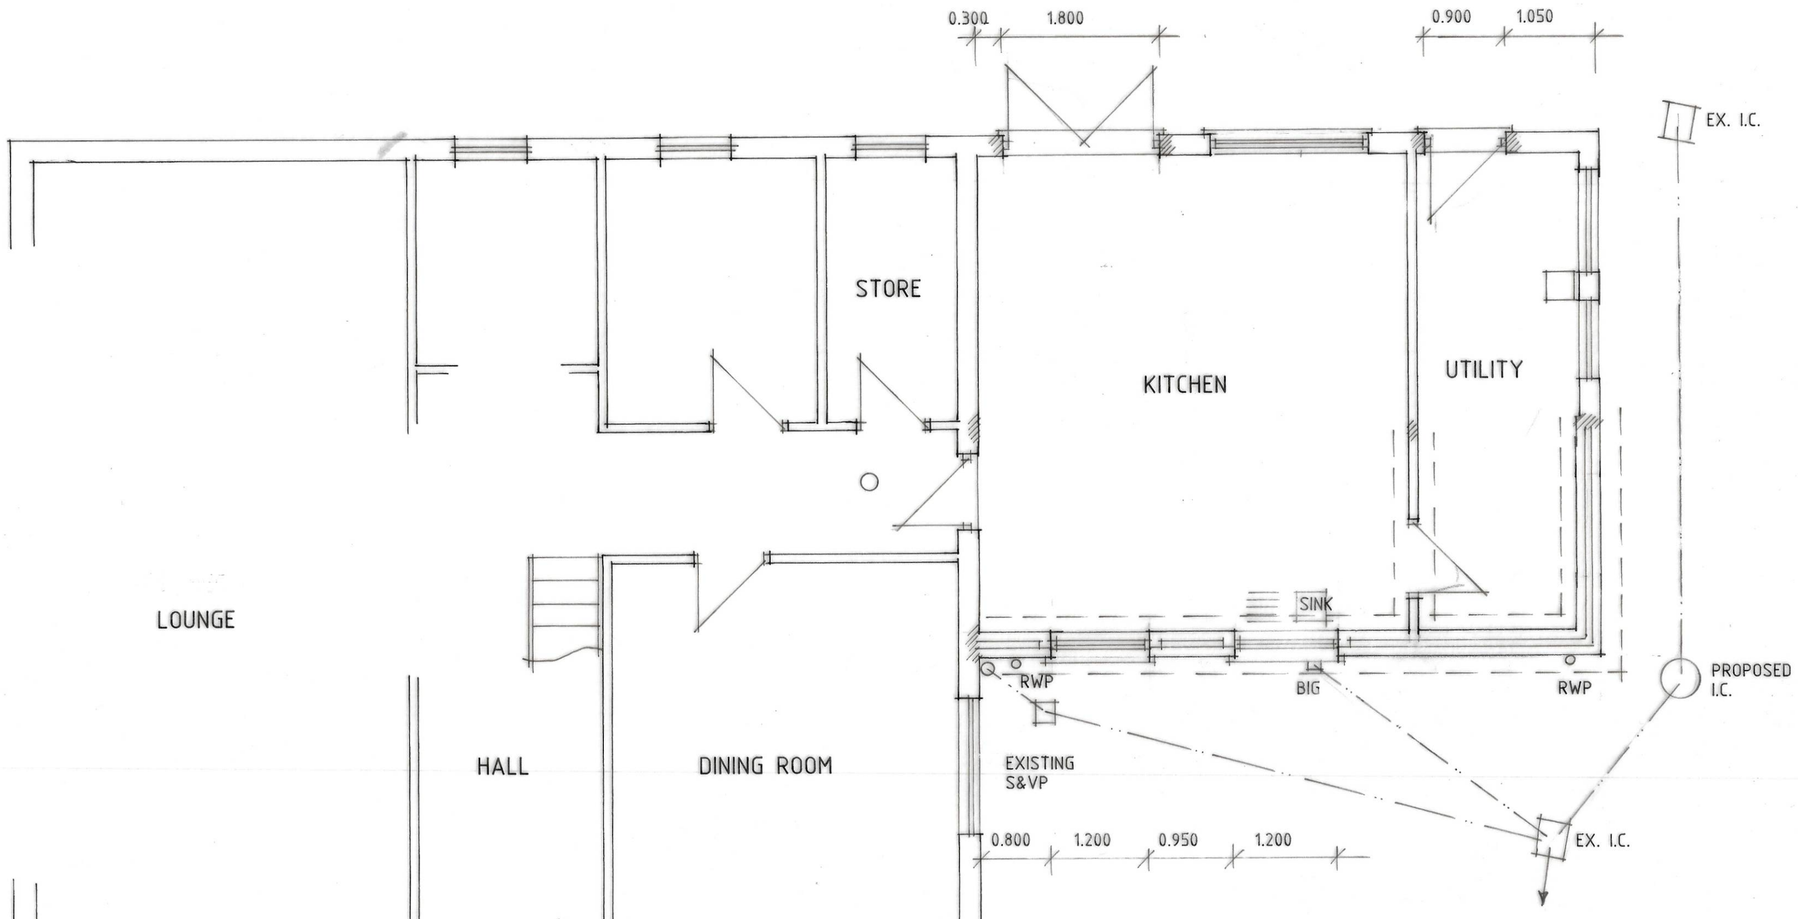

GROUND FLOOR PLAN

C - INF. ADDED - 17.5.21
B - INF. ADDED - 11.5.21
A - ALTS - 19.4.21

Status DESIGN
CONSULTANTS IN ARCHITECTURE & PLANNING

PROPOSED EXTENSION AT
6 MILL LANE, DONINGTON
FOR

MRS. S. BELLAMY.

PLAN AS PROPOSED

1:50 1:100	SD21-010/2
APRIL-21	B.GILHAM.

2 Edinburgh Walk, Holbeach,
Spalding, Lincs. PE12 7AP
Tel: 01406 424343 Fax: 01406 490702