



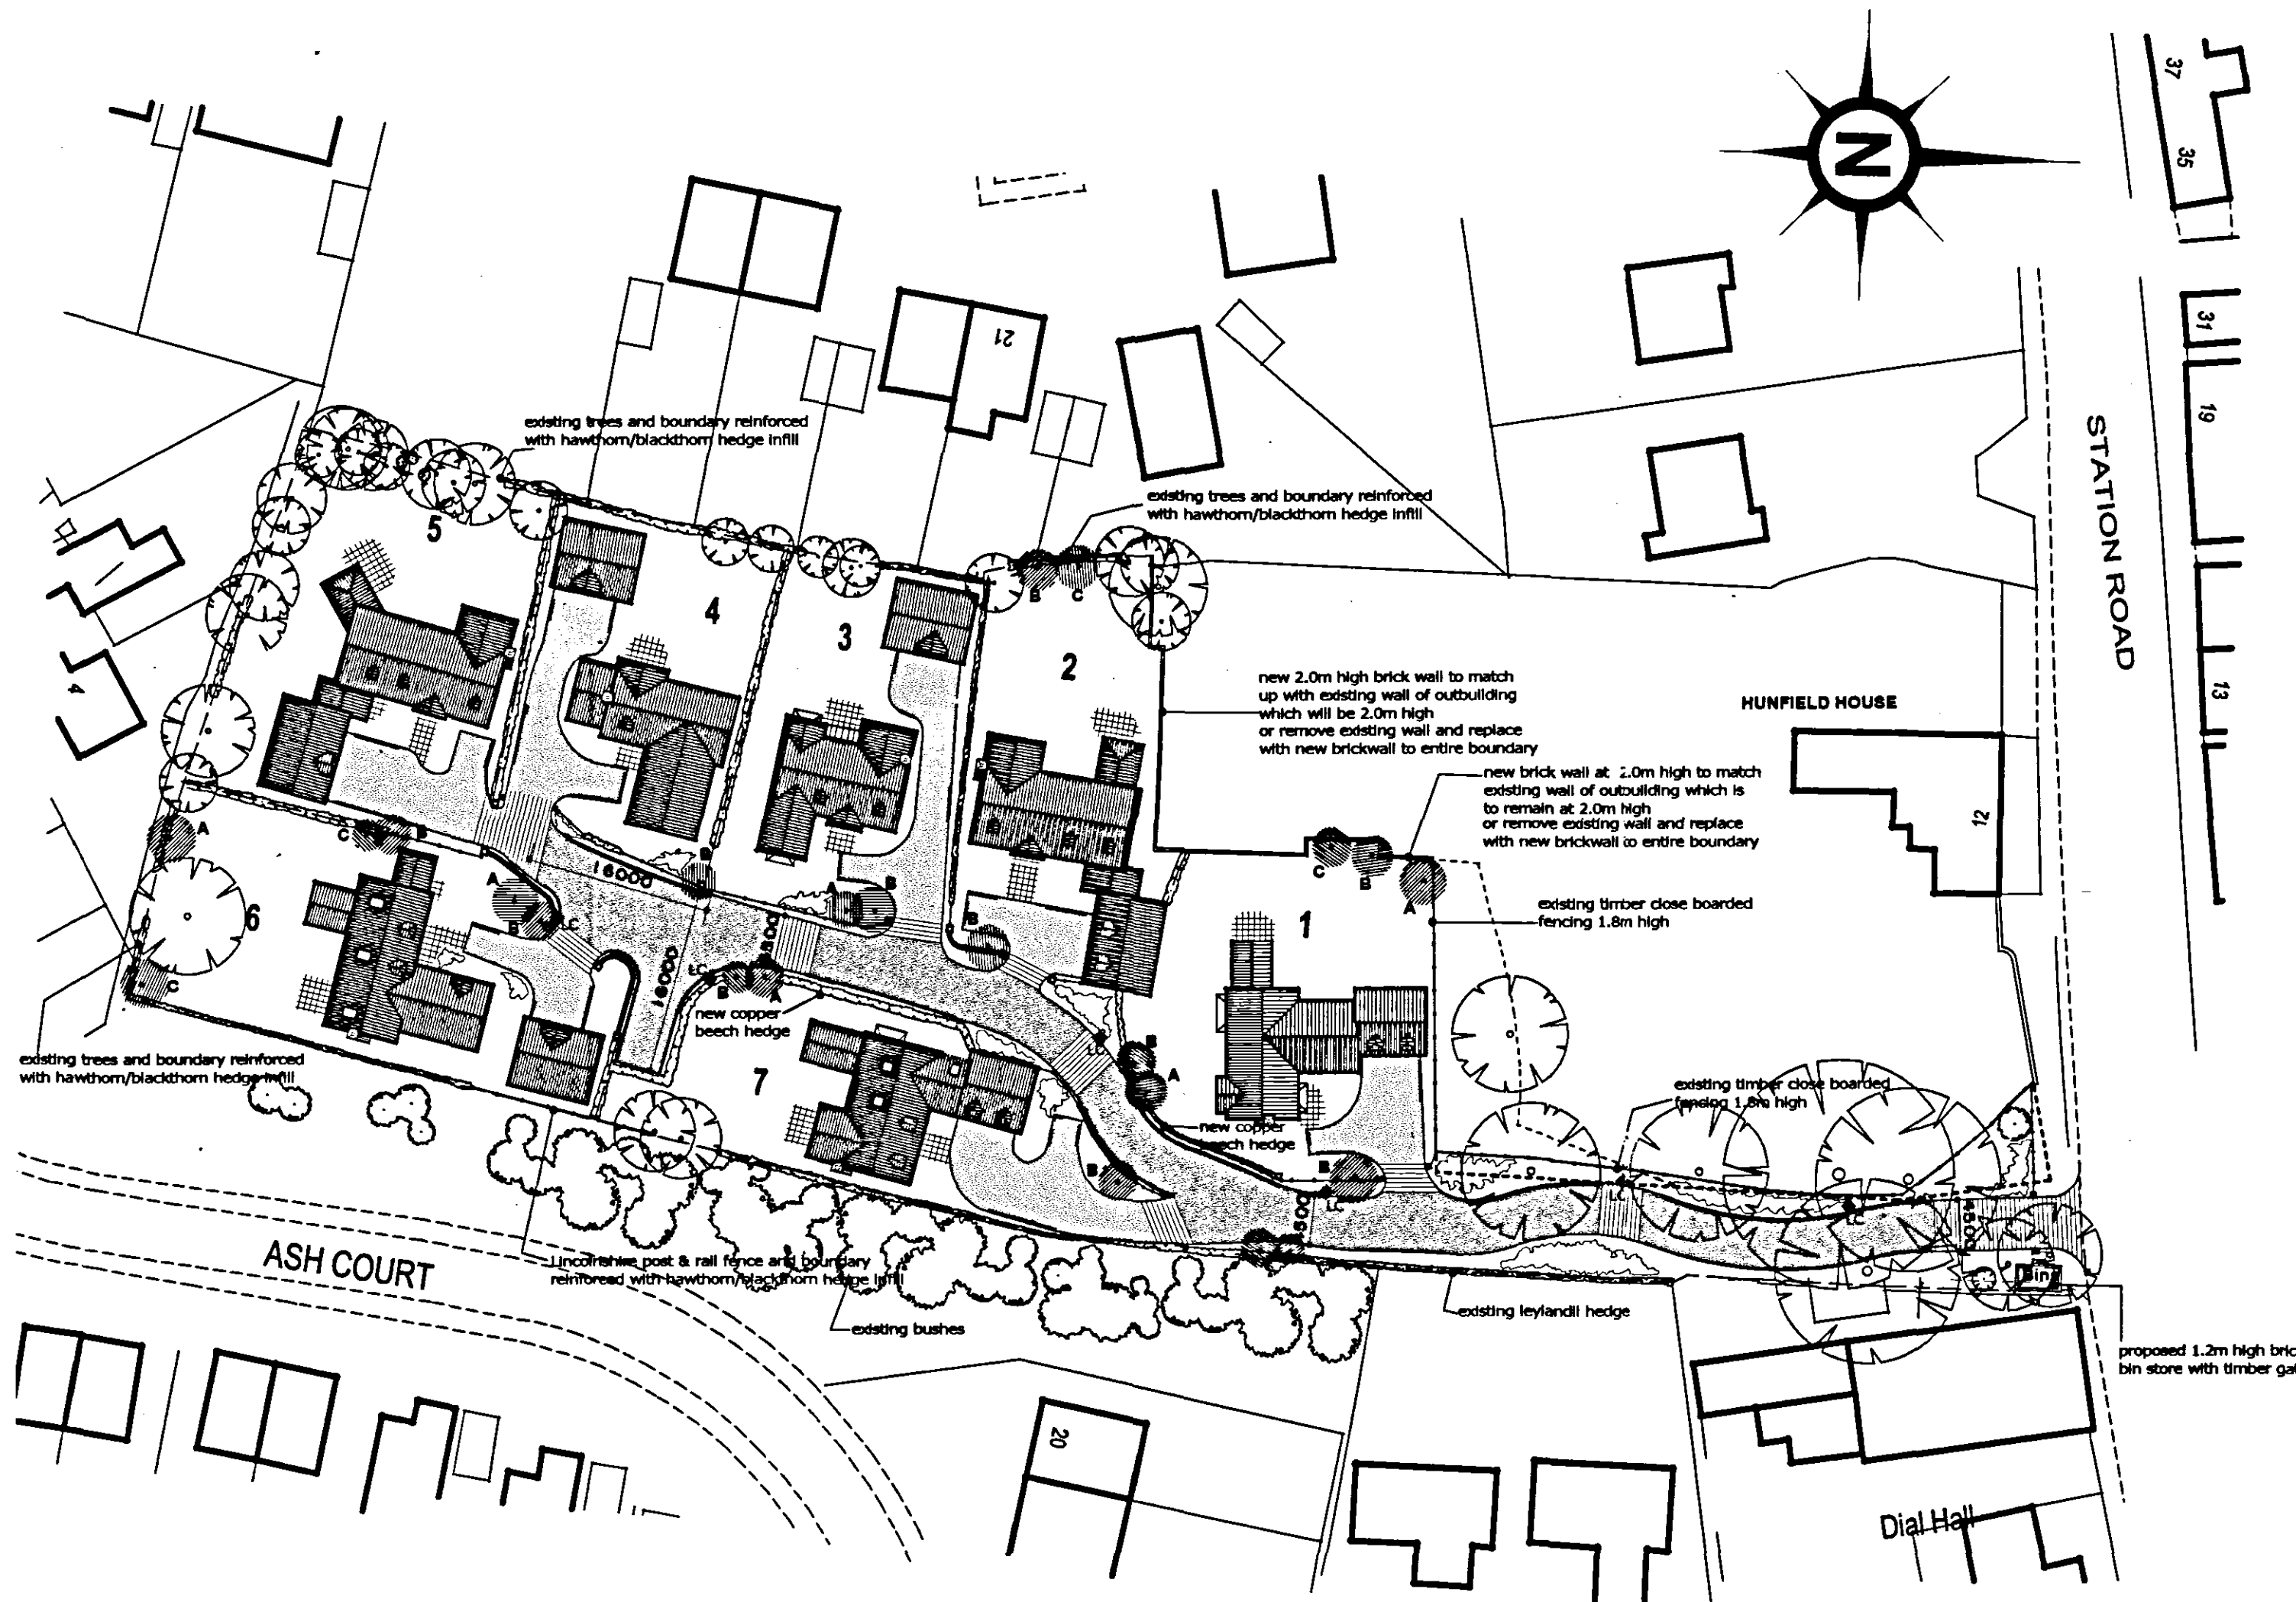

Site Layout Plan 1:500

Landscaping Key

- | | | | |
|--|--|--|---|
| | mixed shrub planting
60% viburnum sinus
25% lavender 25% senecio | | existing trees |
| | gravel finish to individual private drives with brick kerb edgings | | new tree planting
"A" rowan "B" silver birch "C" alder |
| | tarmac finish to main private drive with country kerb edgings | | riven paving slabs |
| | granite setts to rumble strips and first 10.0m of main drive | | new hedging |
| | Lincolnshire post & rail fence | | grass areas |
| | close boarded timber fence | | |
| | new brick wall and piers | | |

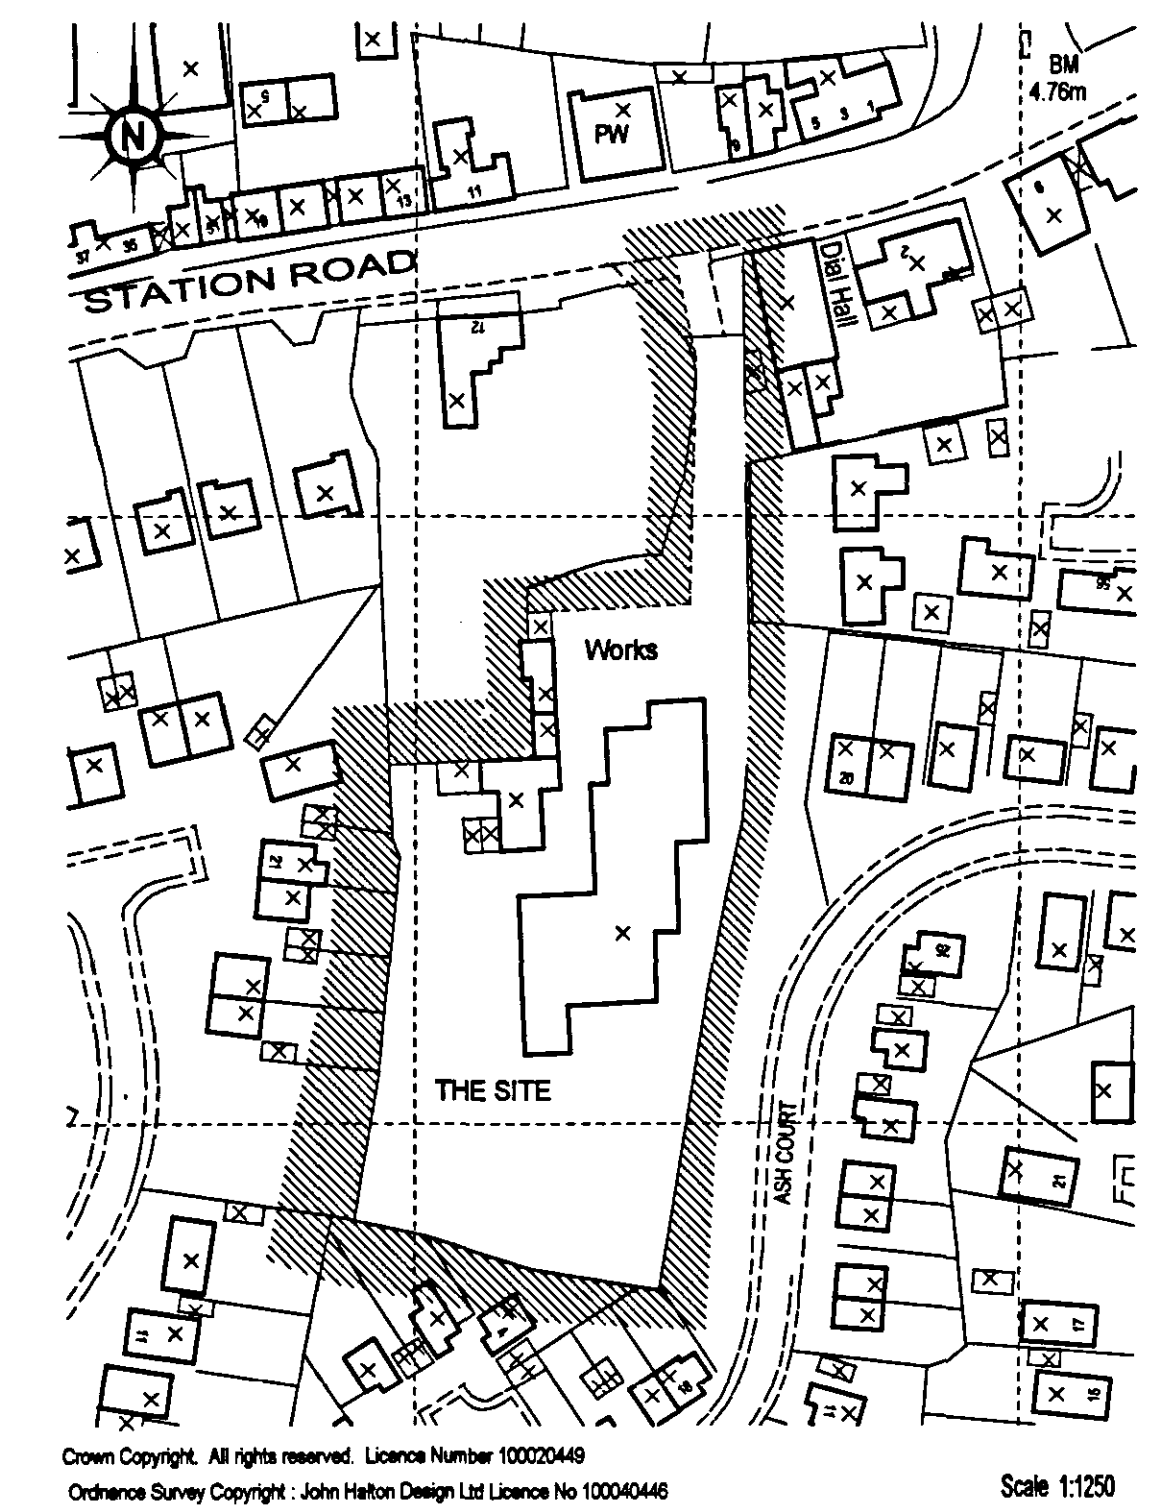

Site Location Plan 1:1250

SHDC
PLANNING & DEVELOPMENT
28 APR 2005
Ref. 0587/06

JOHN HALTON DESIGN LTD
CHARTERED BUILDING CONSULTANCY
ARCHITECTURE

The Point Office Park Weaver Road Lincoln LN6 3GN
Tel/Fax: 01522 692288 Email: haltondesign@btopenworld.com

scale 1:500 - 1:1250 date April 2004
drawn by KC checked jh

DETERMINED
PLAN

- Revision 'B' 07-10-04 Kc
Bin Store Added To Drawing
- Revision 'C' 11-10-04 Kc
Bin Store Re-Sited
- Revision 'D' 09-11-04 Kc
Lighting columns added
Boundary walls added to plots 1 & 2
- Revision 'E' 02-11-05 Kc
Tarmac to replace gravel surface to main access road
- Revision 'F' 04-04-06 Kc
Dormers added to plots 2,3,4 & 5

JH1006-01 F

Proposed Residential Development
Station Road
Donington
Nr Spalding Lincs

CHRYSLIS HOMES LTD

Contractor must check all dimensions on site.
Discrepancies must be reported immediately to office before proceeding.
© Copyright Reserved