

SVBC
Planning & Development
 12 AUG 2009
 Ref: 0597/09




3, Quadring Road,
Donington.

- A-B 38' 6"
- B-C 97'
- C-D 126' 6"
- D-E 26' 6"
- E-F 90'

SHDC
Planning & Development

12 AUG 2009

Ref: 0597/09

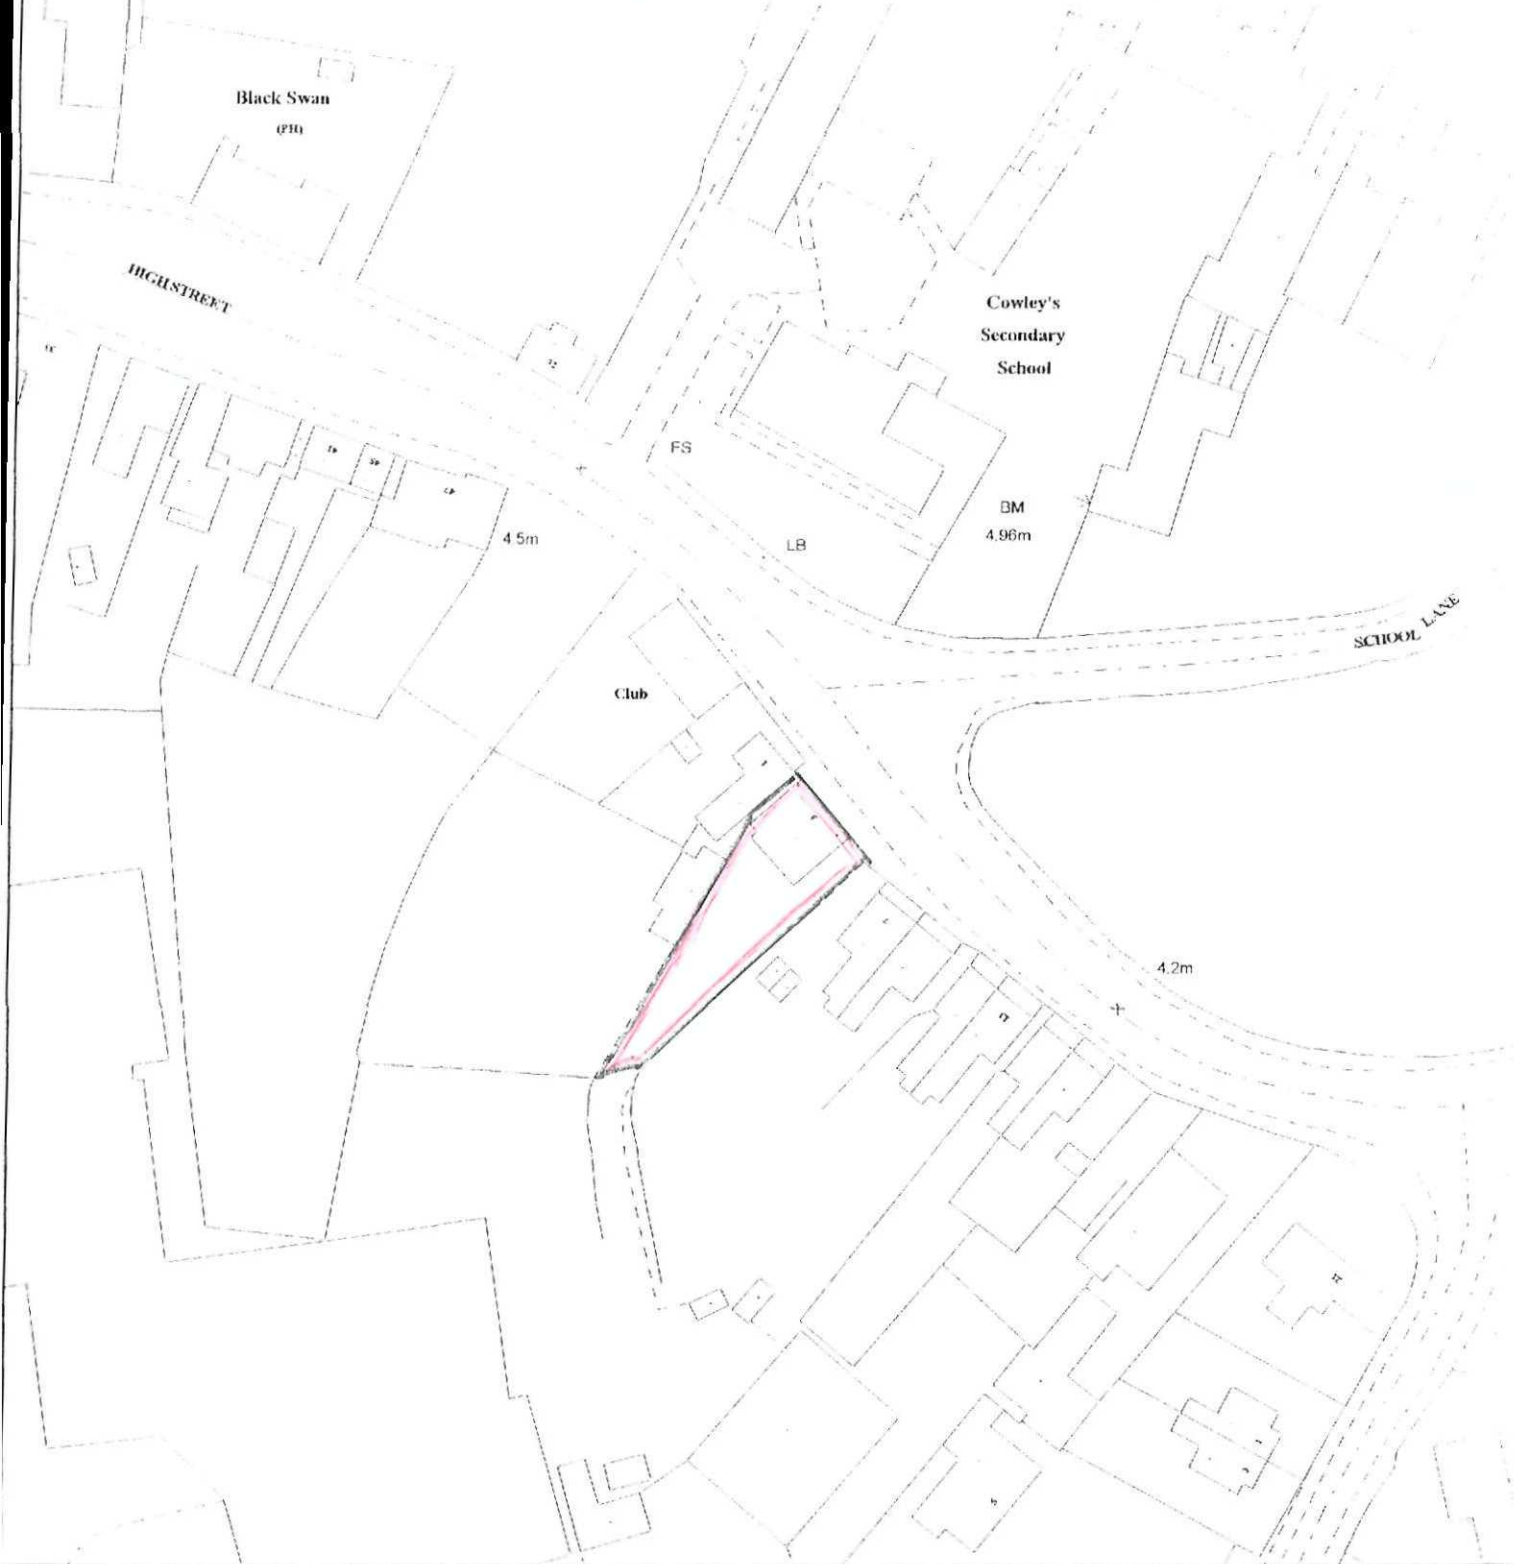

S O U T H



TITLE -

MAP REF: TF2135NW

SCALE: 1:1000

Based upon the Ordnance Survey Mapping with the permission of the Controller of Her Majesty's Stationery Office © Crown Copyright. Unauthorised reproduction infringes Crown copyright and may lead to prosecution or civil proceedings. SHDC Licence LA079413.

Club



1

3

7

**DONINGTON CONSERVATION AREA
NOTICE OF MAKING OF ARTICLE 4(2) DIRECTION**

PROPERTY ADDRESS: No.3 Quadring Road, Donington.

REFERENCE No: DON/01/09

The plan shows the building elevations which at this time are covered by the above Direction.