


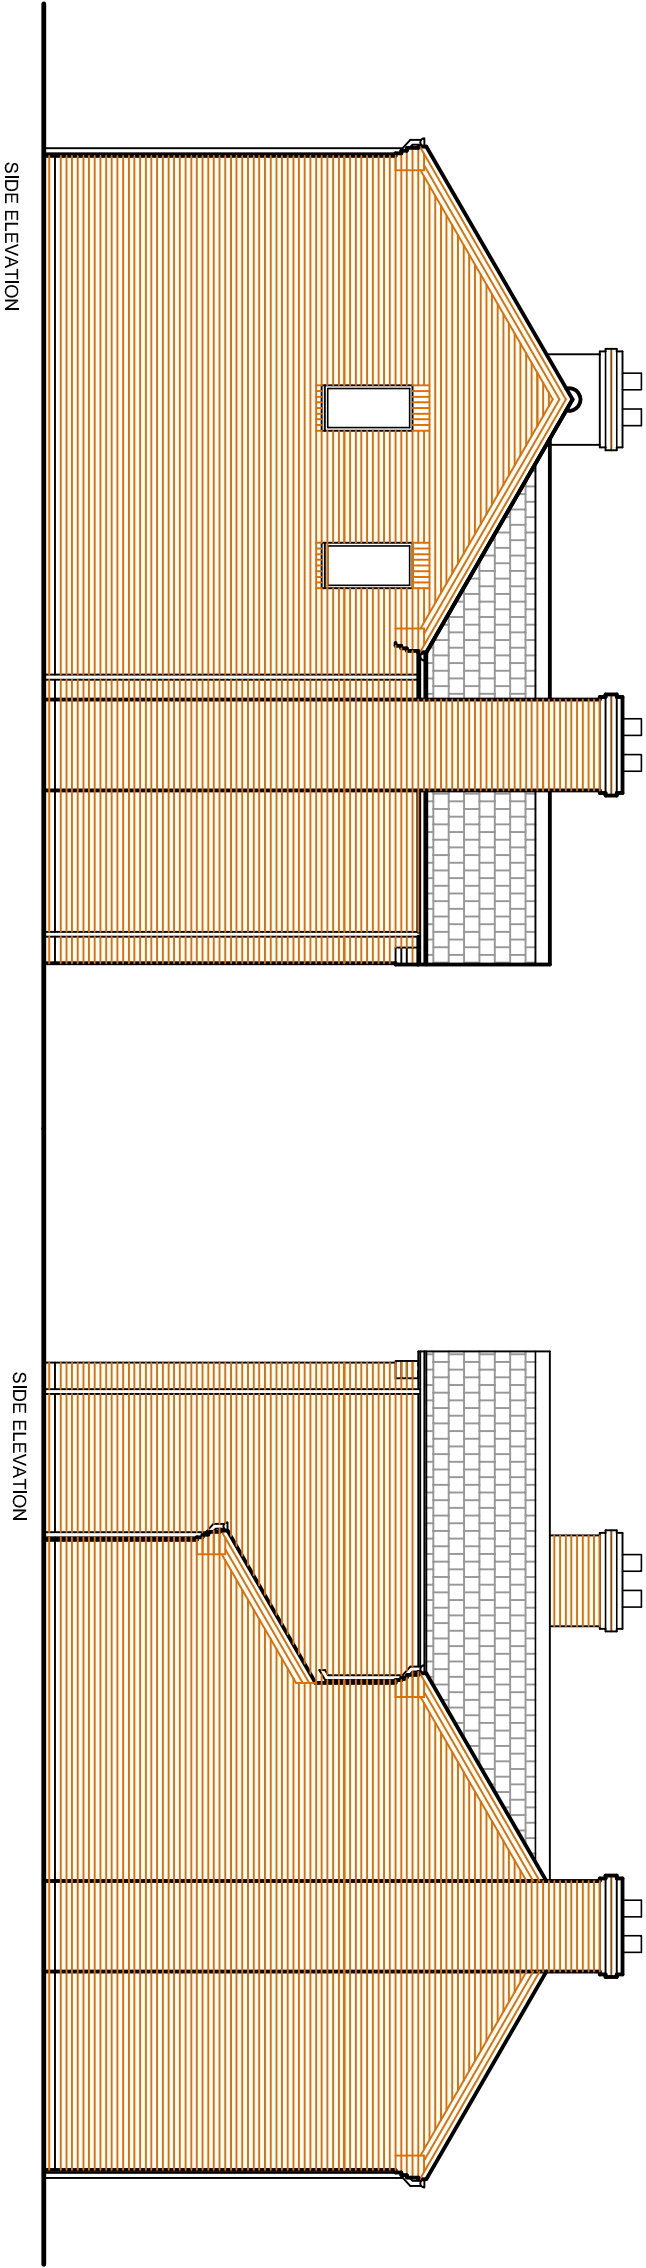


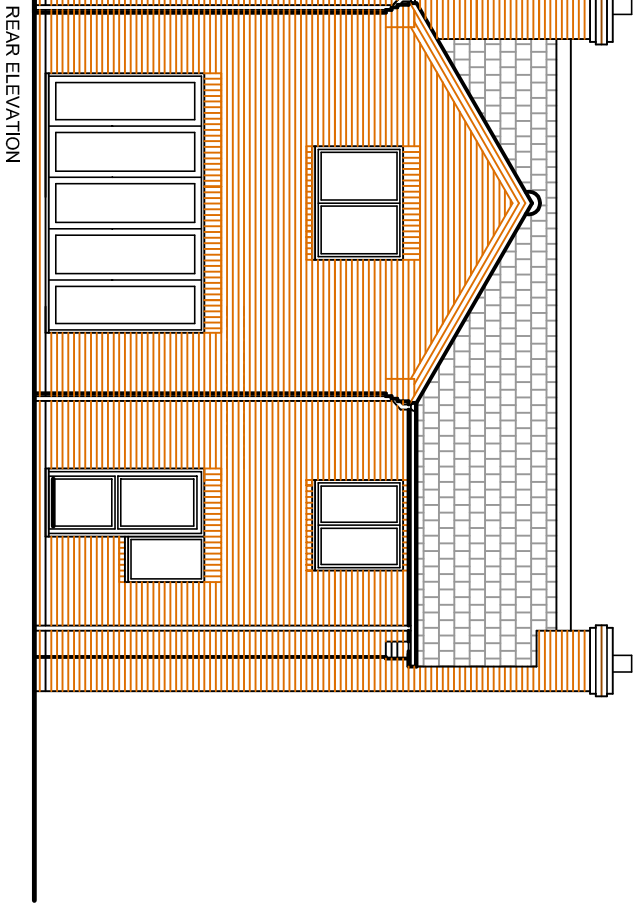

ELEVATIONS 1-100

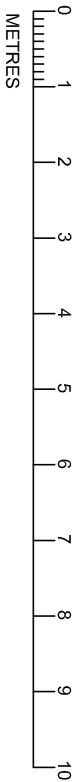

| Rev | Date | Detail |
|-----|------|--------|
|     |      |        |
|     |      |        |
|     |      |        |
|     |      |        |

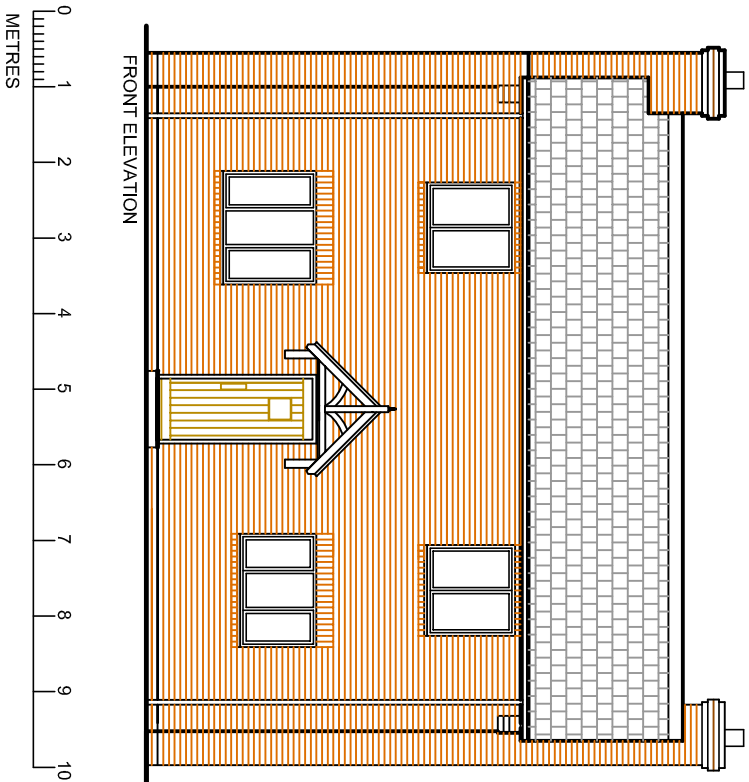

INTERIOR DESIGN | ARCHITECTURE | PROJECT MANAGEMENT

28-29 Maxwell Road, Peterborough PE2 7JE  
Tel: 01733 386181 info@i-hd.co.uk  
www.i-hd.co.uk

Client: **JON COOK**

Job Title: **PROPOSED NEW DWELLINGS LAND AT QUADRING ROAD DONINGTON Lincs**

Scale: **1-100 @ A3**

Drawing Title: **HOUSE TYPE A**

Drawing No: **235-01SK03**

Date: **016/05/16**

Revision: **-**

ALL DRAWINGS ARE THE COPYRIGHT OF I-HD DESIGN