
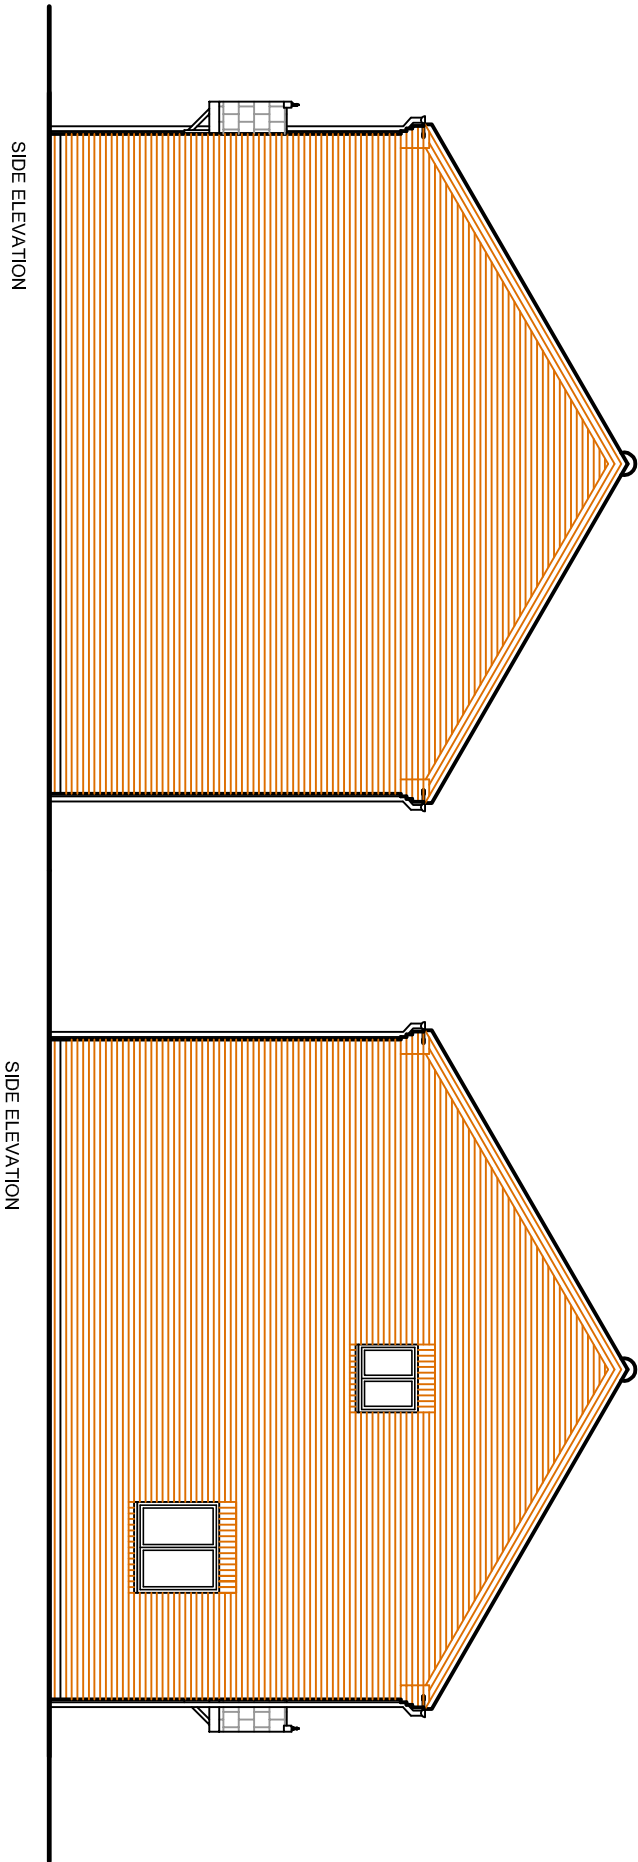
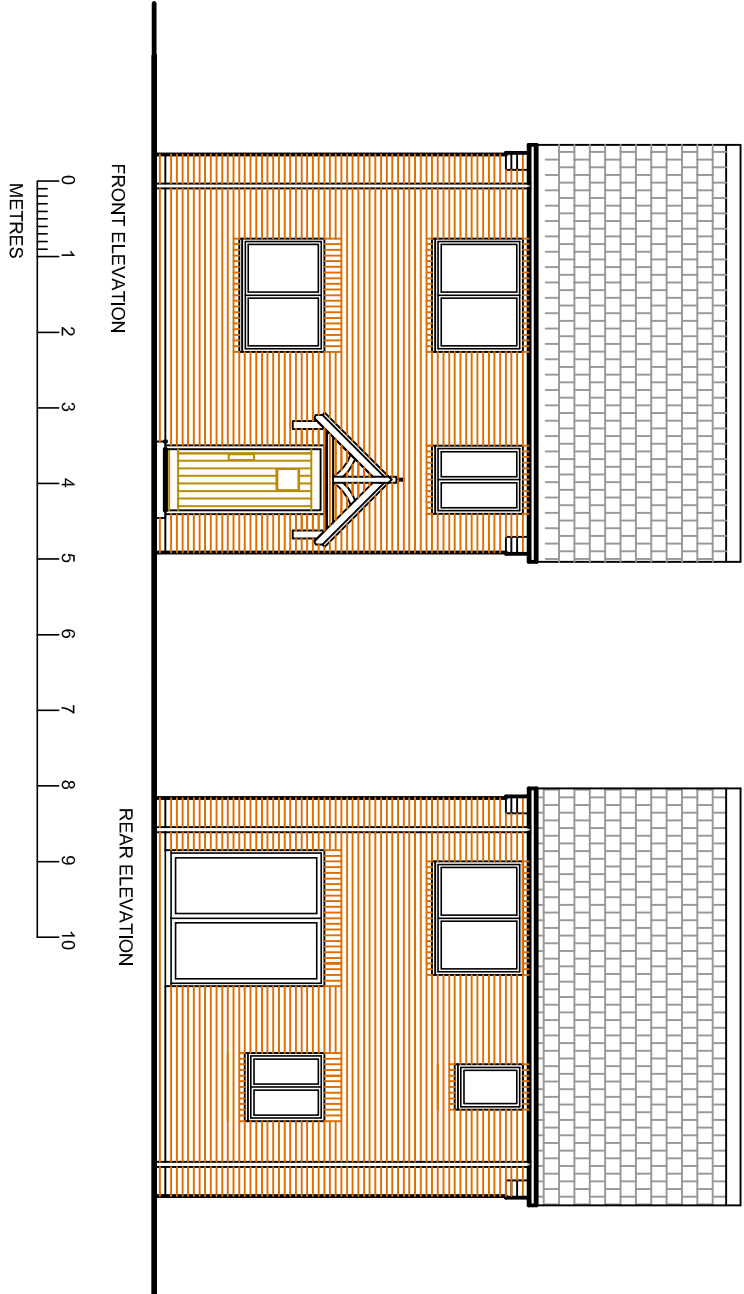


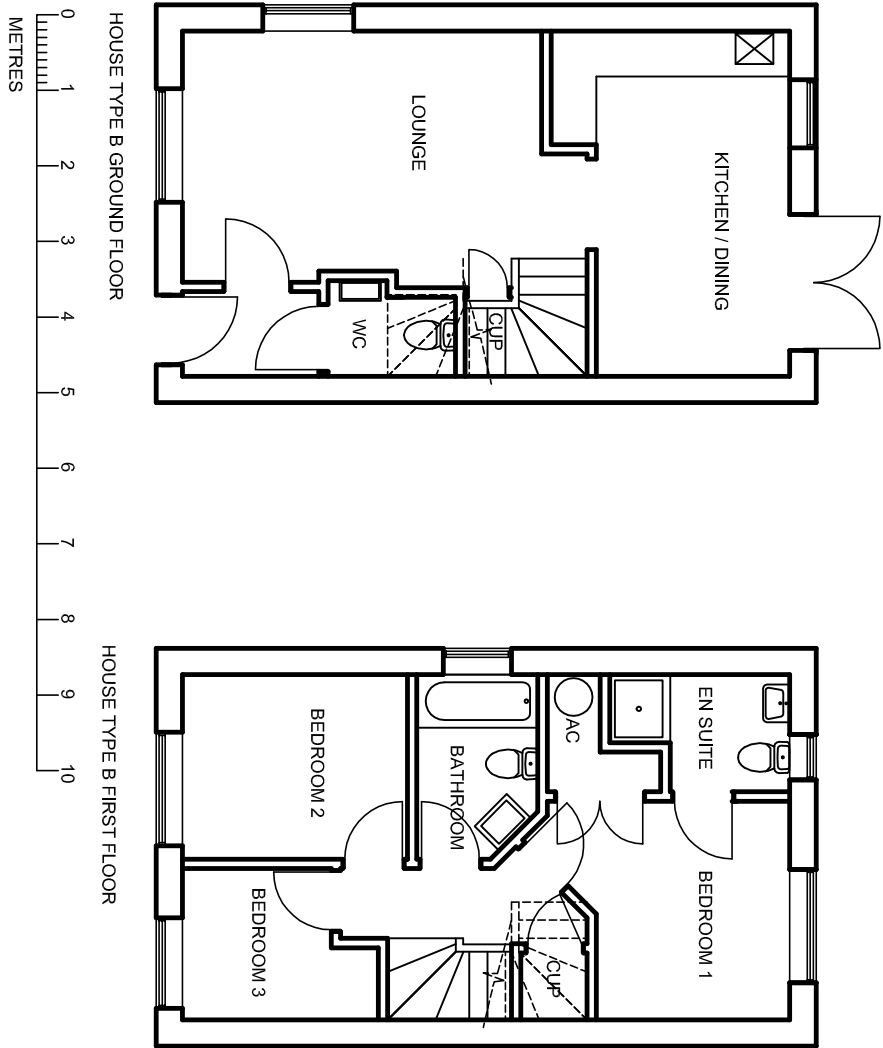

Rev	Date	Detail

INTERIOR DESIGN | ARCHITECTURE | PROJECT MANAGEMENT

28-29 Maxwell Road, Peterborough PE2 7JE

Tel: 01733 386181 info@i-hd.co.uk

www.i-hd.co.uk

Client: **JON COOK**

Job Title: **PROPOSED NEW DWELLINGS LAND AT QUADRING ROAD DONINGTON Lincs**

Scale: **1:100 @ A3**

Date: **16/05/16**

Drawing Title: **HOUSE TYPE B PLAN**

Drawing No: **235-01SK05**

Revision: **-**

ALL DRAWINGS ARE THE COPYRIGHT OF I-HD DESIGN