



Front Elevation - From Mill Lane

Side Elevation

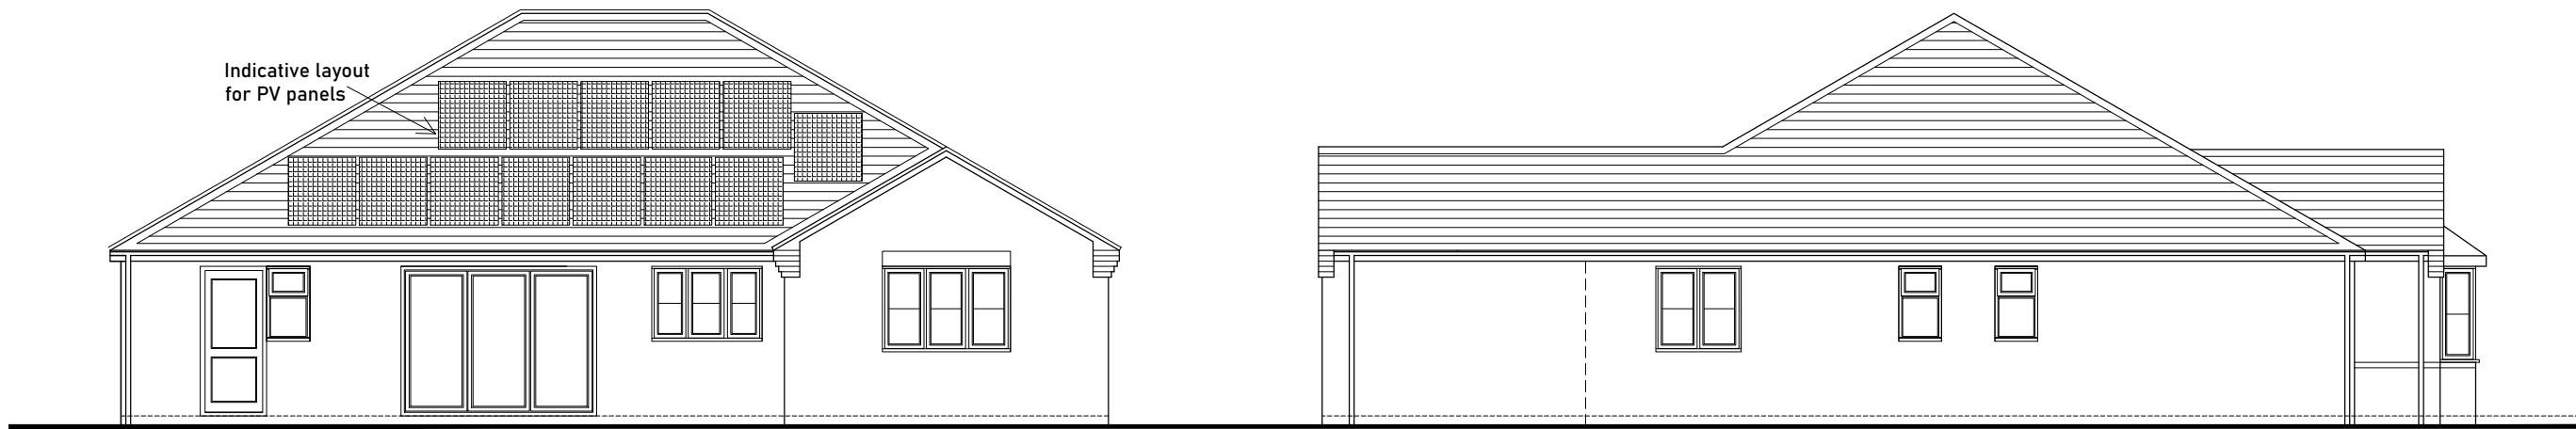


Rear Elevation

Side Elevation

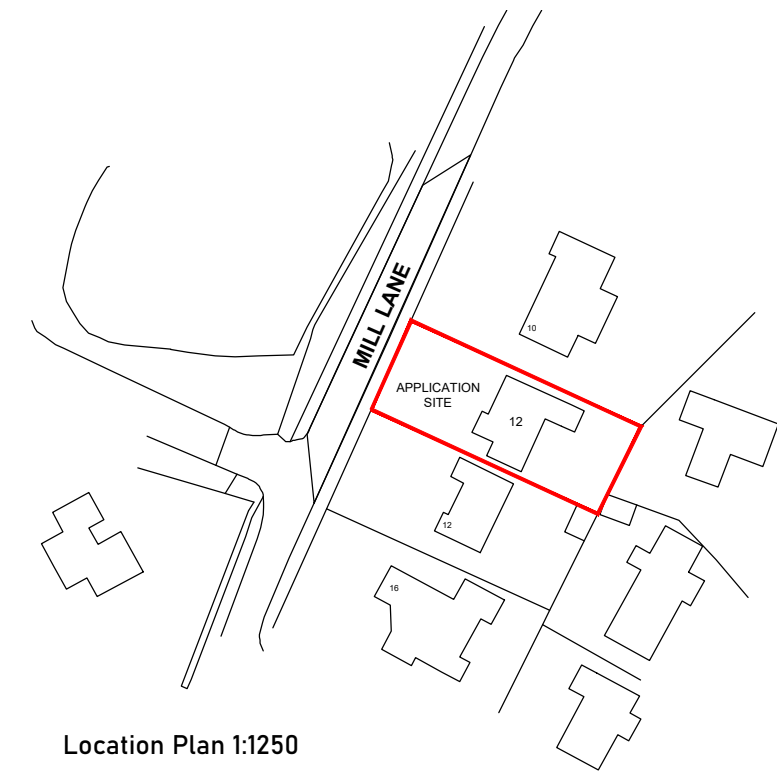

Location Plan 1:1250

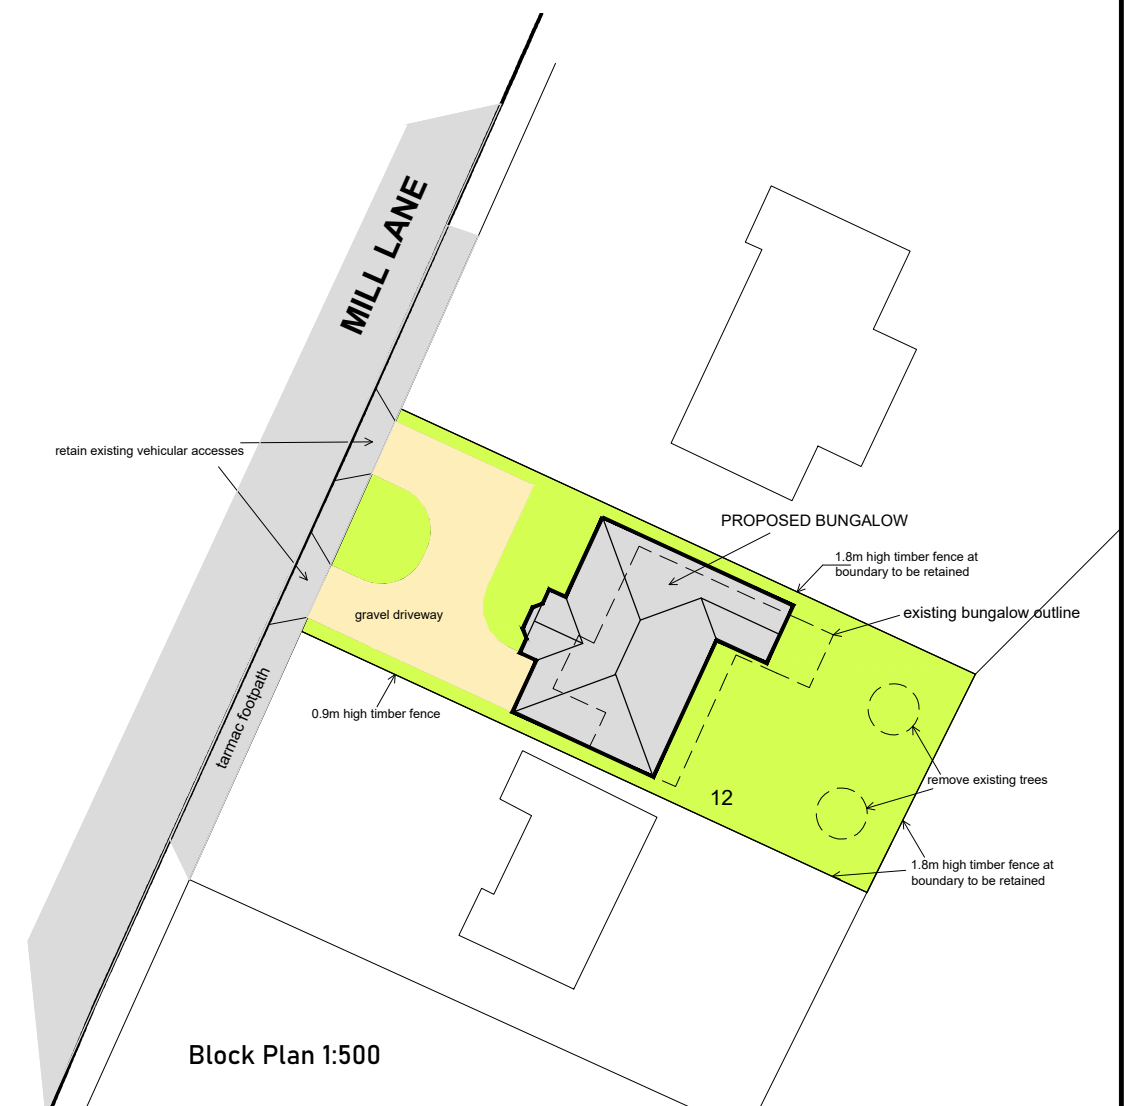

Block Plan 1:500



Proposed Replacement Dwelling at 12 Mill Lane, Donington. PE11 4TL	
For: Mr & Mrs G Wilson	
Proposed Plan, Elevations, Block & Location Plan	
July 2023	1:100, 1:1250 & 1:500 @A2
GW-PD-02	