
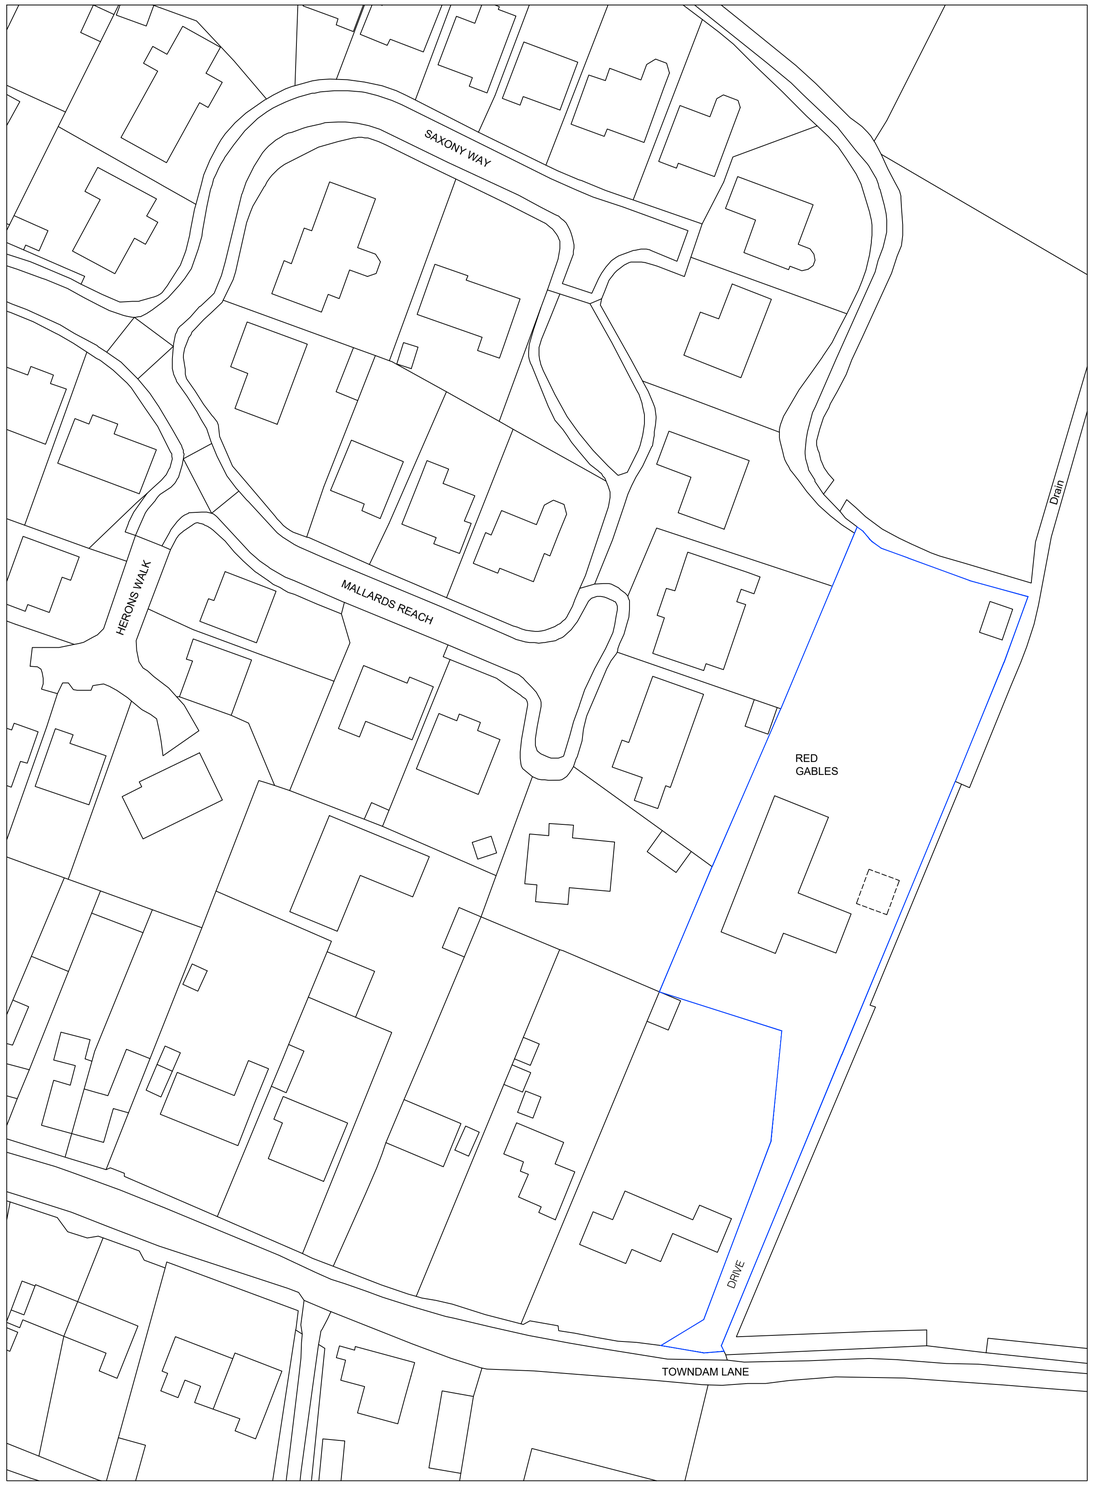


EXISTING BLOCK PLAN
SCALE - 1:500 @ A1

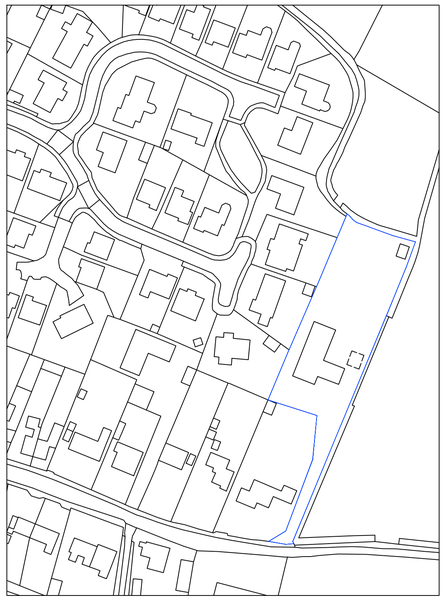

EXISTING SITE PLAN
SCALE - 1:1250 @ A1

EXISTING SITE PLAN
SCALE - 1:1250 @ A1