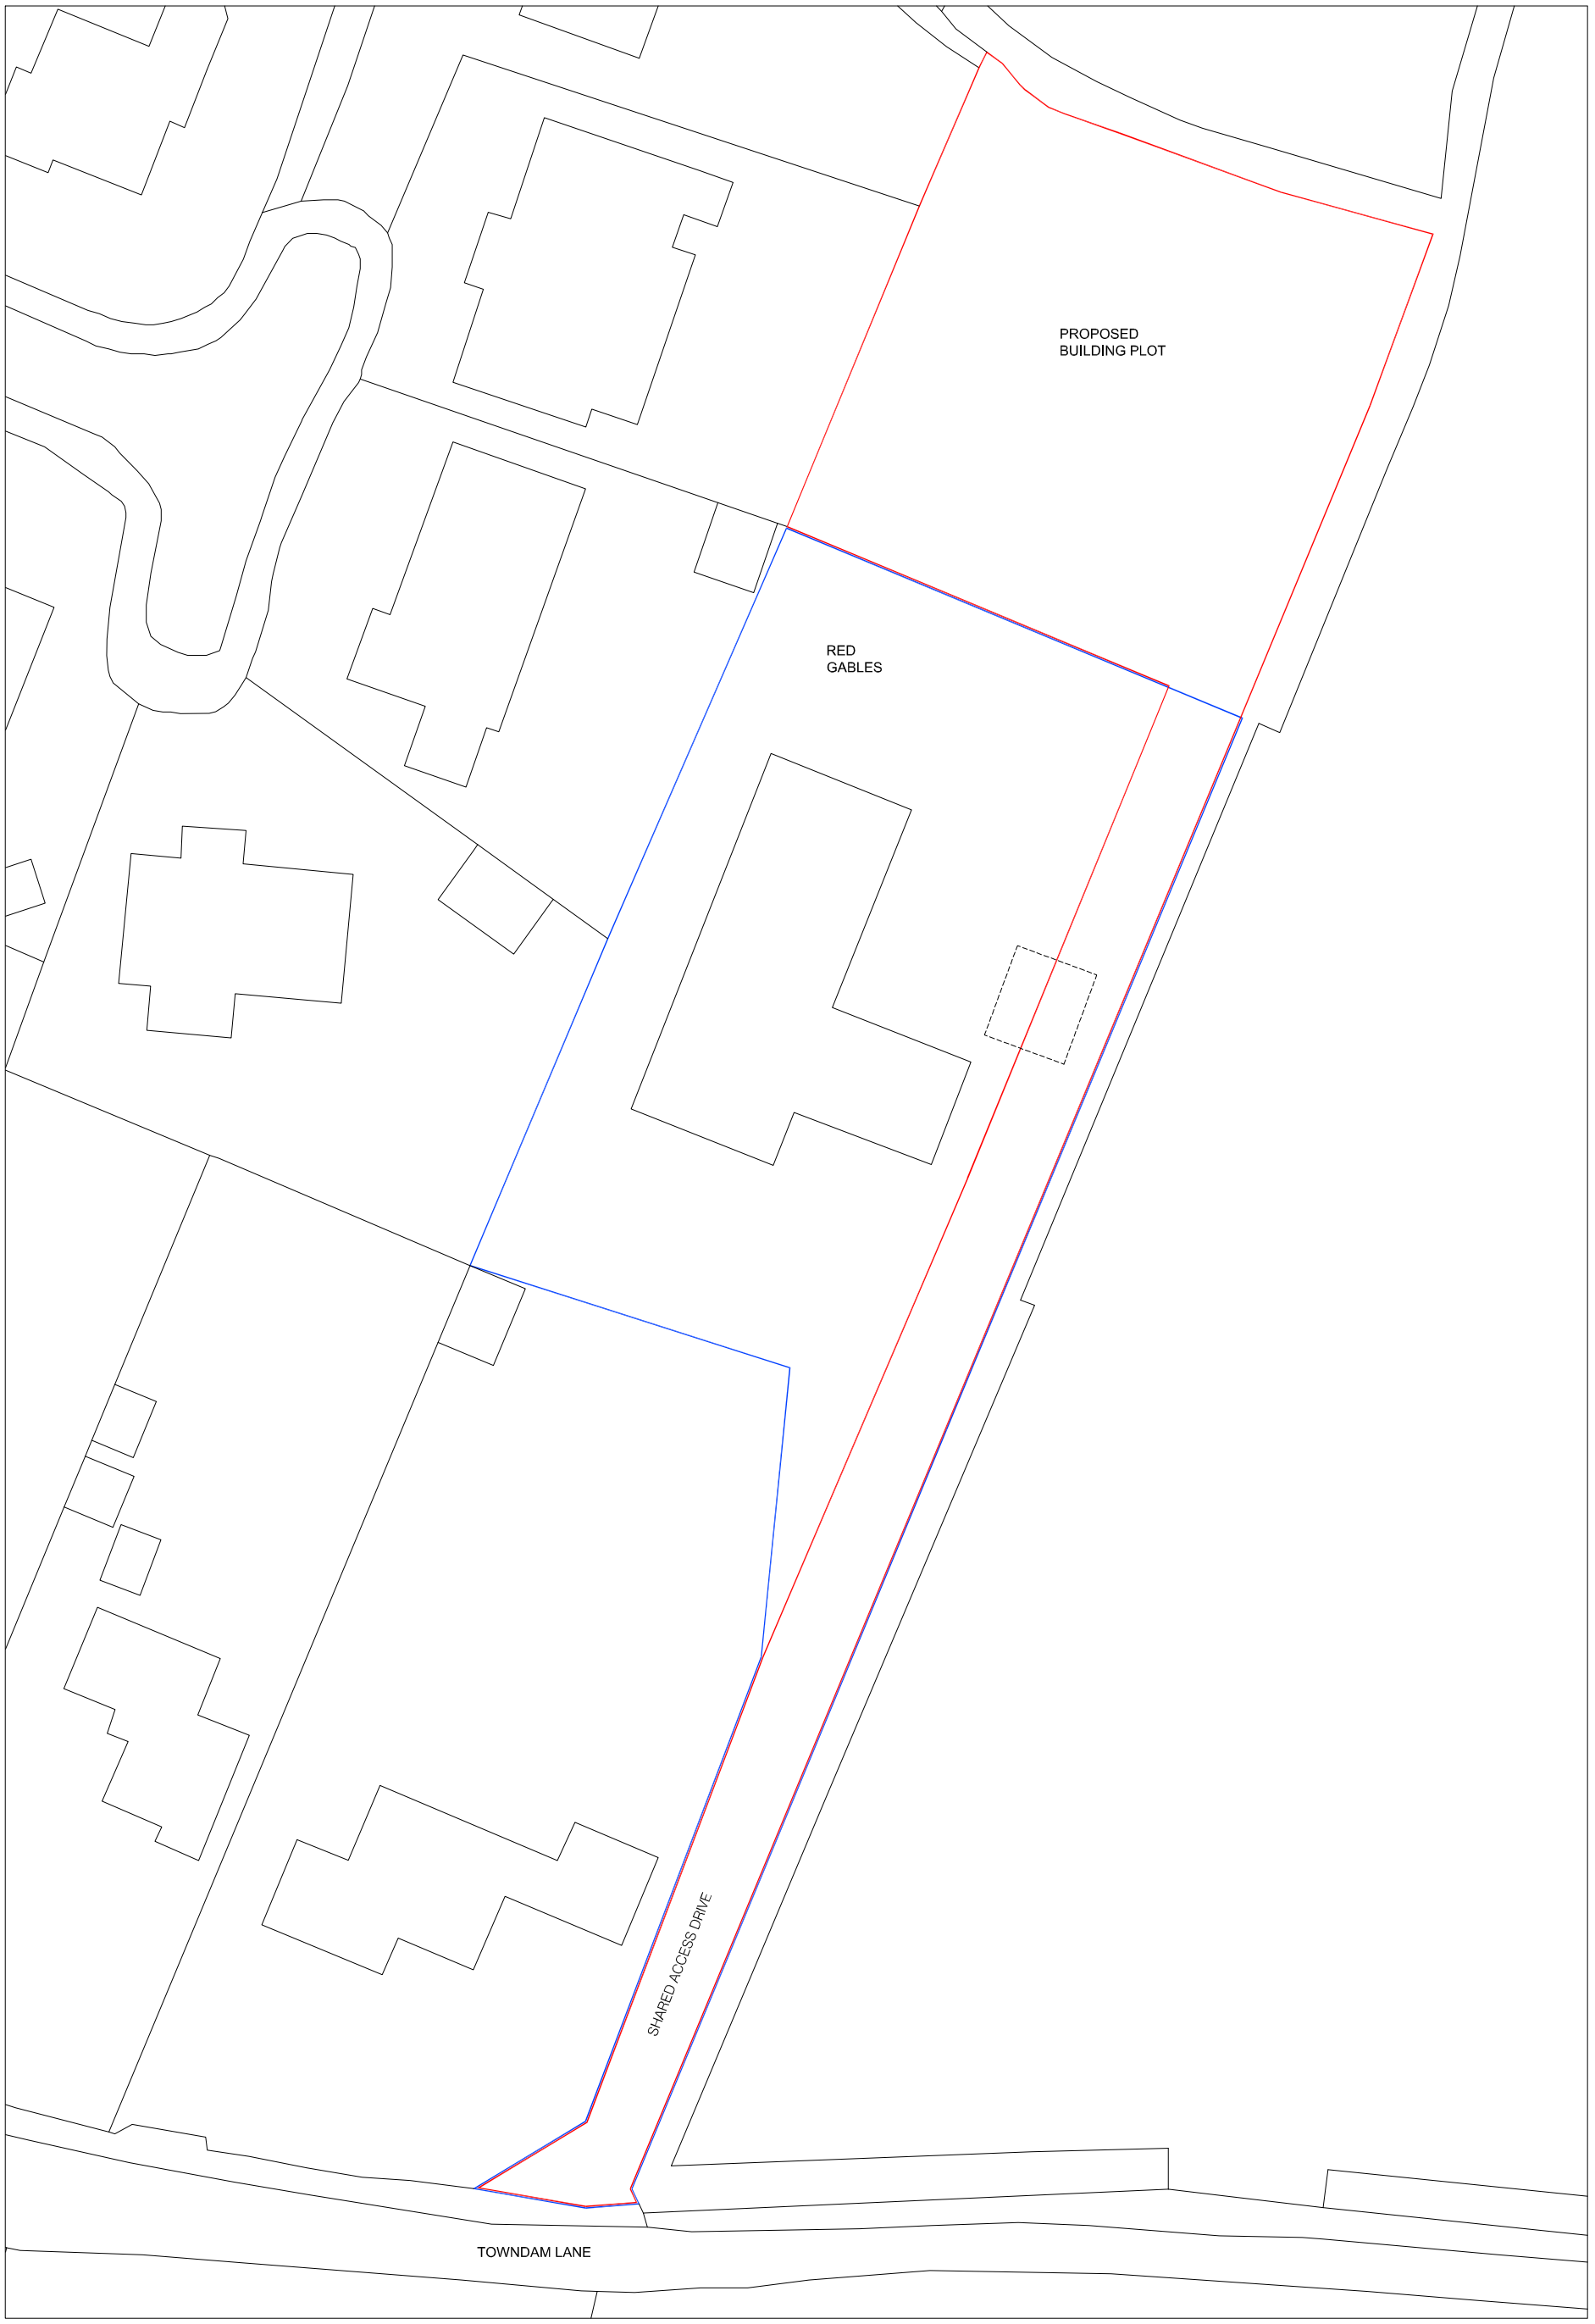


LOCATION PLAN
SCALE - 1:200 @ A1