
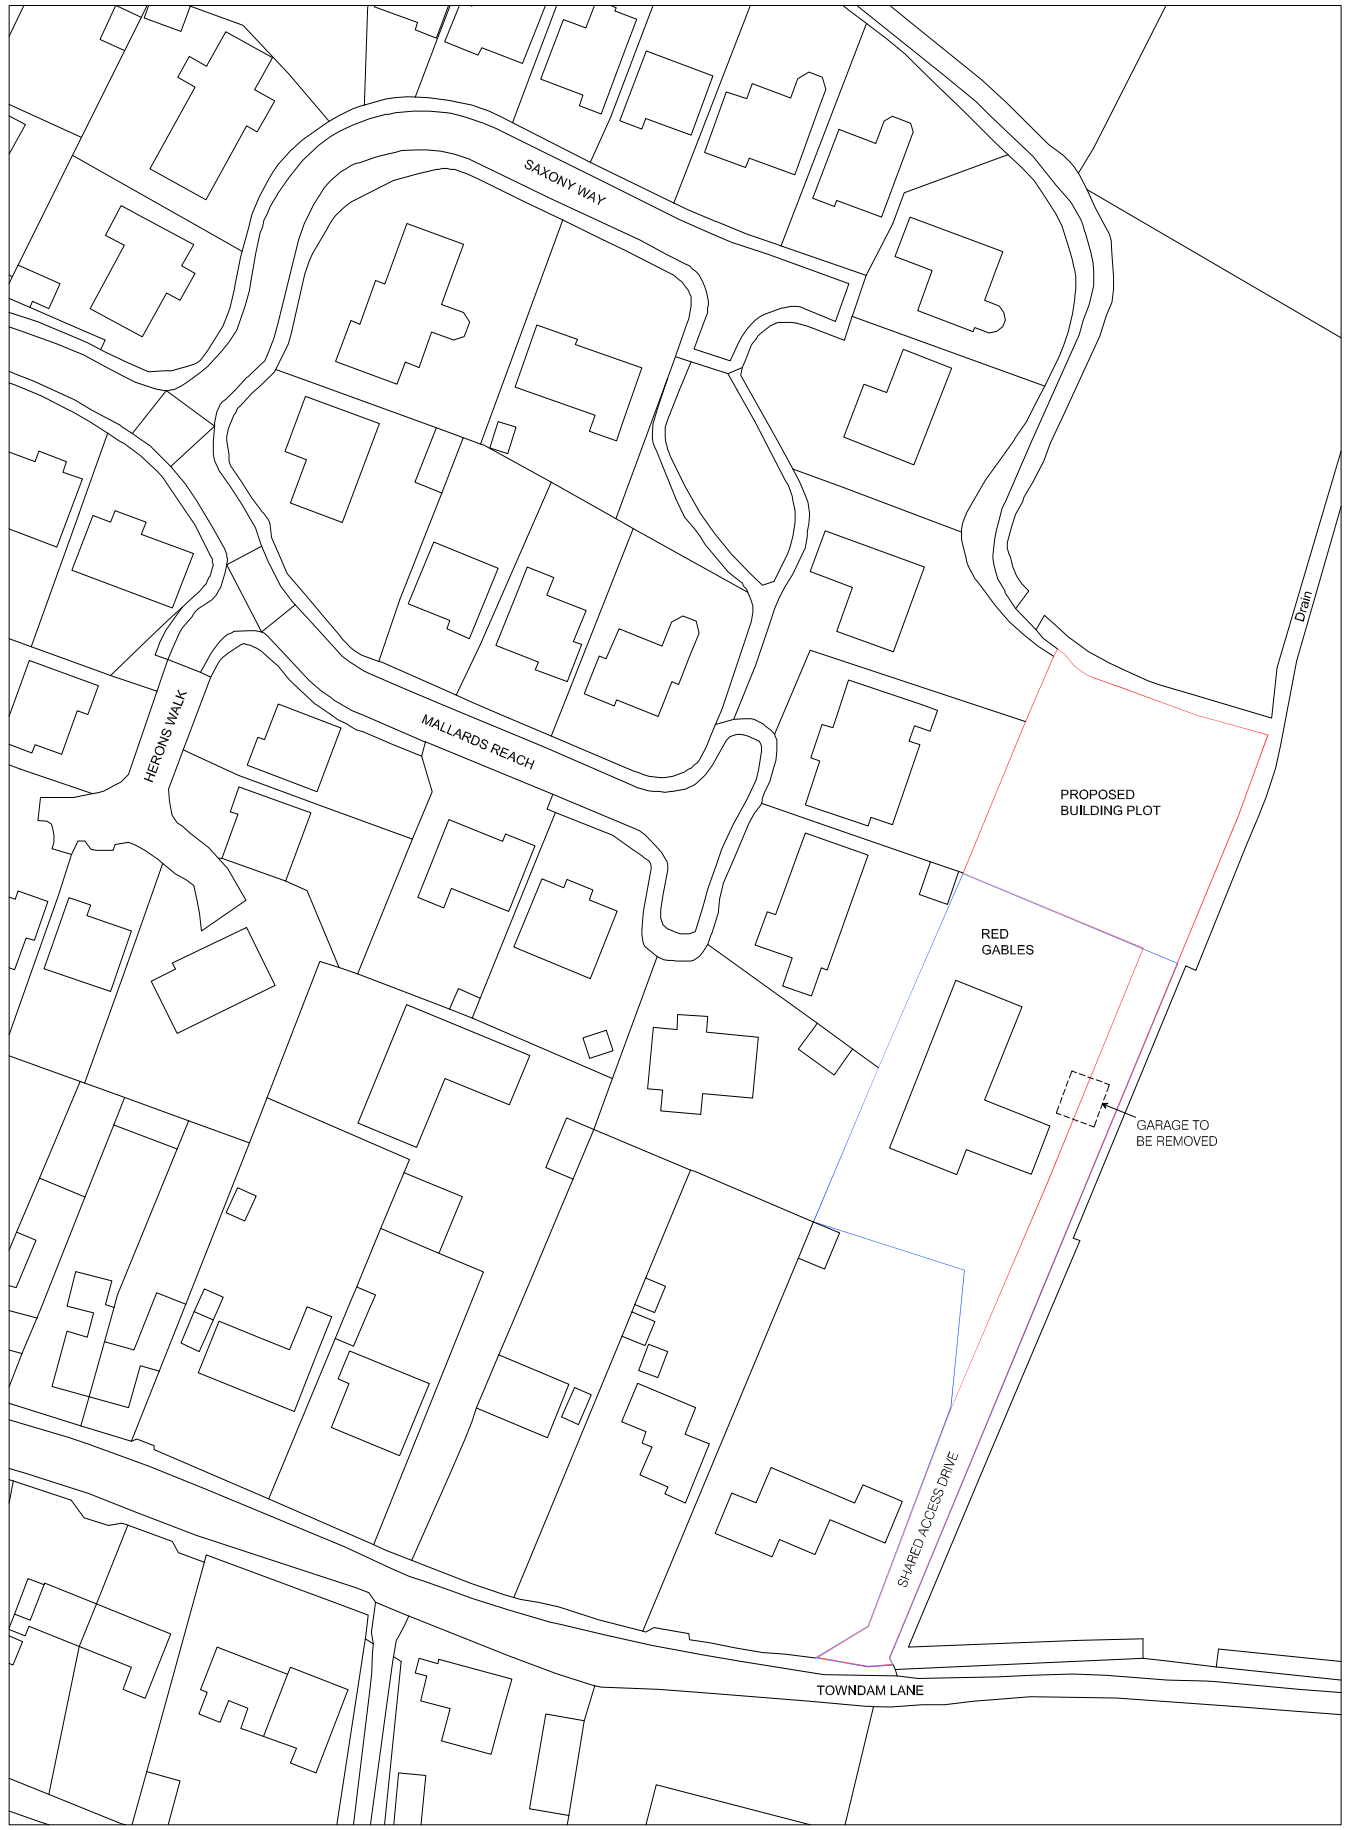


PROPOSED BLOCK PLAN
SCALE - 1:500 @ A1

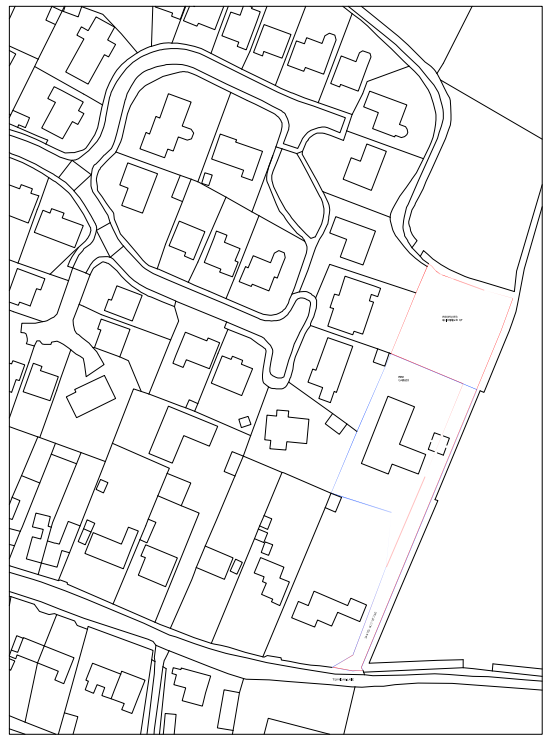

PROPOSED SITE PLAN
SCALE - 1:1250 @ A1