

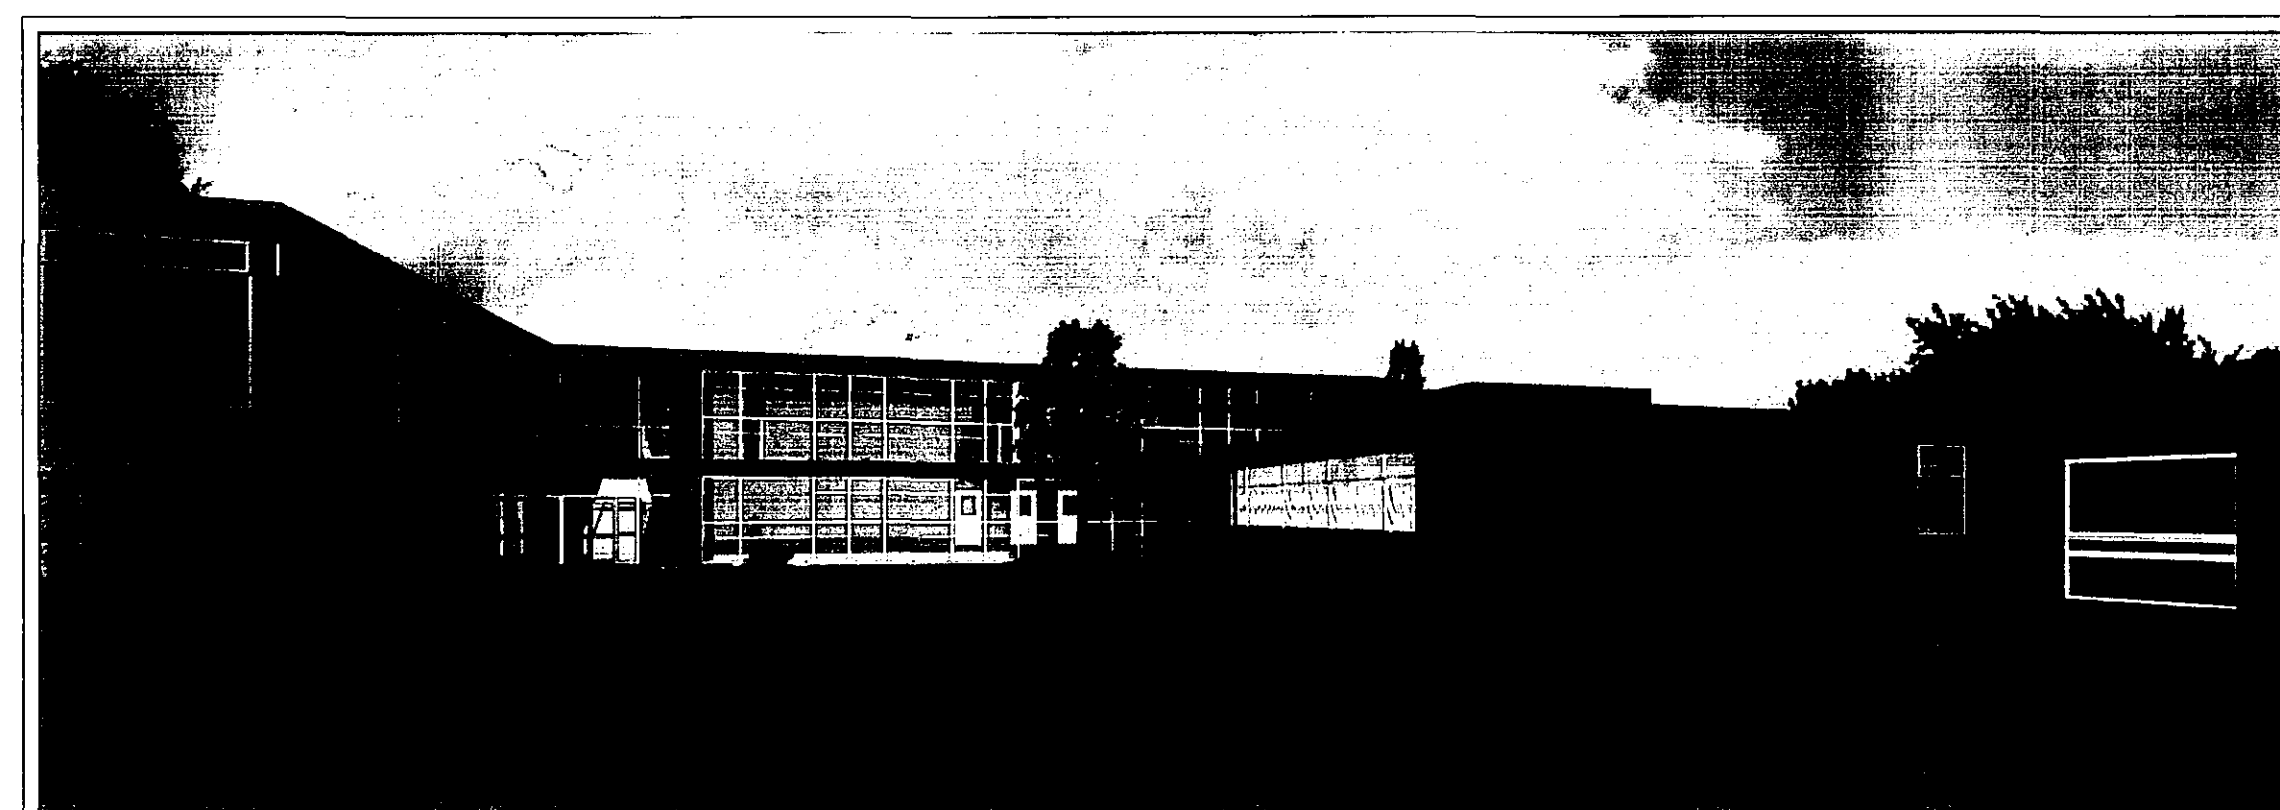
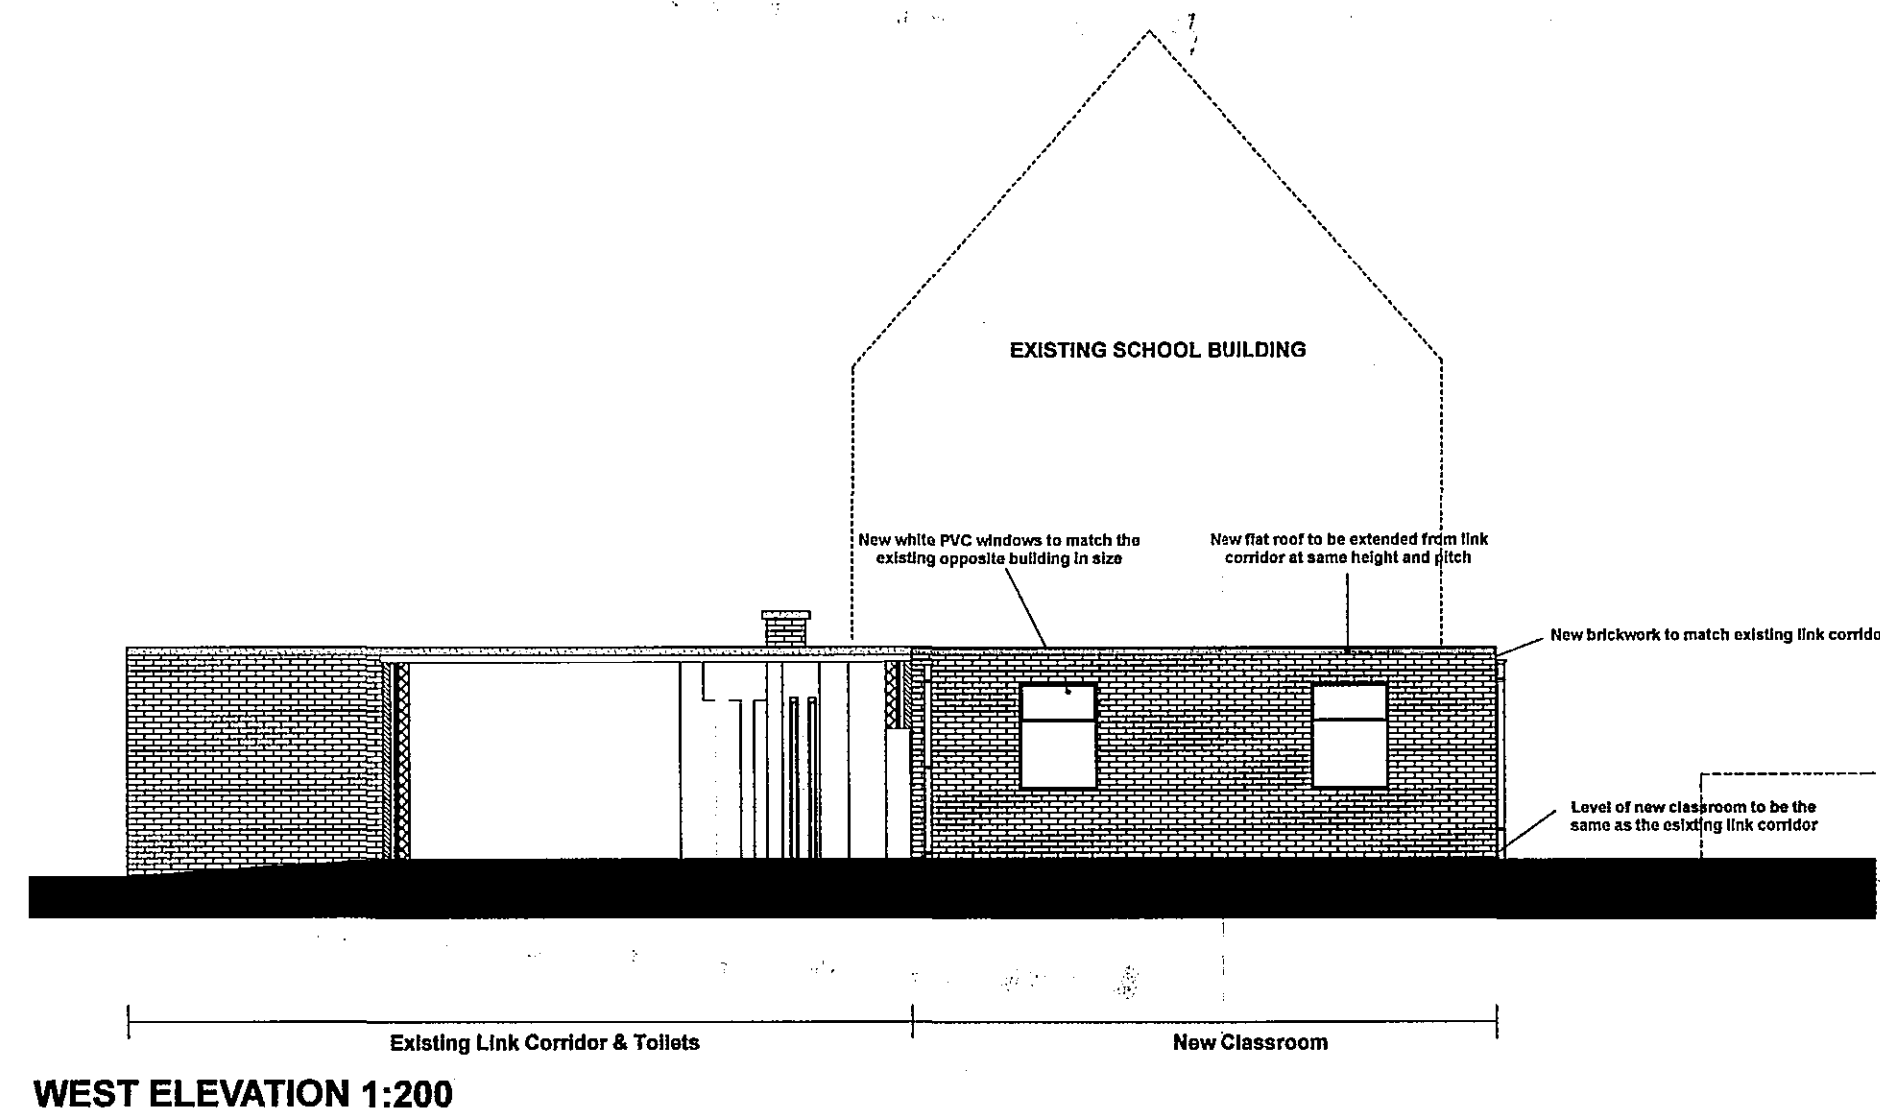
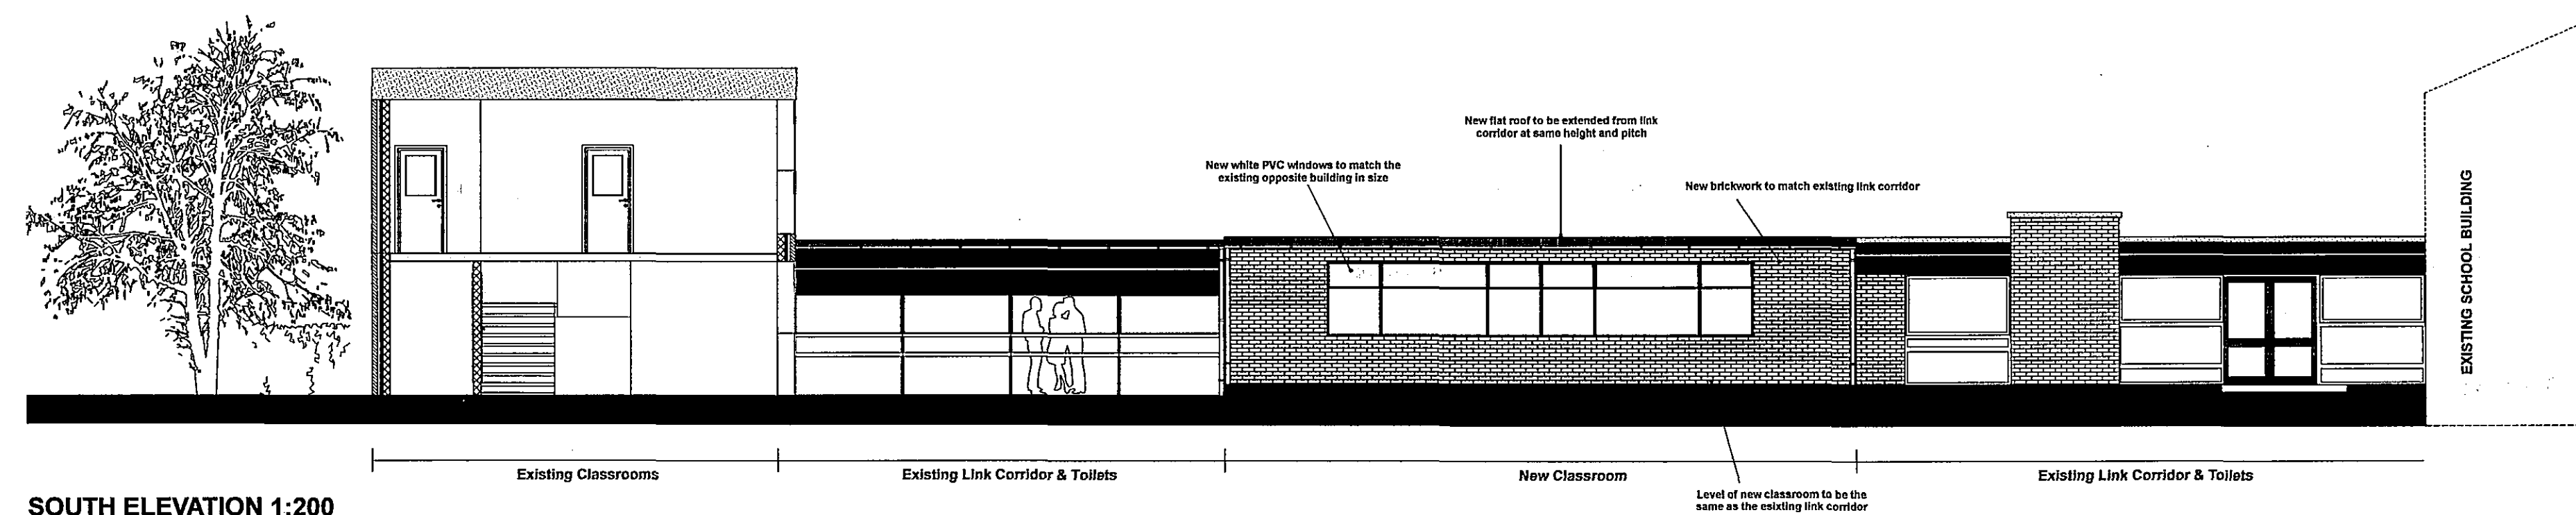


All Dimensions and Levels to be verified on site.
Only Figured Dimensions to be used.
Do not scale this drawing.
Any discrepancies to be notified to the originator of this drawing immediately.
If in doubt, ask.
Copyright is reserved by them and the drawing is issued on the condition that it is not copied, reproduced, retained, or disclosed to any unauthorised person, either wholly or in part without consent.

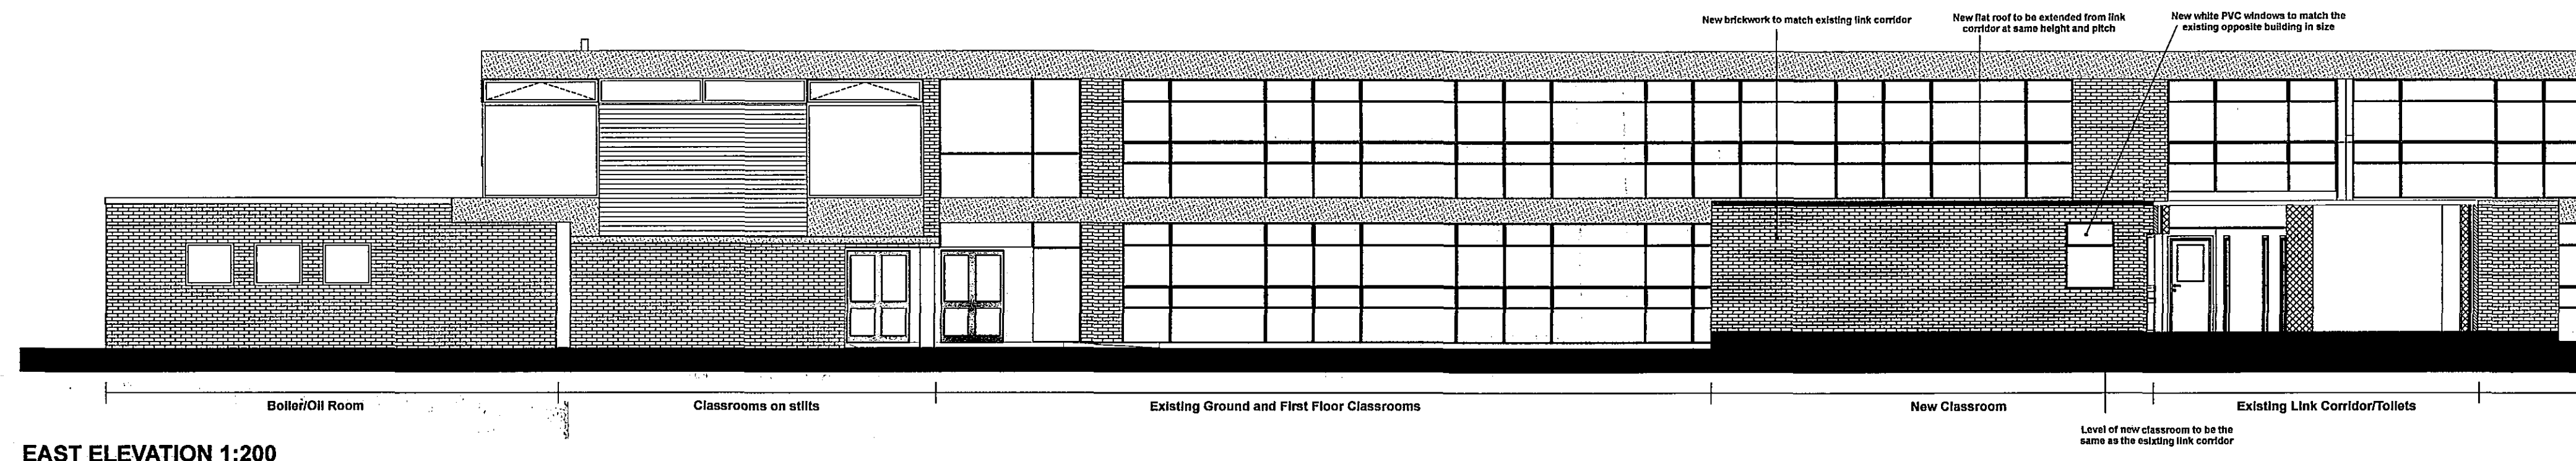

PROPOSED IMAGE 1

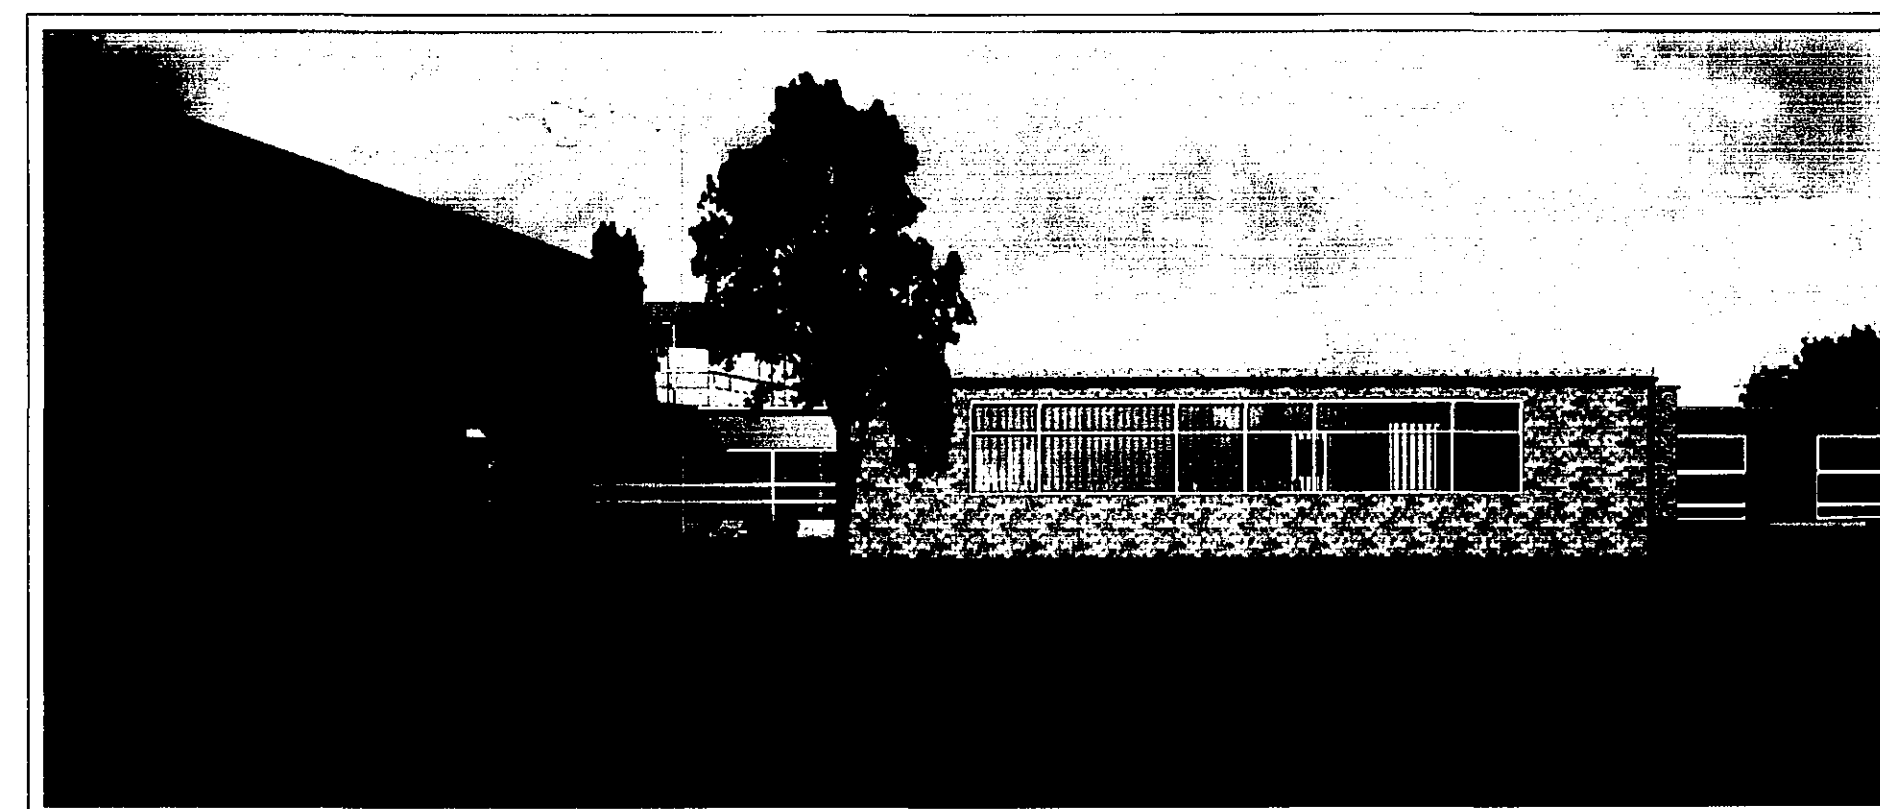

PROPOSED IMAGE 2

Rev.	Date	Description	By	Chkd

HBS Business Services
Mill House
Brayford Wharf North
Lincoln, LN1 1YT
Tel: 01522 836836
Fax: 01522 516050
Web: www.hbs.uk.com

Client
DONINGTON COWLEY HIGH SCHOOL

Project
NEW IT SUITE

Drawing Title
ELEVATIONS & IMAGES

Drawn By
LMC

Checked By
AJS

Scale
AS STATED

Date
FEB 6th 2007

Project No.
DC/622/MW11

Drawing No.
PLA 003

Drawing Status
PLANNING

Lincolnshire
County Council
19 APR 2007
Planning &
Conservation

SHDC
Planning & Development
11 MAY 2007
Ref: 0623/07

**DETERMINED
PLAN**