

Member		Grade	Depth
T/C	TR26	TR26	222
B/C	TR26	TR26	222
WEB	TR26	TR26	97
2-11	TR26	TR26	72
8-10	TR26	TR26	72

Jackson Timber Importers

Timber Engineering Department

Canwick Road, Lincoln, LN5 8HG.

Tel: (01522) 559 202 Fax: (01522) 560 608

e-mail: waynaldous@jacksonbc.co.uk

Attic Room Size

Room Height 2100mm

Room Width 4300mm


Max Height 3244mm

Max Length 10350mm

NOT TREATED

M R & MRS P LOVELL BECK FARM

TO REPLACE TRUSSES ON PLAN.

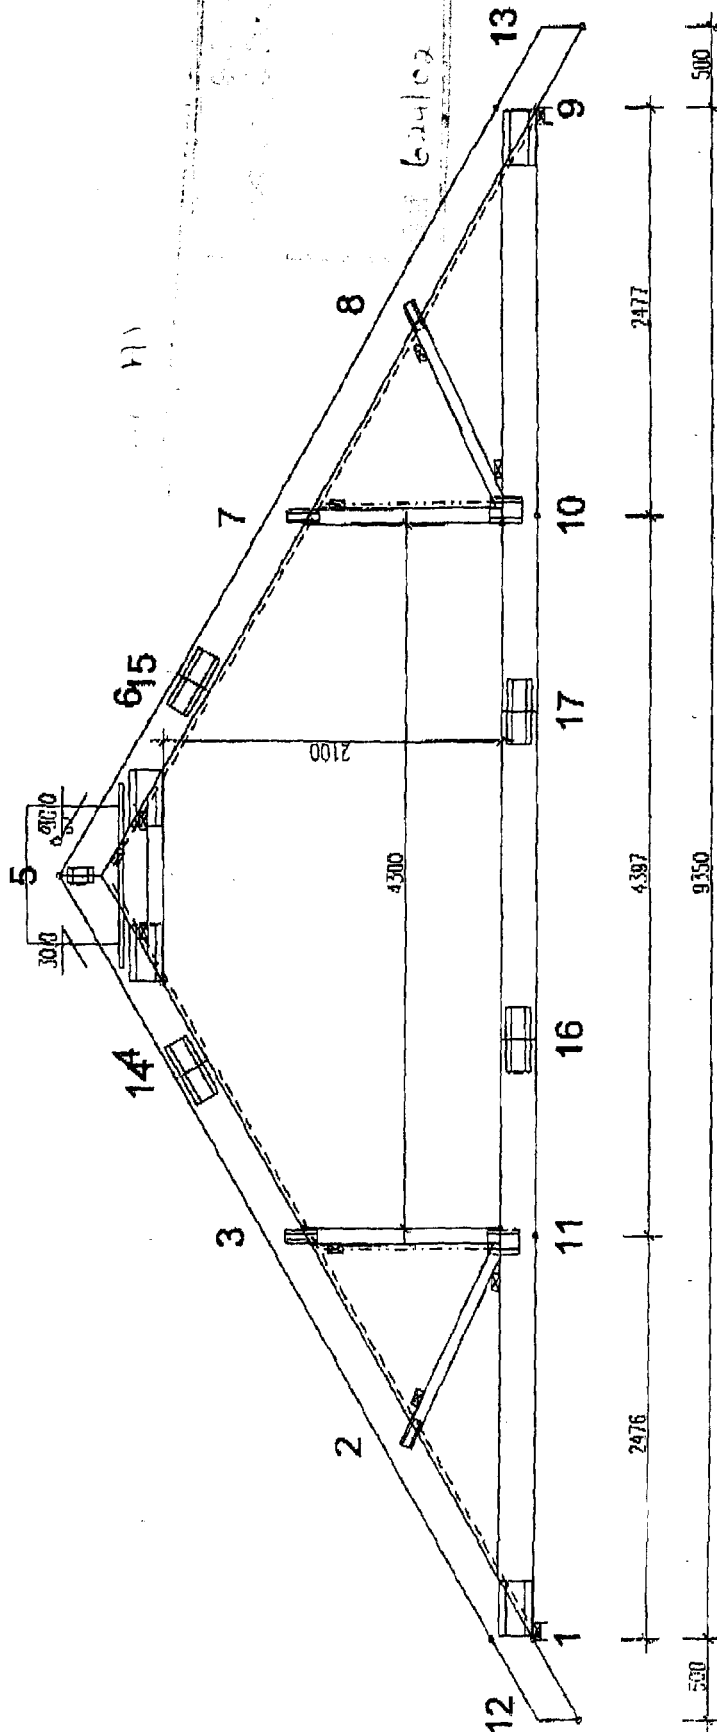

STABILITY BRACING ONLY SHOWN. SEE OTHER DRAWINGS/DETAILS FOR BRACING LAYOUT.

THE BUILDING DESIGNER REMAINS RESPONSIBLE FOR ALL BRACING.

CUSTOMER TO CHECK DETAILS. PLEASE SIGN AND RETURN COPY BEFORE MANUFACTURE CAN COMMENCE

Jackson
TIMBER ENGINEERING
DEPARTMENT

BECK FARM

DRAWN BY: WJA

CHECKED: BECK FARM

DATE: 25.10.2002

VERSION: 2.00

T2 - 14 no. 1-ply

DRAWING NUMBER

SCALE 1:45

REG.

General Information:

TRUSS CENTRES: (mm)

TIMBER THICKNESS: (mm)

TOTAL NO. OF TRUSSES:

WEIGHT / PLY: (kg)

600

48

14

118

General Settings:

RAFTER DEAD LOAD:

SNOW LOAD (BASE VALUE):

CEILING DEAD LOAD:

CEILING LIVE LOAD:

TANK LOADING (N):

ATTIC FLOOR LOAD:

MAX. T/C RESTRAINT:

300mm

OTHER LOADS AS PER CALC. PRINT-OUT