


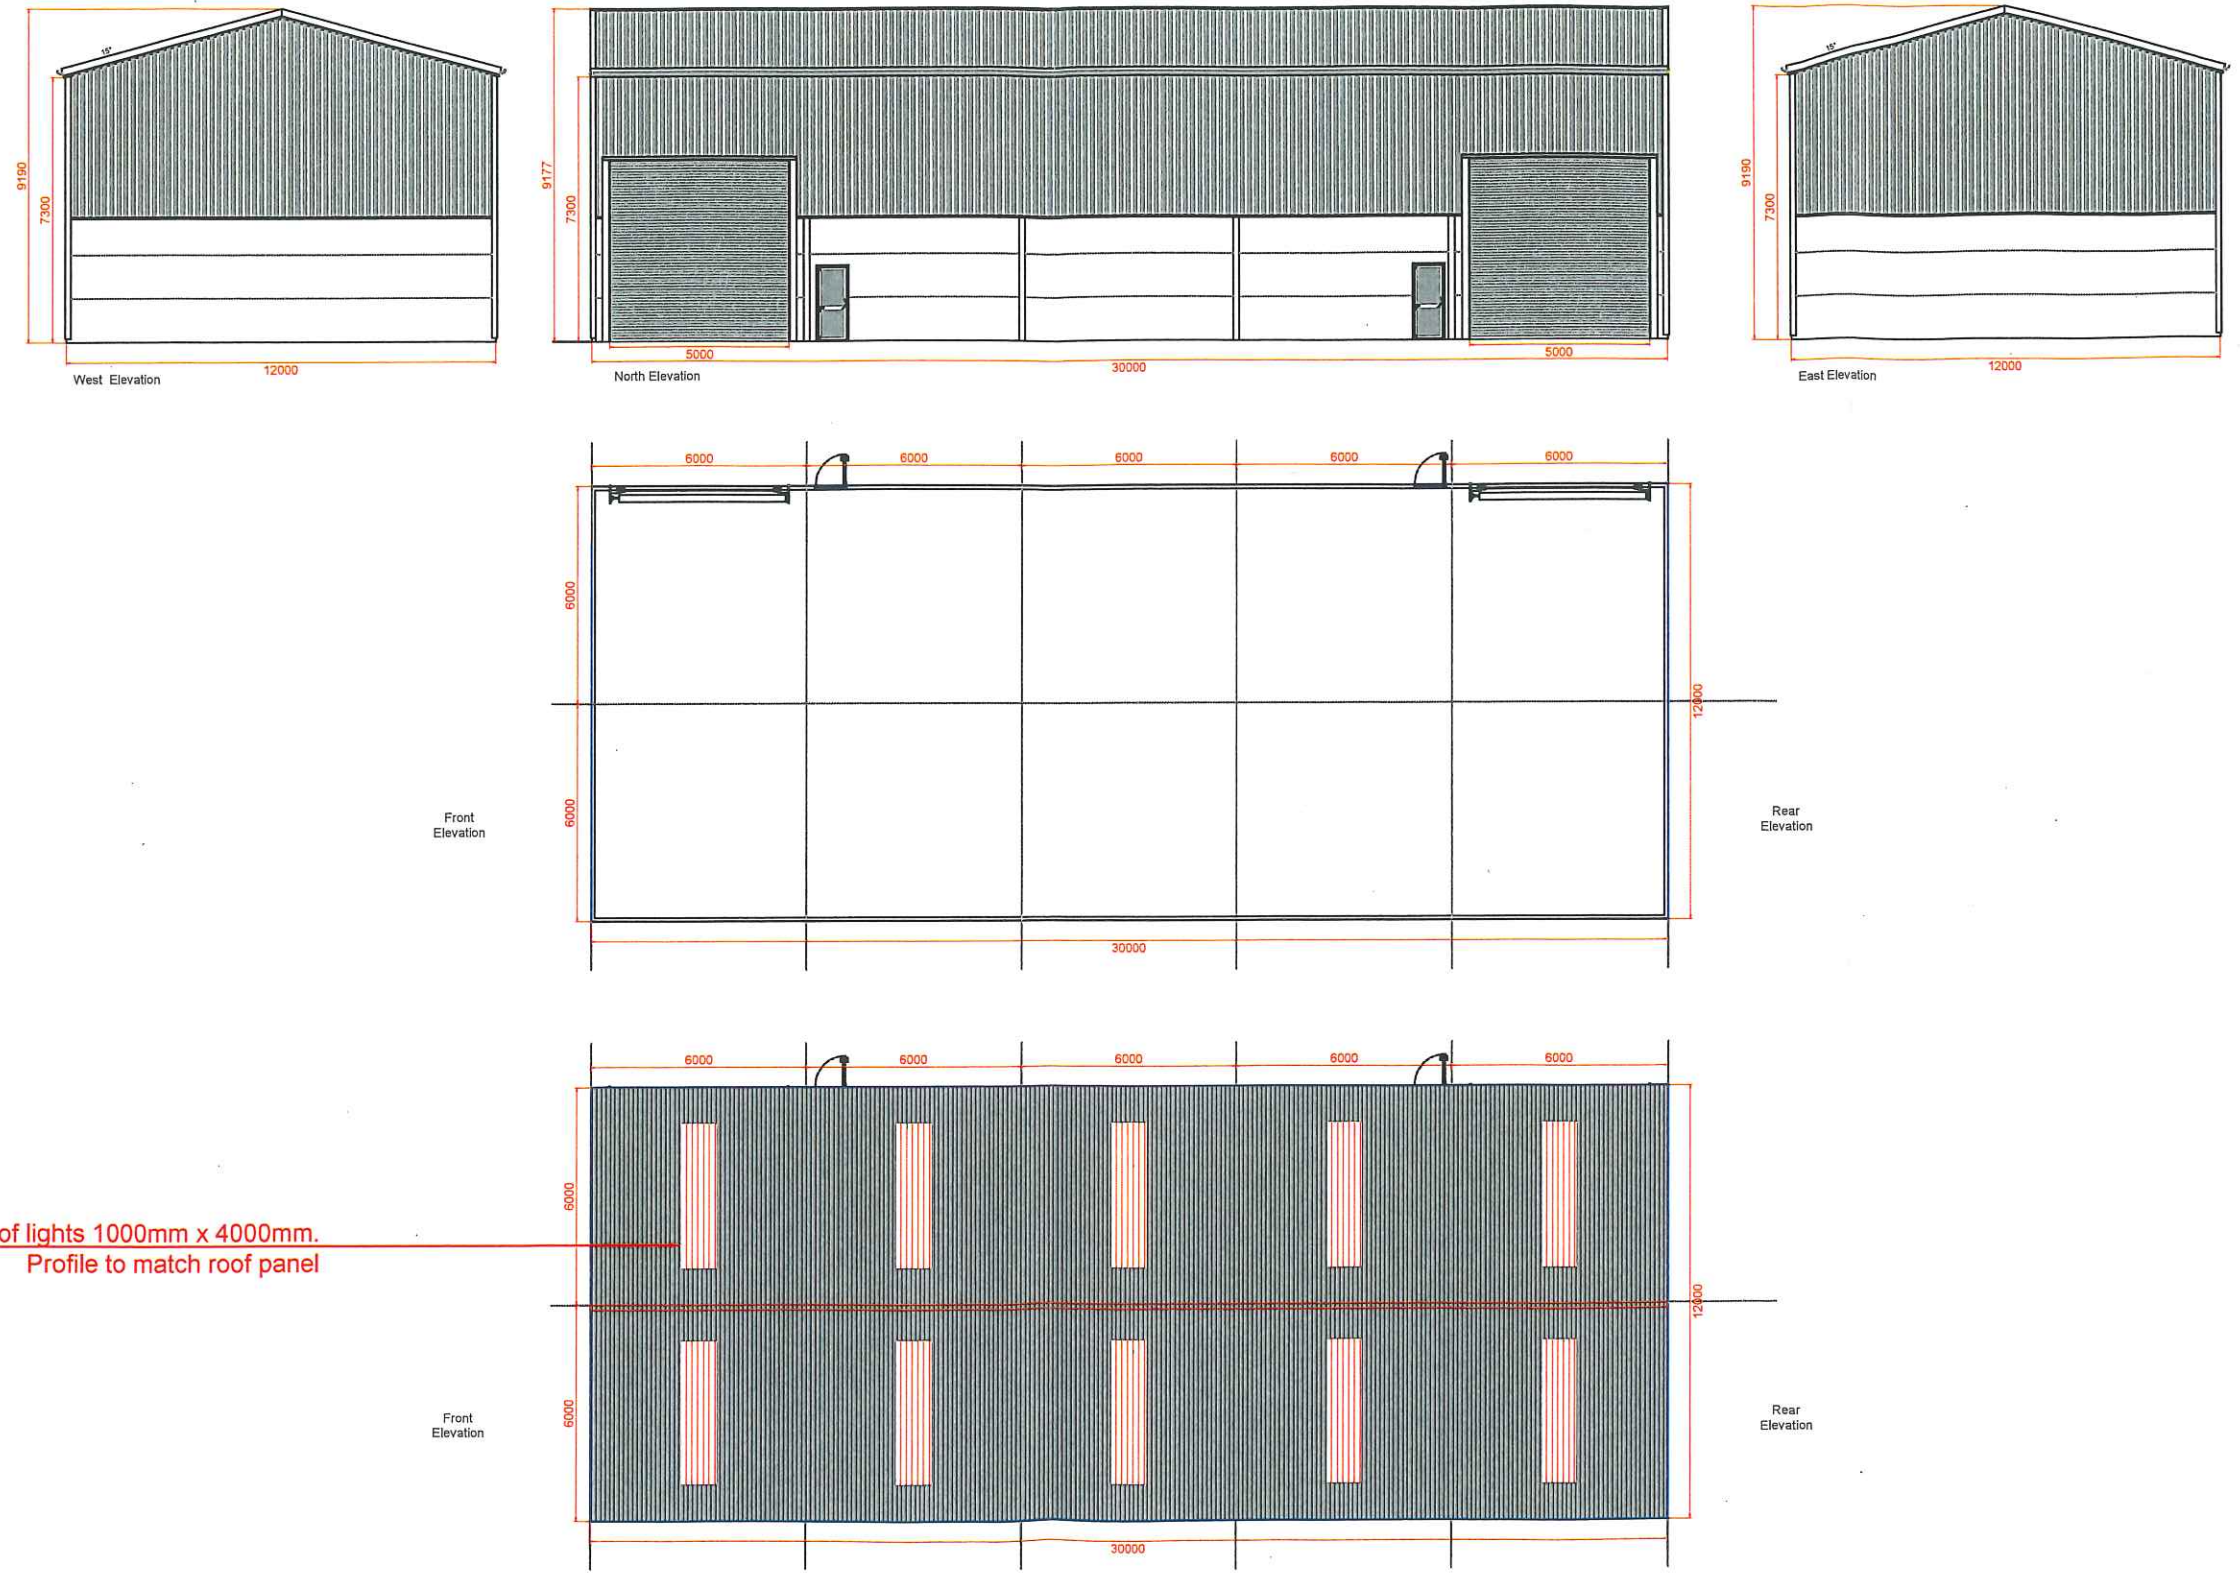

Roof lights 1000mm x 4000mm.
Profile to match roof panel

D	XX-XX-XX	-----	----	----	XX-XX-XX	DRAWING STATUS		Copyright Clarke Group Construction Ltd. Drawing not to be scaled		The Workshop, Slippery Gowt Lane, Wyberton, Boston, Lincs PE21 7AA Tel: 01205 354629 Fax: 01205 358214 Email: info@clarkegroup.co.uk www.clarkegroup.co.uk	TITLE MECHANICAL SHED- ELEVATION AND PLAN	PROJECT Wray Farm Mechanical Shed					
C	XX-XX-XX	-----	----	----	XX-XX-XX	Feasibility - FE Prelim-PR Comments - CT Planning - PL Building Regs-BR Tender-TN Construction - CO As Built-AB	PL					SCALE 1:200@ A3	DATE MARCH 2020	DRAWN BY AK	CHECKED BY --	Dwg. No. CG-PPE	REVISION B
B	18.03.20	DOORS AND SHUTTERS RELOCATED	AK	----	XX-XX-XX												
A	06.03.20	ROOF LIGHTS ADDED	AK	----	XX-XX-XX												
Rev	Date	Description	Drawn	Chkd	Chkd Date												
REVISIONS																	