


Drawings are to read in conjunction with the construction notes, structural engineer's calculations and truss manufacturer's details.

REVISIONS

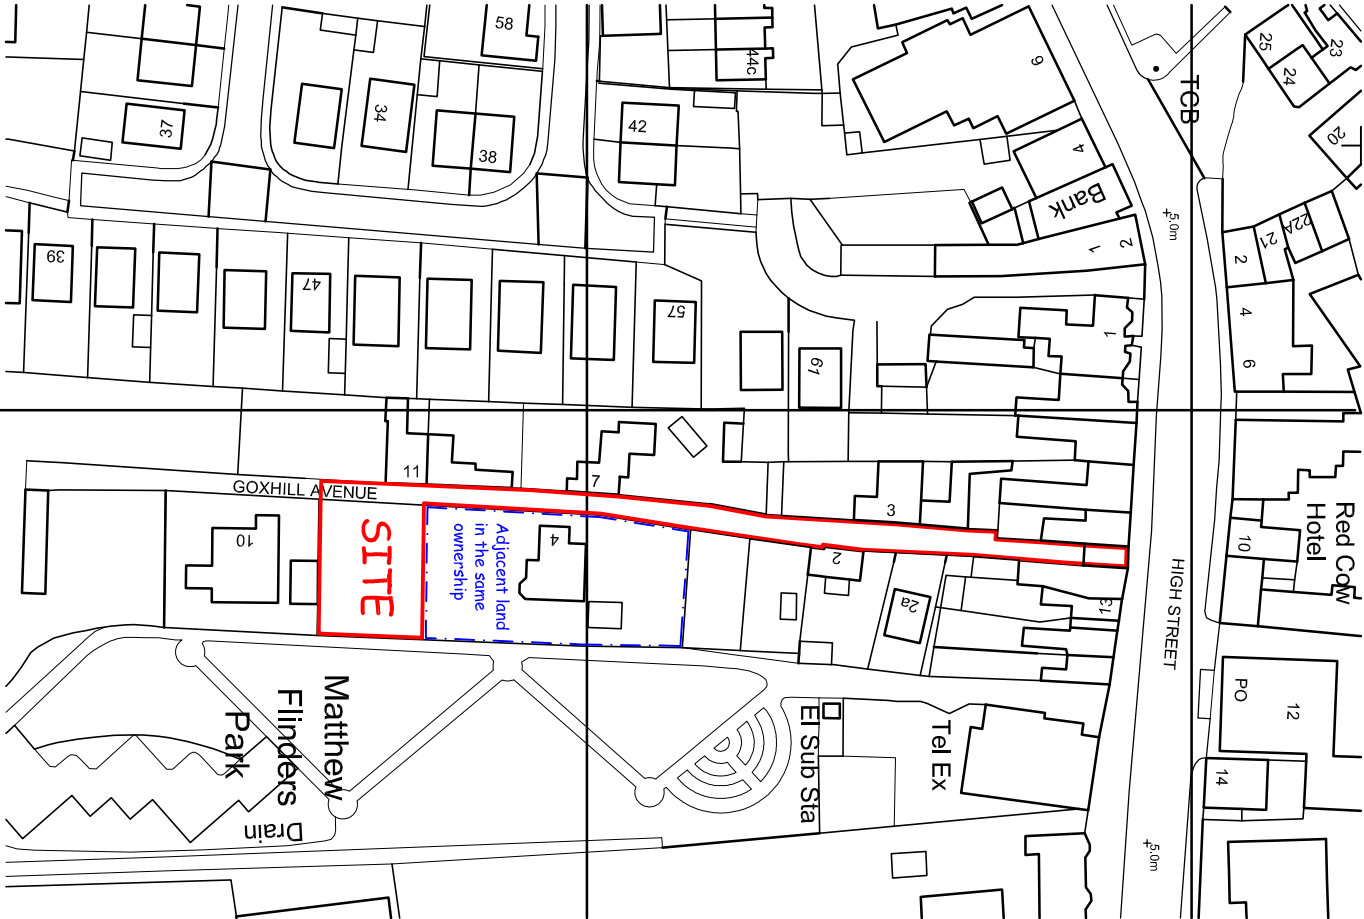


Ordnance Survey (c) Crown Copyright 2017. All rights reserved. Licence number 100022432

O.S. LOCATION MAP

1: 1250

SCALE IN METRES 0 10 20 30

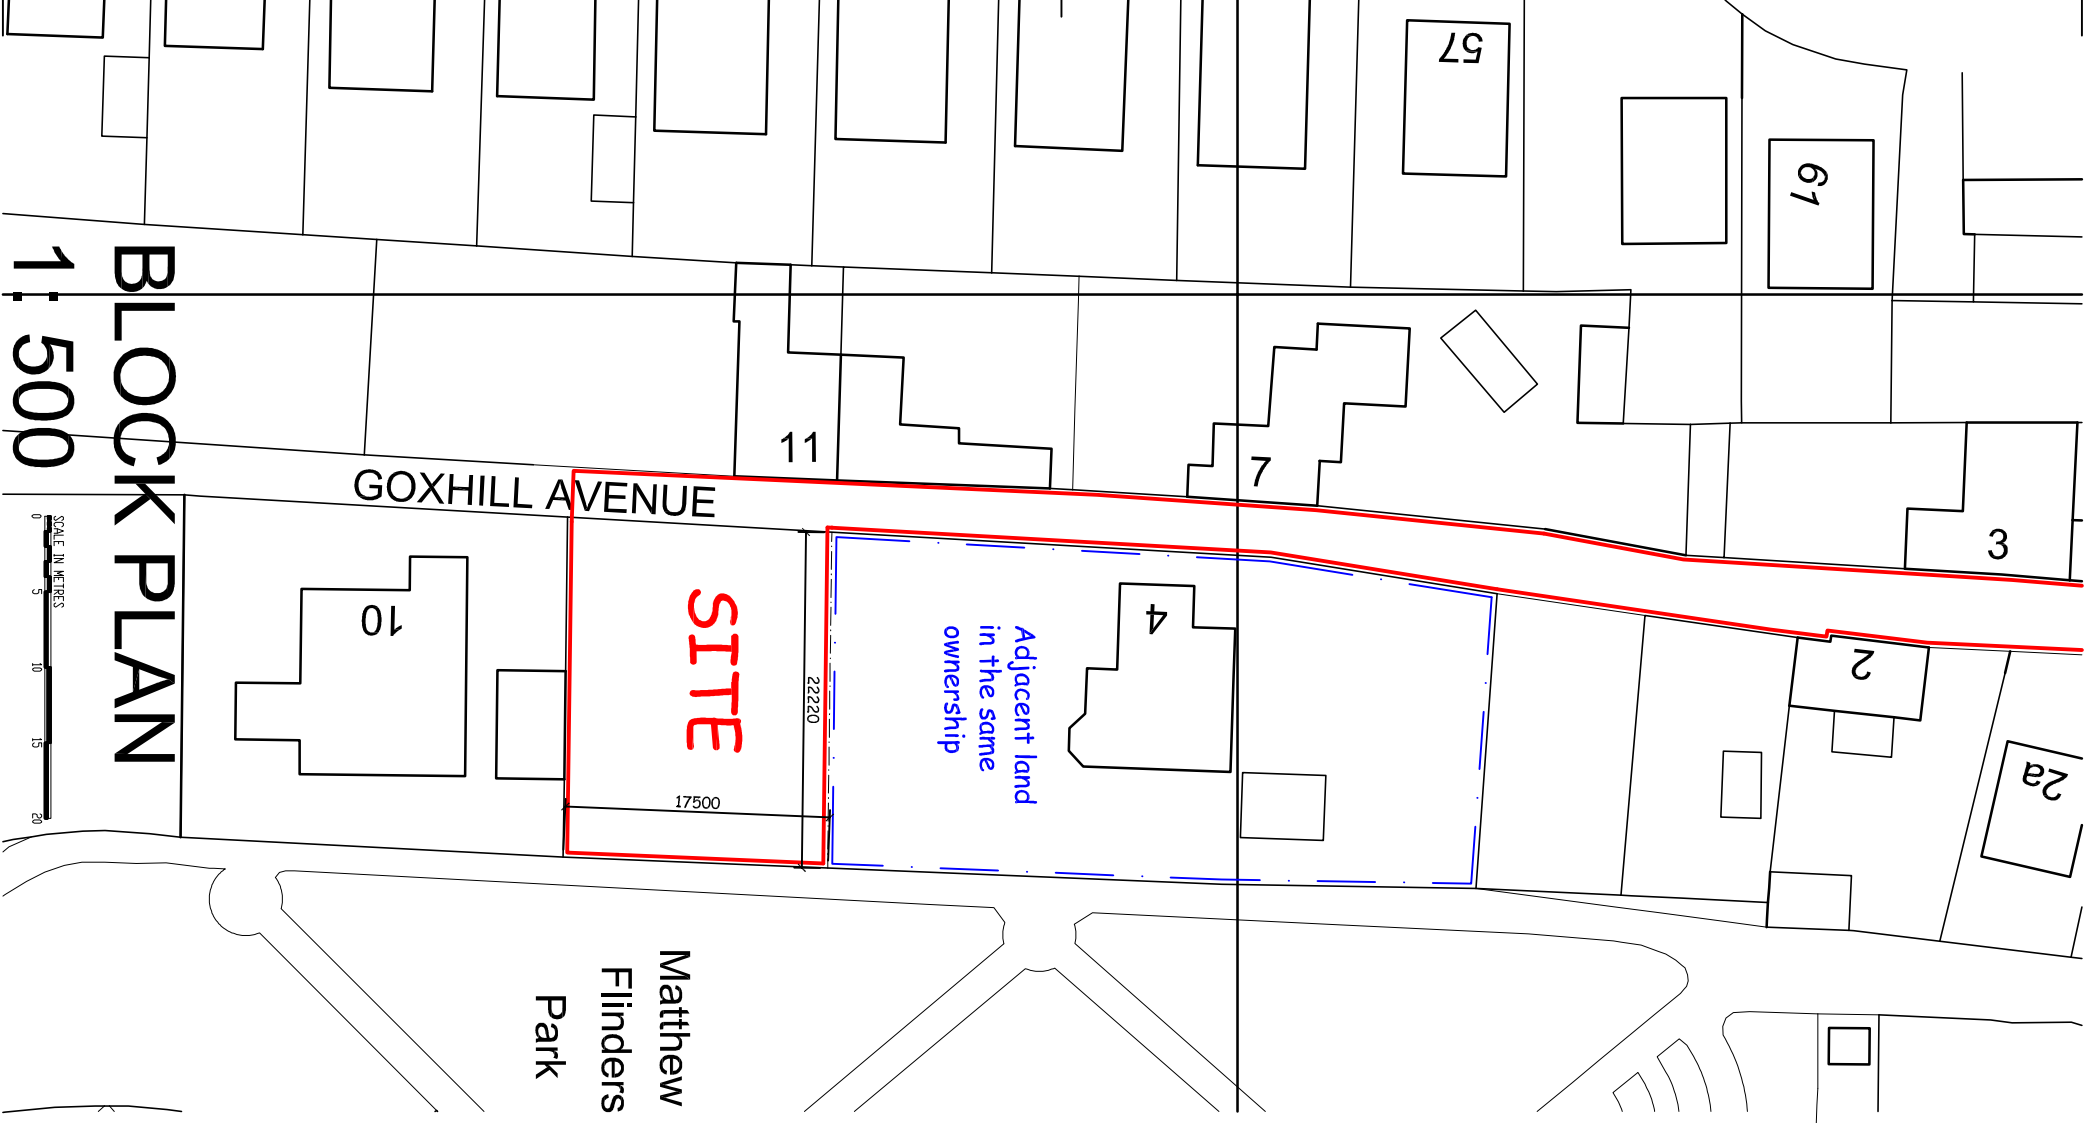

BLOCK PLAN

1: 500

SCALE IN METRES 0 5 10 15 20

ROBERT LOWE
CHARTERED
ARCHITECT

34 King John's Road
Sunderland, NE20 3NR
Phone: 07904 619 189
lowearchitect@gmail.com

Project:
Proposed Bungalow ad.
4 Goxhill Avenue, Dornington
Spalding, Lincs, PE11 4SZ

Client:
Mrs R. Welsh

Drawing Title:
BLOCK PLAN
OS LOCATION MAP

Date:
Jan 2017

Scale:
1:500 @ A3
OS map 1:1250

Project File:
1701

Drawing No:
01 A