

Gedney, Oliver

From: Grant, David
Sent: 17 November 2021 08:36
To: _planningadvice
Subject: 3 MALTING LANE DONINGTON H04-0634-21
Attachments: We sent you safe versions of your files; SOAKAWAYS DONINGTON.pdf

Please add this email to the file under 6SUP – Soakaway positions.

Many thanks,

David Grant | Senior Planning Officer | **South Holland District Council**

Direct Dial: 01775 764472

www.sholland.gov.uk

Please note that any informal officer opinion expressed by this email is without prejudice and is not binding on the Council during the consideration of any formal application.



served by One Team

From: jjhartleypeterborough@gmail.com <jjhartleypeterborough@gmail.com>
Sent: 16 November 2021 13:21
To: Bell, Clinton <cbell@sholland.gov.uk>
Cc: Grant, David <dgrant@sholland.gov.uk>; 'Garrett Barron' <redbarron113@hotmail.com>; 'James Siggee' <james@sjsplastering.co.uk>; amanda@sjsplastering.co.uk
Subject: 3 MALTING LANE DONINGTON

Mimecast Attachment Protection has deemed this file to be safe, but always exercise caution when opening files.

This message originated from outside your organization

Dear Clinton,

3 MALTING LANE DONINGTON – SOAKAWAYS – H04-0634-21

I attach a copy of my site plan showing all the soakaway positions.

Kind Regards,

John J. Hartley

J J & J Hartley Architectural Consultants & Surveyors

109 Fulbridge Road

Peterborough

PE1 3LE


Tel: 01733 707012

Partners: J. J. Hartley, N. E. Kerr


Click below to visit our website:
www.ijandihartley.co.uk

All Soakaways
2.2m x 2.2m
x 1.6

S&B DEVELOPMENTS LTD
3 MALTING LANE DONINGTON SPALDING PE11 4XJ

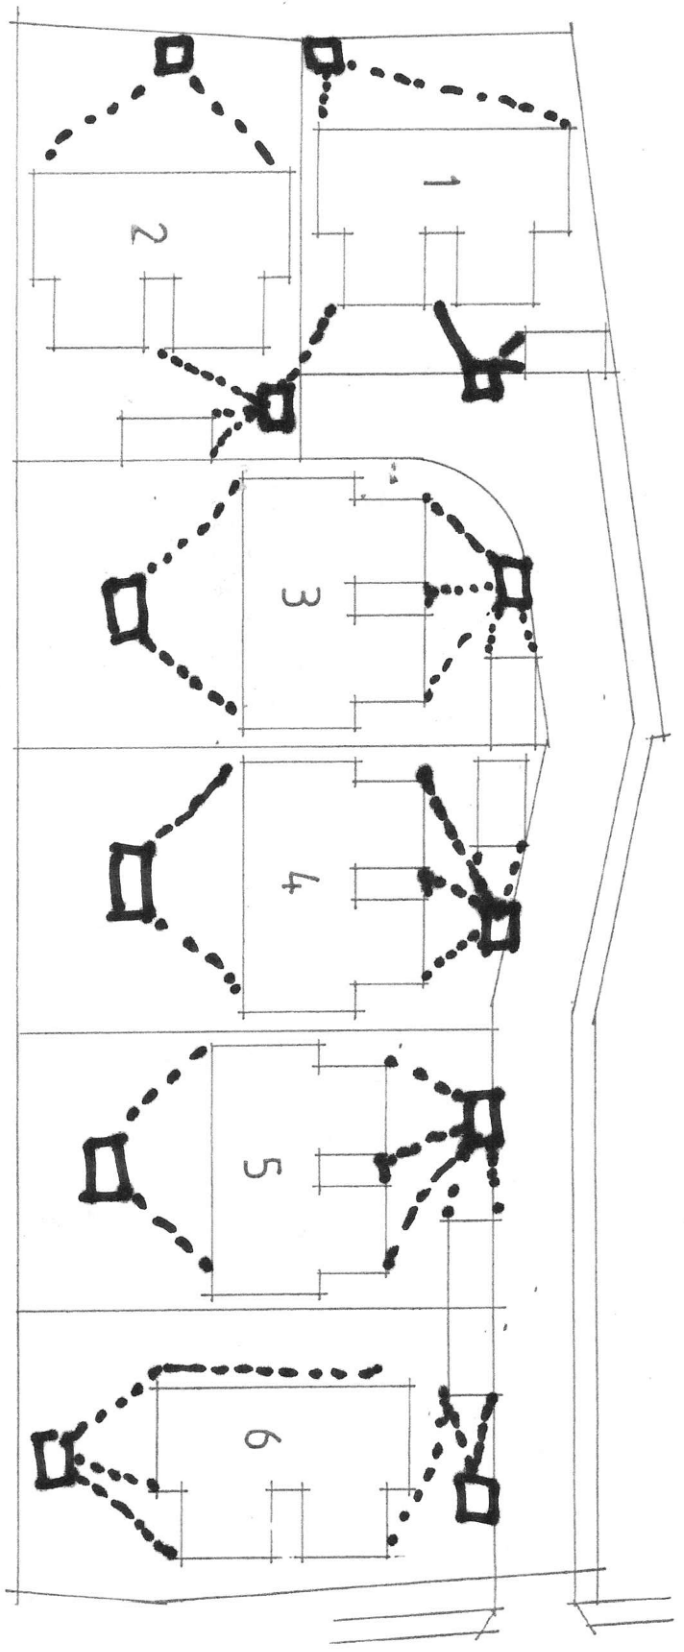

SITE PLAN 1/500

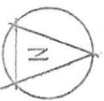

scale bar