




Note: Do not scale. Only use figured dimensions.
All discrepancies to be notified to this office.

Rev	Description	Dr	Date
-----	-------------	----	------




01 EXISTING ELEVATION 01
EX200 1:100

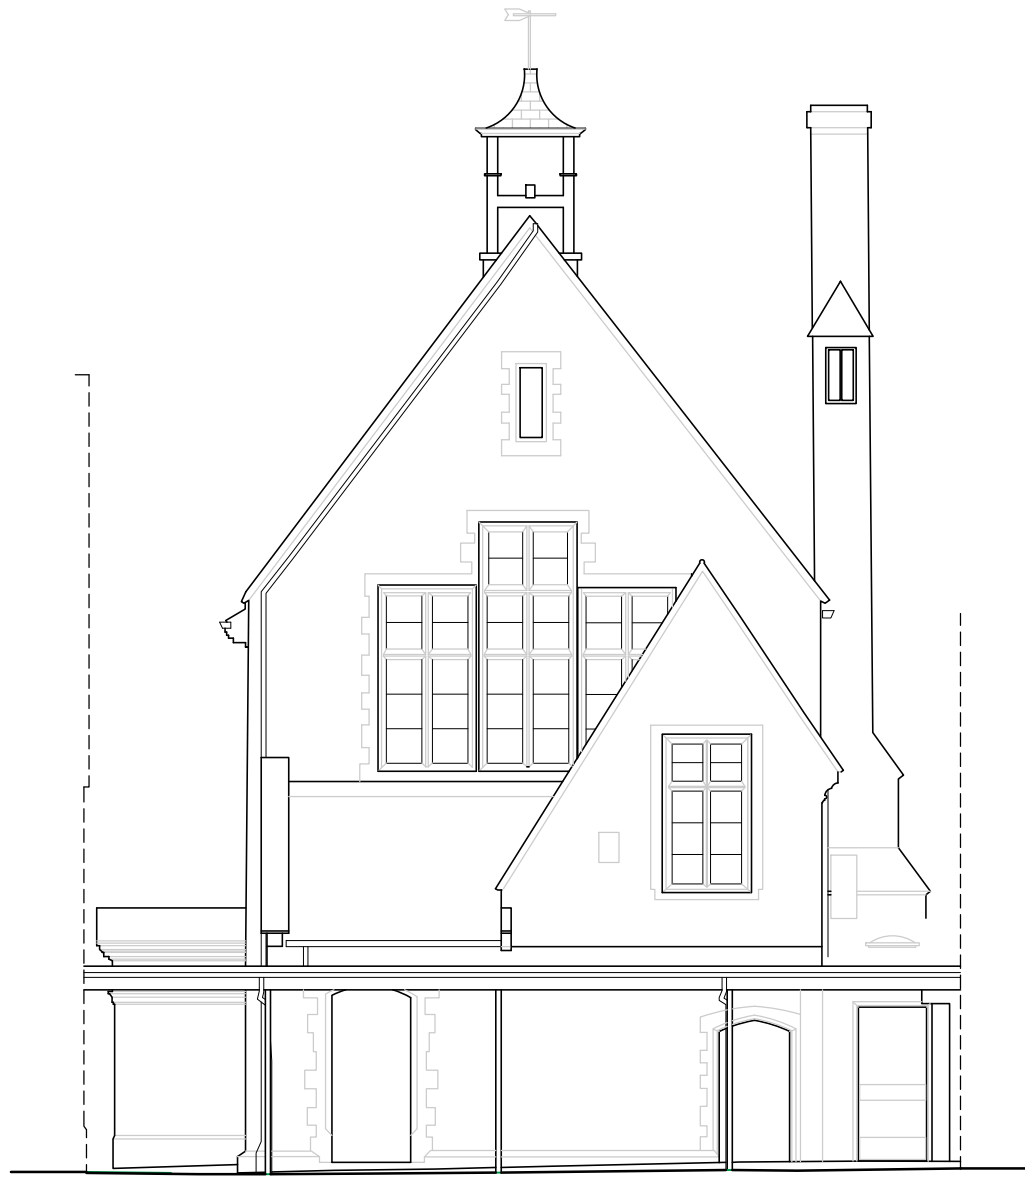


02 EXISTING ELEVATION 02
EX200 1:100



03 EXISTING ELEVATION 03
EX200 1:100

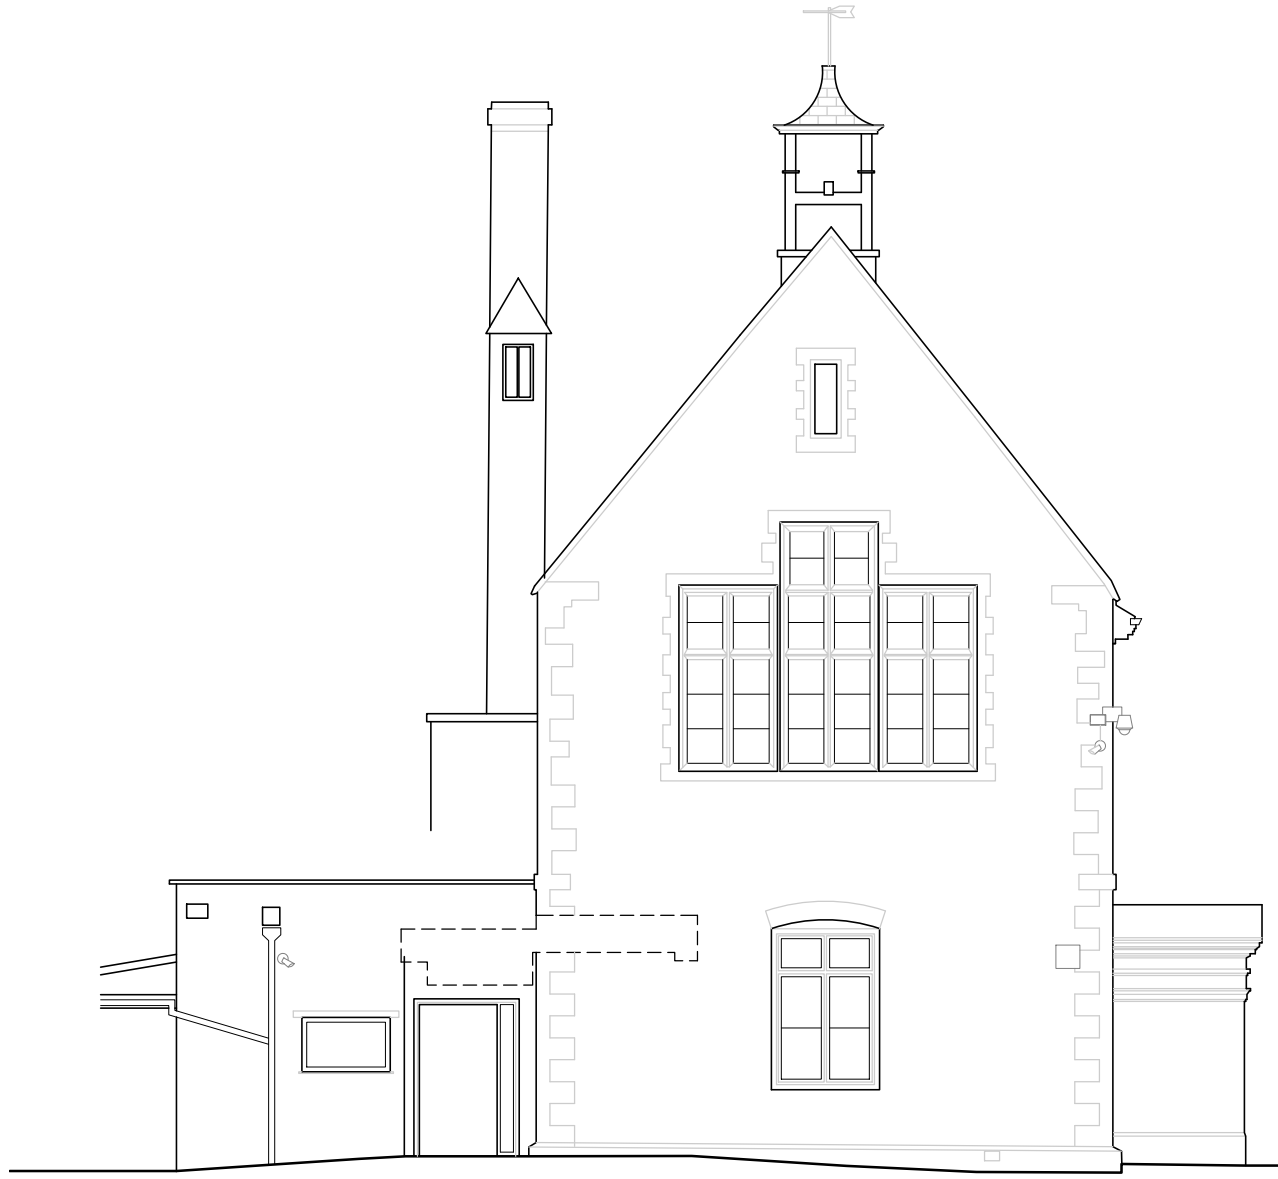


04 EXISTING ELEVATION 04
EX200 1:100

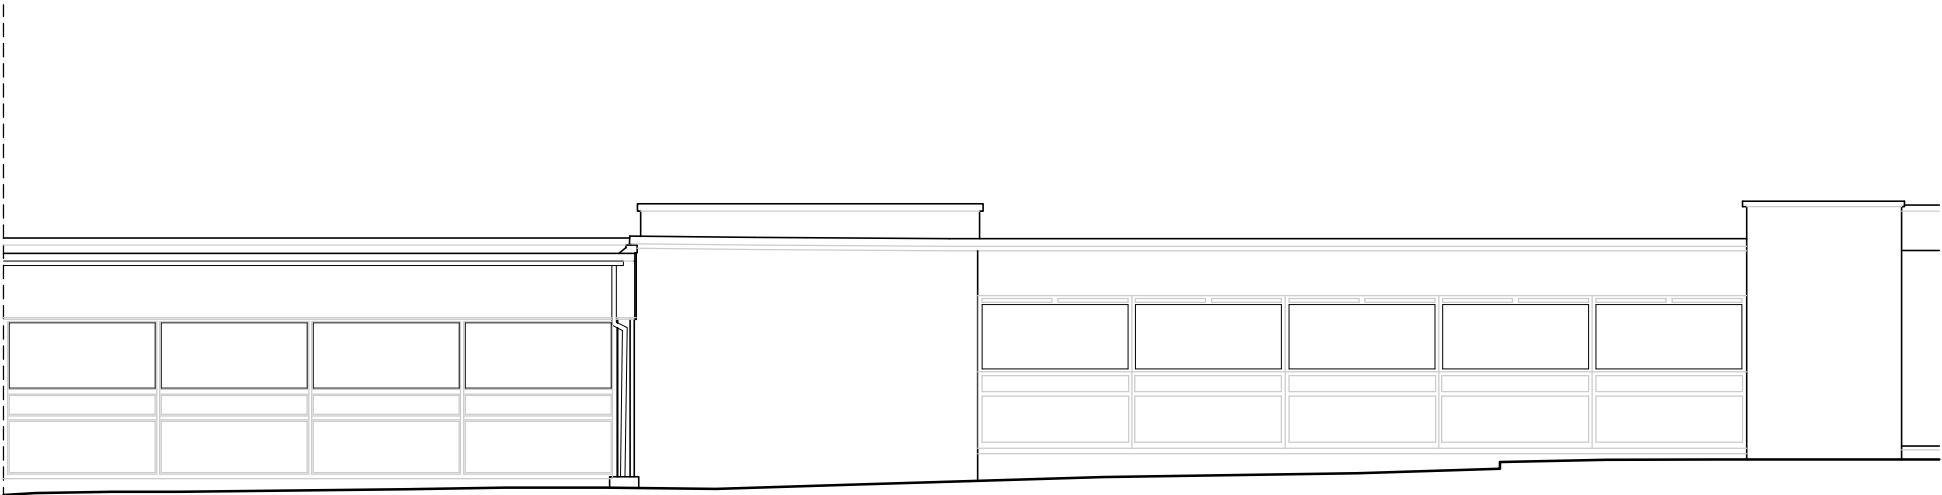

05 EXISTING ELEVATION 05
EX200 1:100



06 EXISTING ELEVATION 06
EX200 1:100

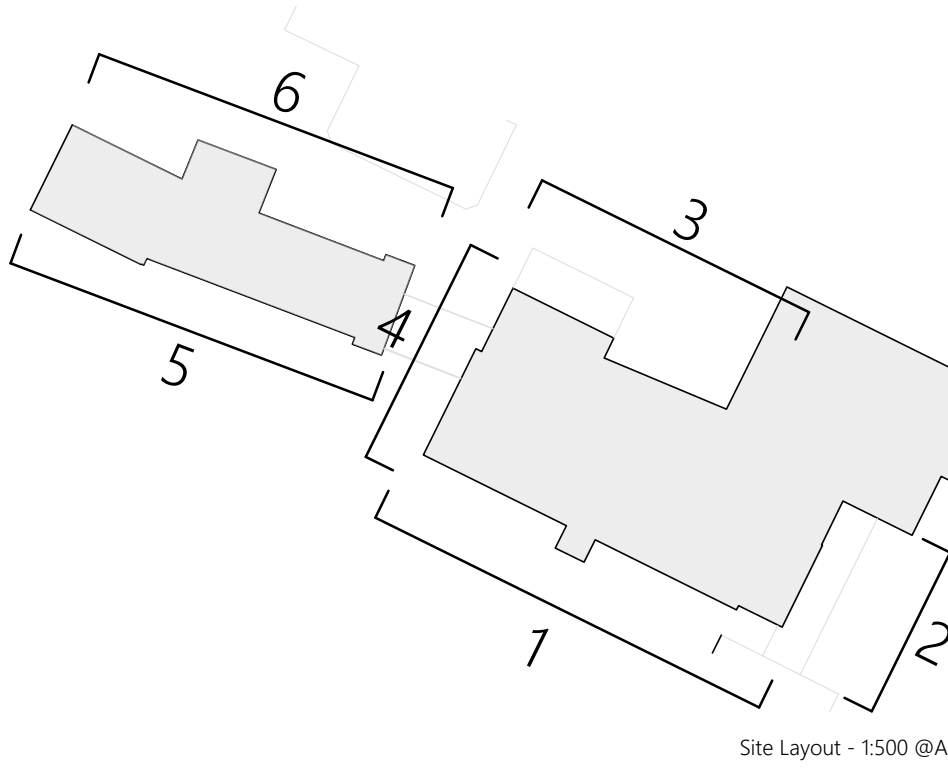

NOTE:
EXISTING SURVEY INFORMATION TAKEN FROM MAPMATIC MEASURED
SURVEYS DRAWINGS AND INFORMATION.

STATUS EXISTING		
EVANS McDOWALL ARCHITECTS E21 Sparkhouse Studios, Rope Walk, Lincoln, LN6 7DQ Tel: 01522 837280 Email: mail@emcdarchitects.com Copyright Reserved		
CLIENT The Thomas Cowley Academy		
PROJECT Replacement Windows at The Thomas Cowley Academy		
TITLE Existing Elevations		
DRAWN BY EK	CHECKED BY EMA	DATE Jun 2023
SCALE 1:100 @ A1	PROJECT NUMBER 2239	
DRAWING NUMBER EX200		REV 00