




Note: Do not scale. Only use figured dimensions.
All discrepancies to be notified to this office.

Rev	Description	Dr	Date
-----	-------------	----	------



01 PROPOSED ELEVATION 01
PP200 1:100

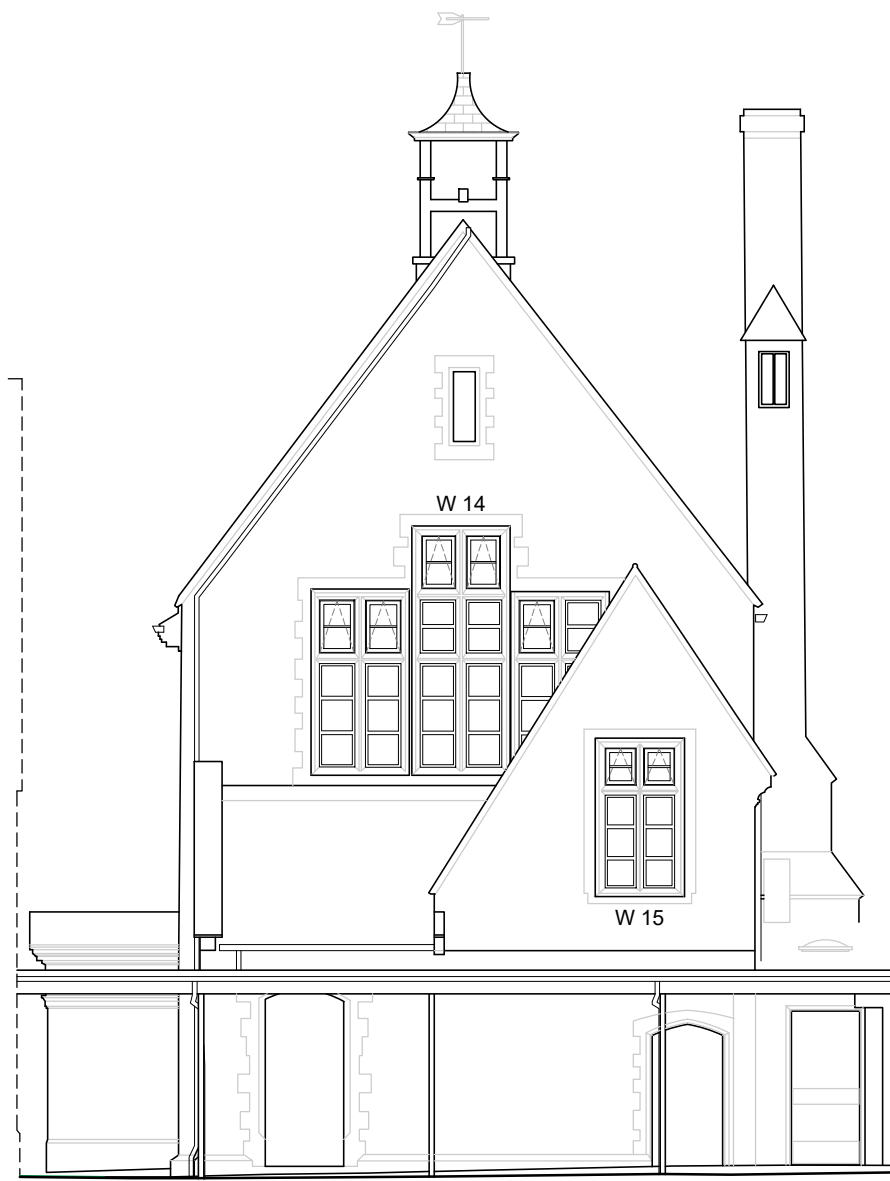

02 PROPOSED ELEVATION 02
PP200 1:100




03 PROPOSED ELEVATION 03
PP200 1:100



NOTE:
W24 to be replaced with aluminum window to match size and profile of existing.


04 PROPOSED ELEVATION 04
PP200 1:100

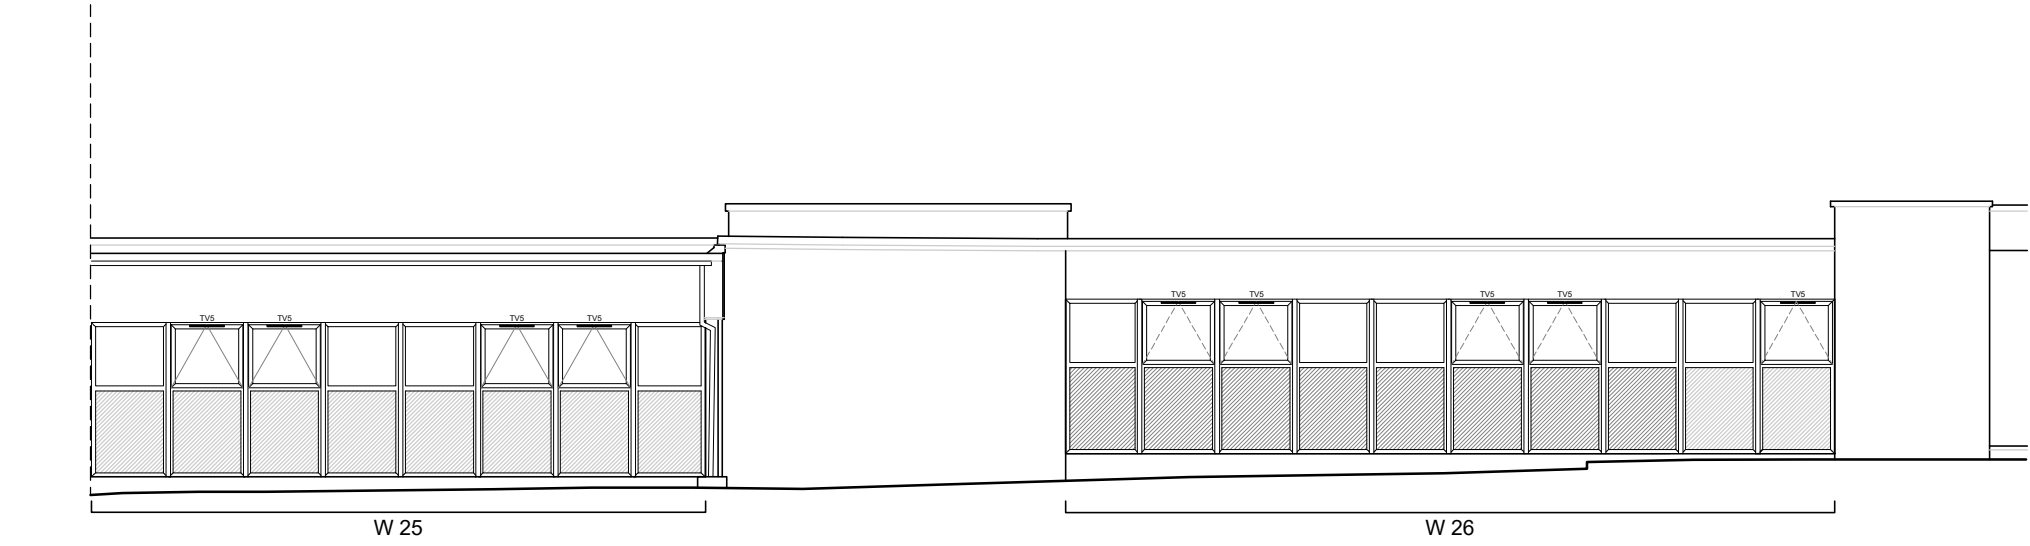

05 PROPOSED ELEVATION 05
PP200 1:100



06 PROPOSED ELEVATION 06
PP200 1:100

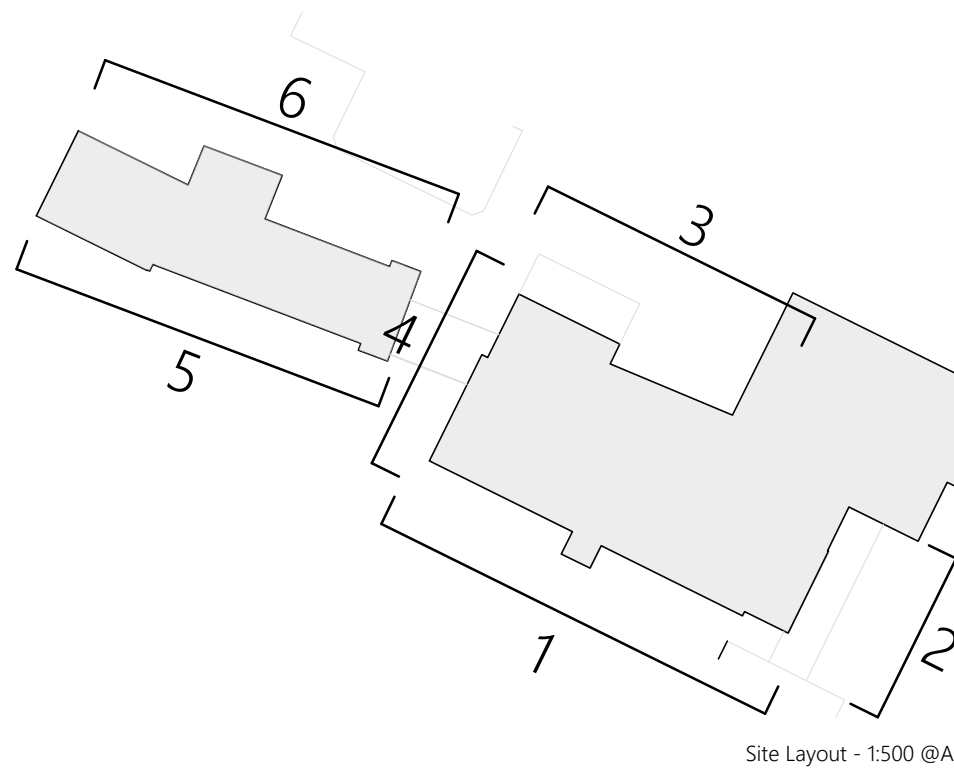

NOTE:
THE WINDOW DETAILS SHOWN ON THIS DRAWING SHOW THE ARCHITECTURAL APPEARANCE OF THE WINDOW ONLY.
STONERWORK PLAN/SECTION DETAILS ARE TAKEN FROM PHOTOGRAPHIC SURVEY: EXACT DETAIL TO BE CONFIRMED ON SITE.
FOR WINDOW LOCATIONS SEE PROPOSED ELEVATION DRAWING NO. PP100.
WINDOW DETAILS ARE TAKEN FROM INFORMATION PROVIDED BY JOEDAN.
EXISTING SURVEY INFORMATION TAKEN FROM MAPMATIC MEASURED SURVEYS DRAWINGS AND INFORMATION.

STATUS		PLANNING	
EVANS McDOWALL ARCHITECTS			
E21 Sparkhouse Studios, Rope Walk, Lincoln, LN6 7DQ Tel: 01522 837280 Email: mail@emcdarchitects.com Copyright Reserved			
CLIENT			
The Thomas Cowley Academy			
PROJECT			
Replacement Windows at The Thomas Cowley Academy			
TITLE			
Proposed Elevations			
DRAWN BY EK		CHECKED BY EMA	DATE Jun 2023
SCALE 1:100 @ A1		PROJECT NUMBER 2239	
DRAWING NUMBER PP200			REV 00